
H-3-263-810


Notes

All Custom Built Ironwork to be Hot-Dipped Galvanized Prior to Final Fixing.

All adoptable sewer works and material to be in accordance with "Sewers for Adoption" 6th Edition, The Relevant British/European and Yorkshire Water's Standards/Requirements/Addendum and Kitemarked.

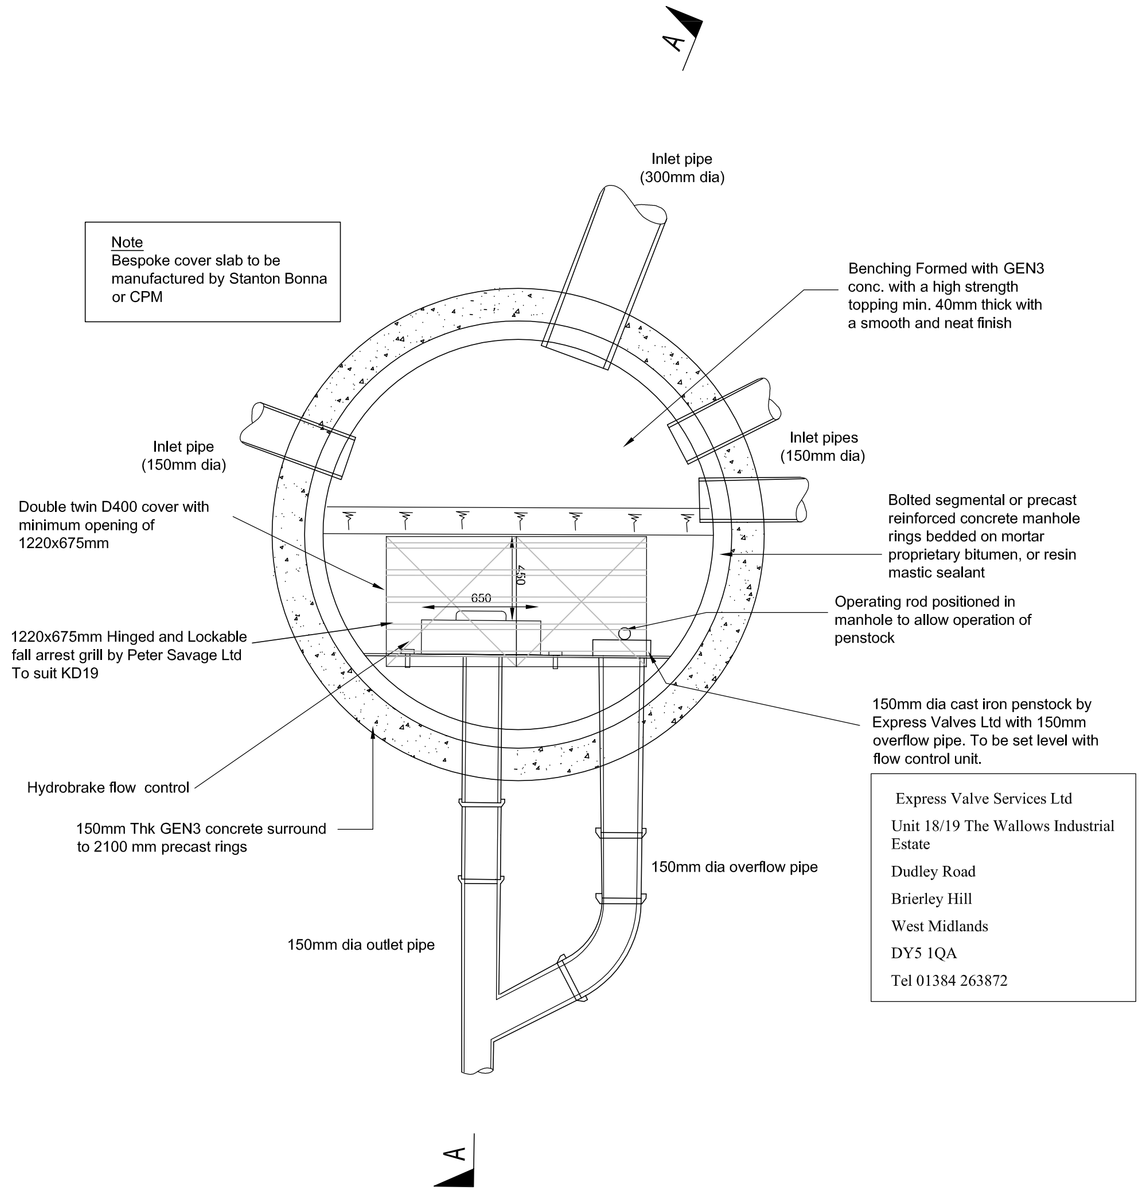

Express Valve Services Ltd
Unit 18/19 The Wallows Industrial Estate
Dudley Road
Brierley Hill
West Midlands
DY5 1QA
Tel 01384 263872

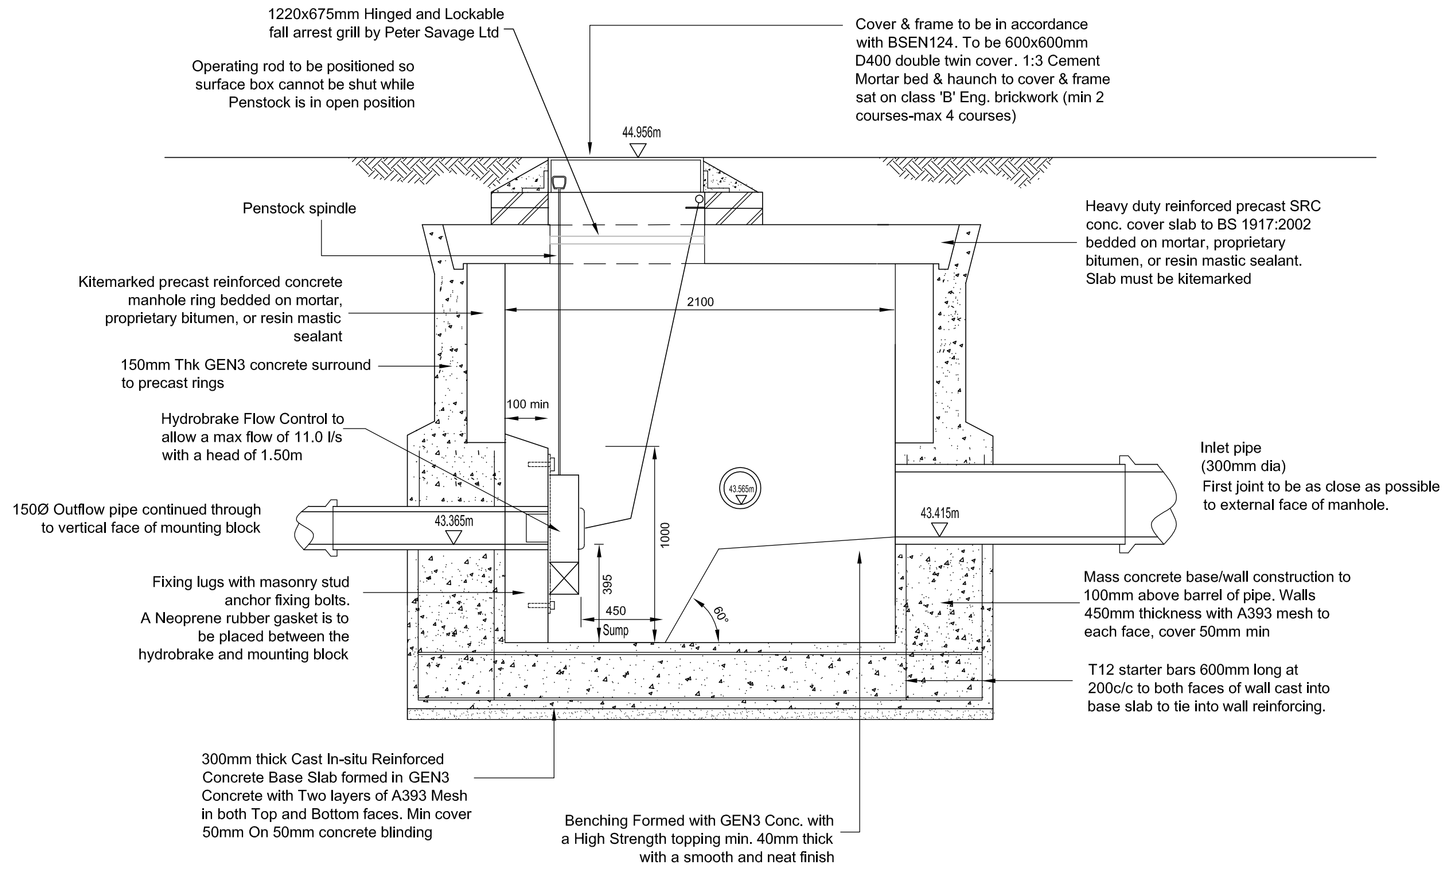

SECTION A-A THROUGH MH S4

HYDROBRAKE DATA

MANUFACTURER	HYDRO INTERNATIONAL
TELEPHONE	01275 878371
TYPE	SCL-0137-11.00-1500
FLOWHEAD	11.0L/S @ 1.50m
HYDRO REF.	17_21_2541 A
To be installed in accordance with manufacturer's specifications and recommendations , before the manhole cover slab is installed.	

Rev	Details	Date	Drwn	Chk.
D	Fall arrest grill added	7-7-17	AST	
C	Cover grade added	22-6-17	AST	
B	Amended following comments from YW	12-6-17	AST	
A	Hydrobrake spec changed	1-6-17	AST	

RMH Properties Ltd

Low Cudworth Green
Cudworth, Barnsley

Control Manhole S4

Dwg No. : STE/17/08/11 D

Date : 19-5-17

Scale : NTS

Copyright © Shaun Tonge Engineering

SHAUN TONGE ENGINEERING
11 Broomhead Road. Wombwell. Barnsley. S73 0SA.
Tel 01226 755929. Mobile 07528 278070 . Email Shaun@stonge.fsnet.co.uk

A1