


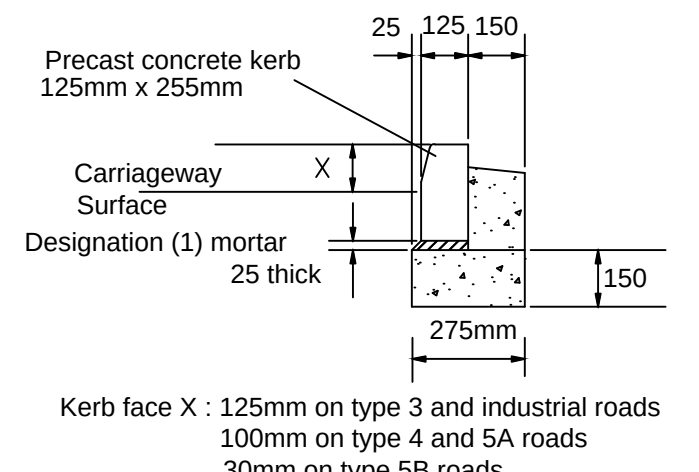
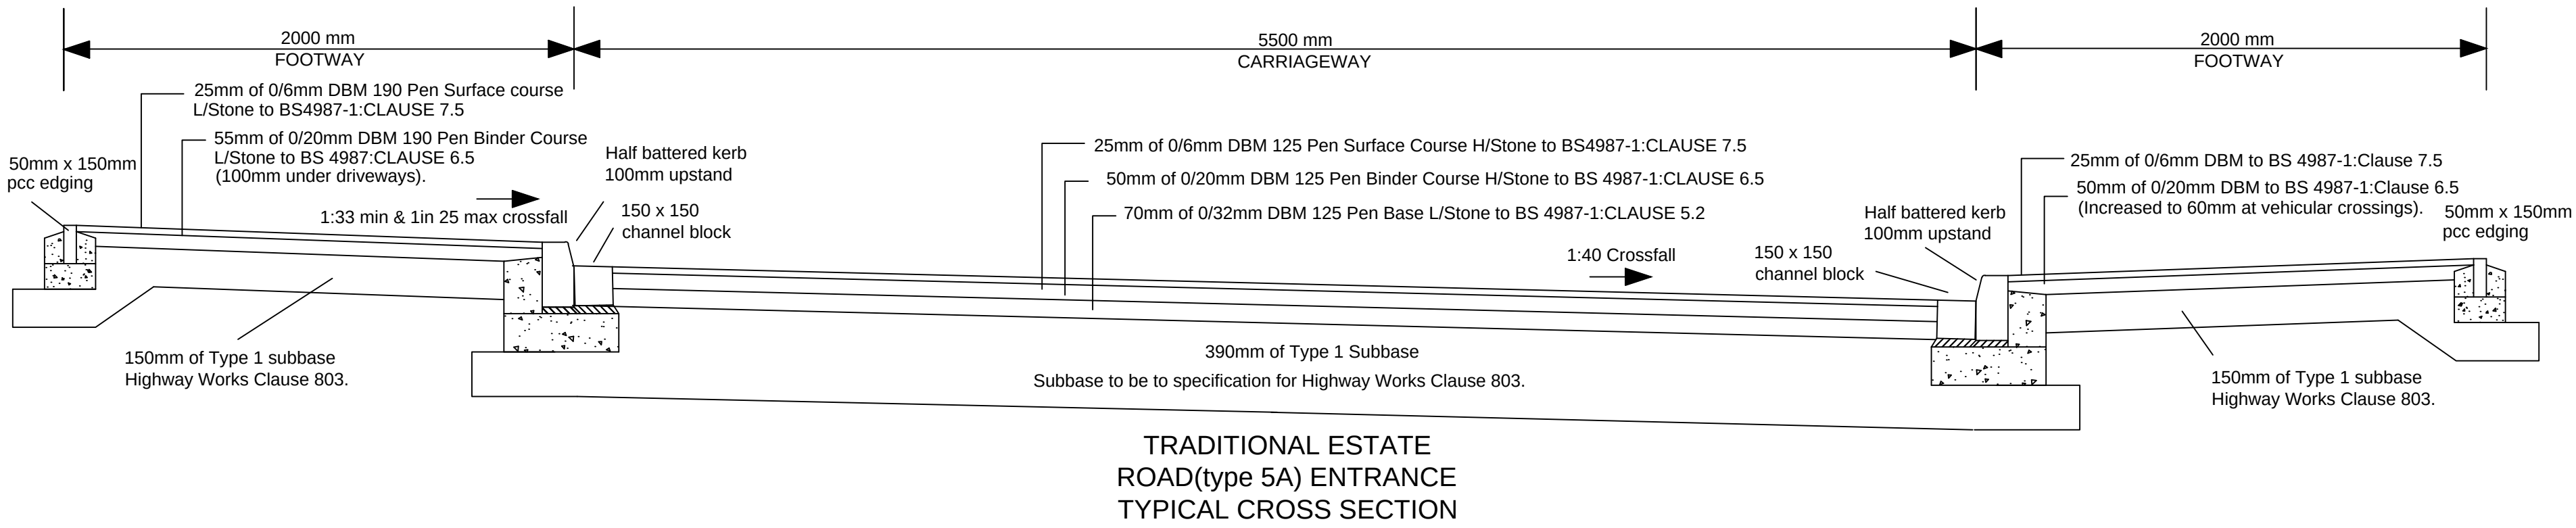


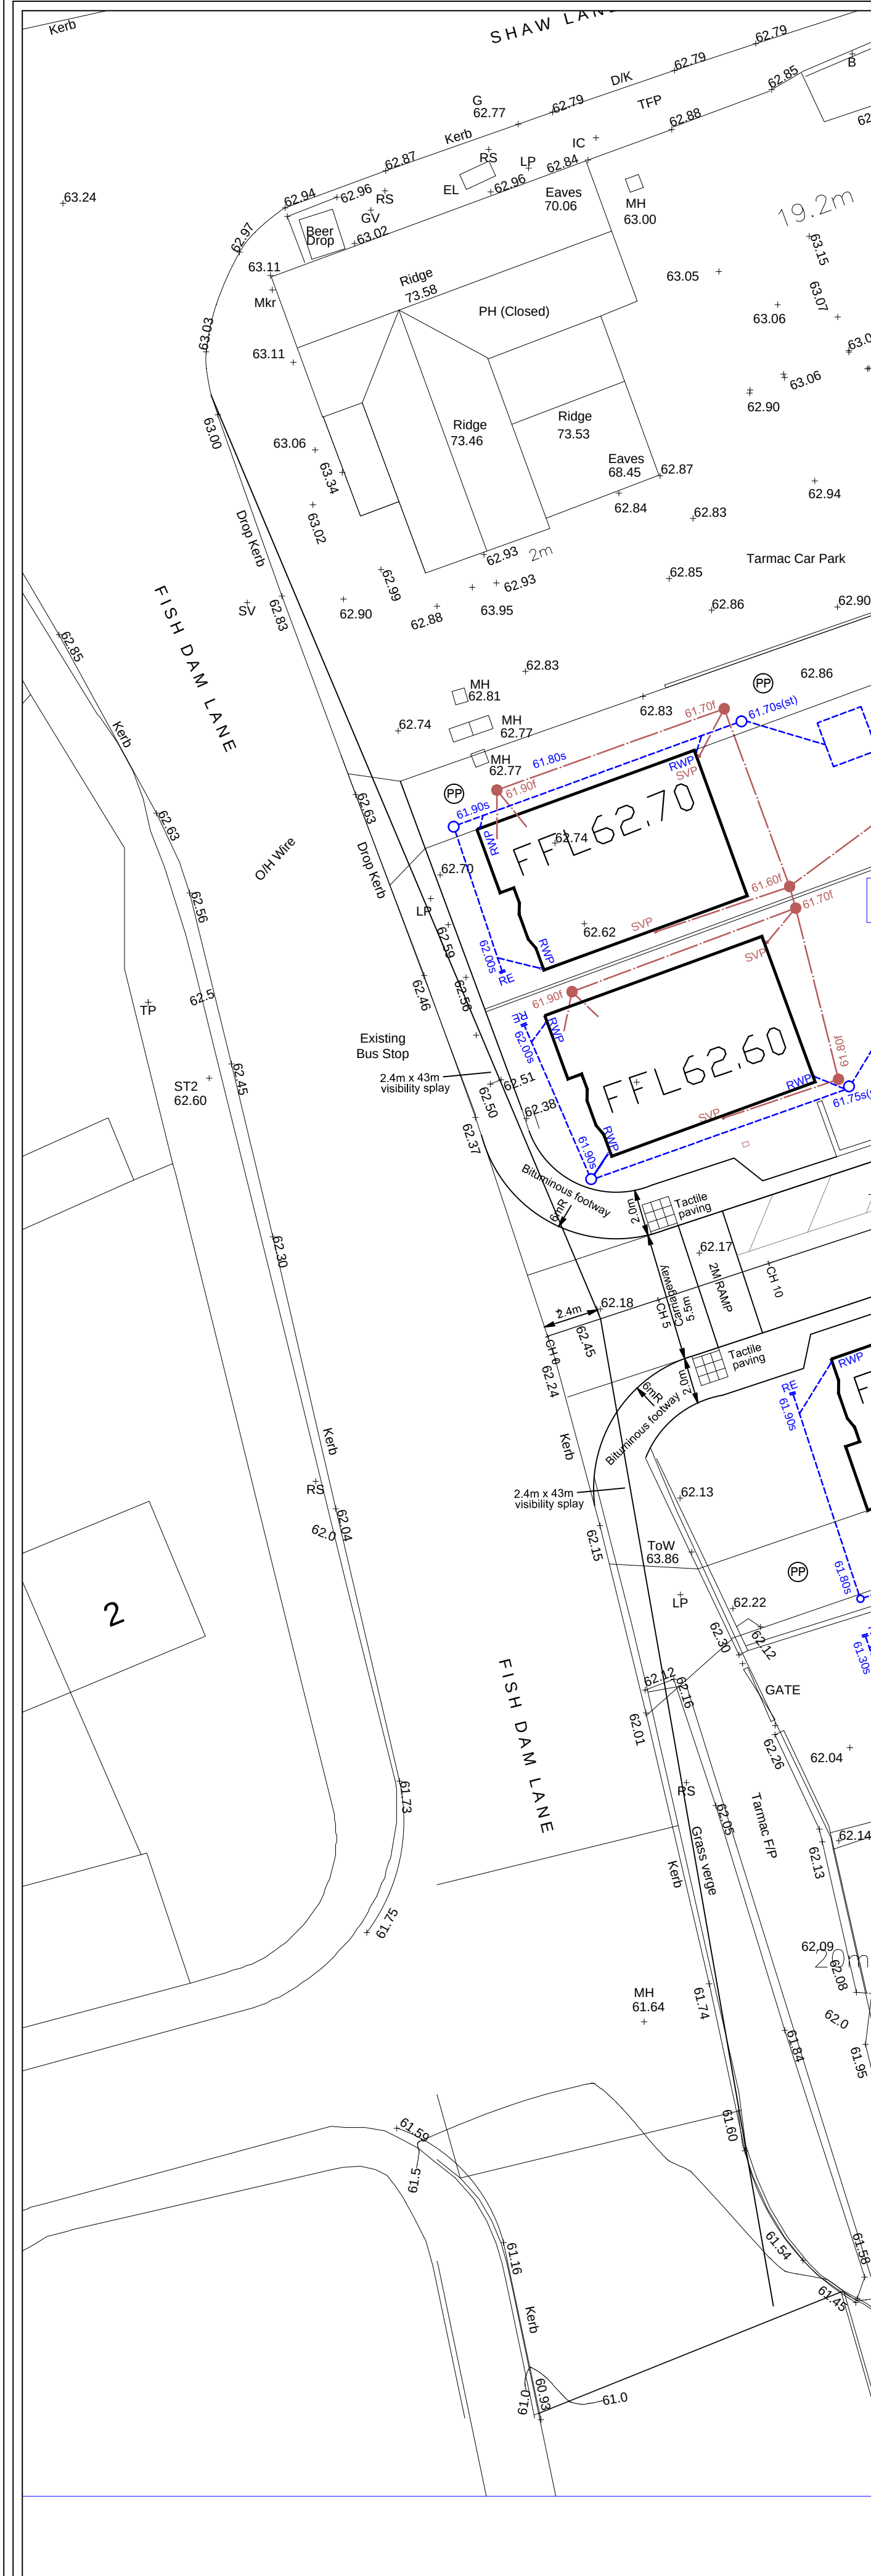


STANDARD KERB DETAIL

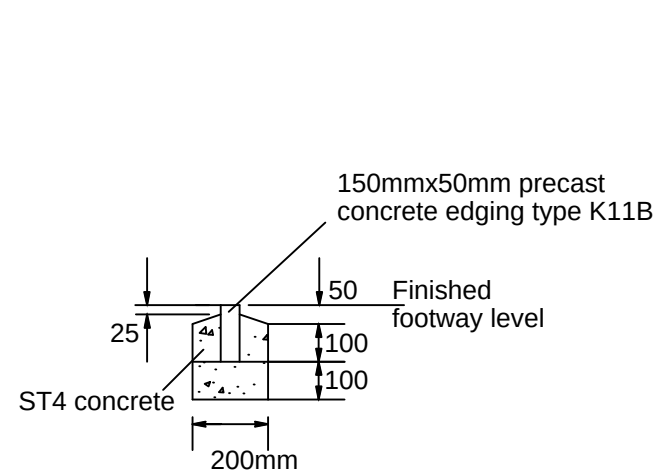


FOOTWAY EDGING DETAIL

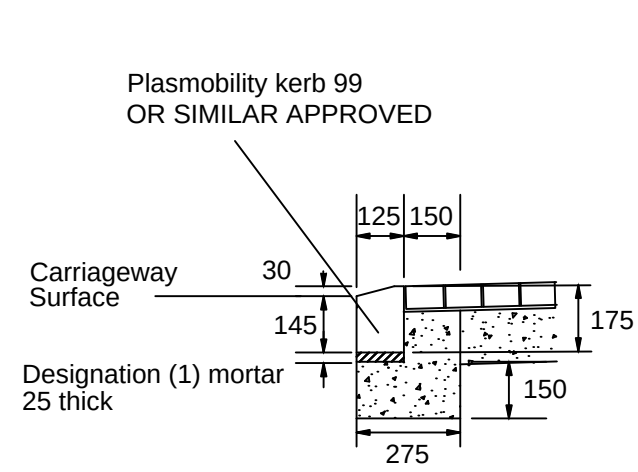


PLASMOBILITY KERB

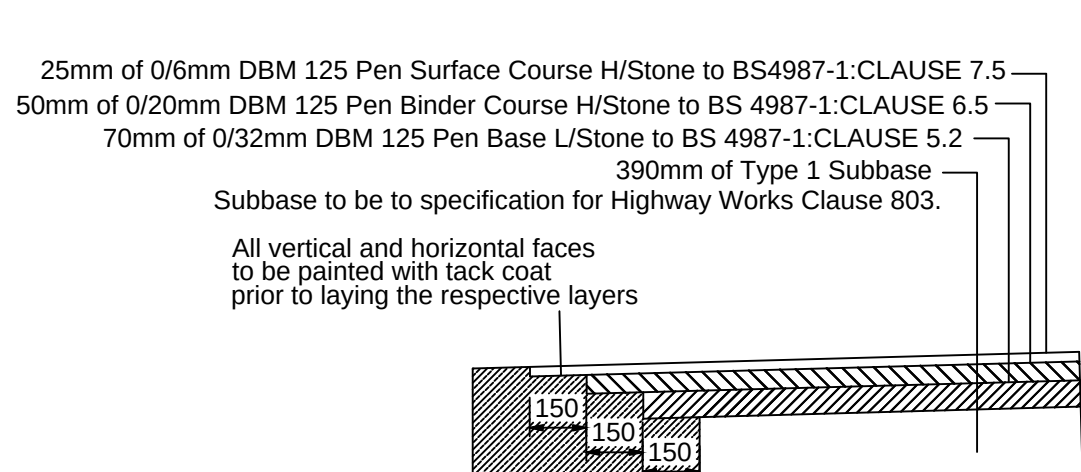


TIE IN DETAIL

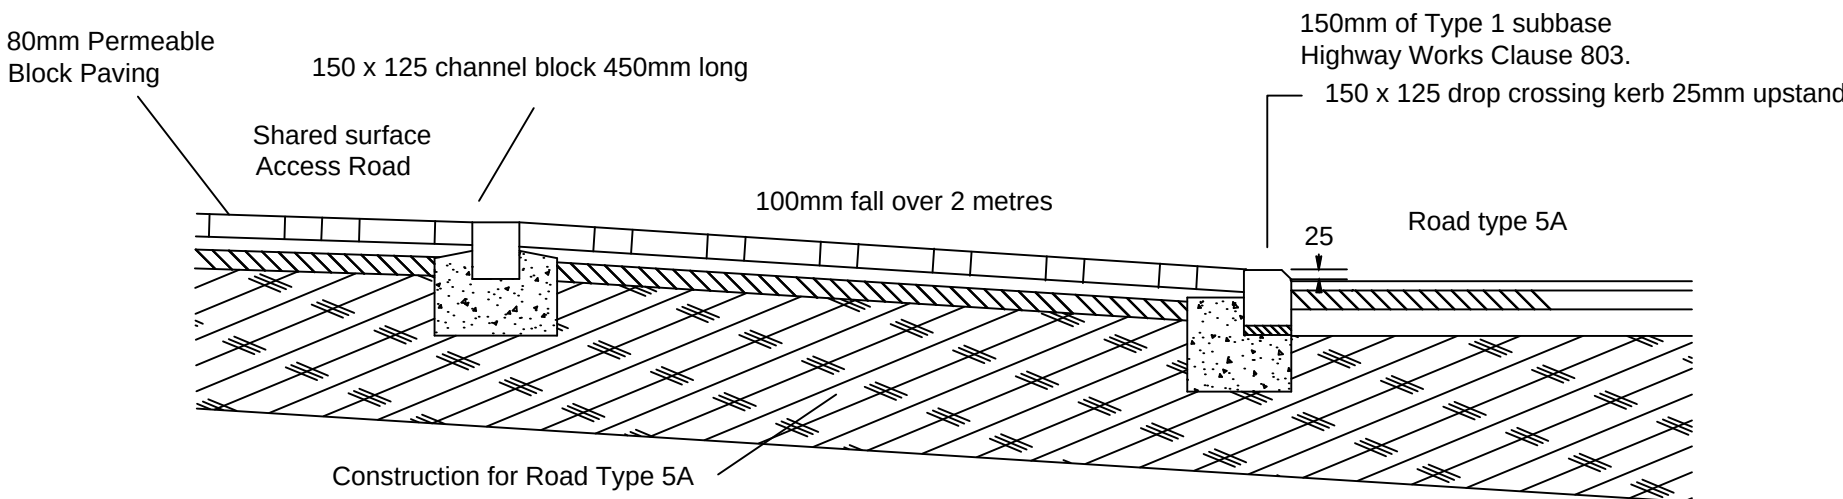


RAMP DETAIL OF ROAD TYPE 5A TO 5B

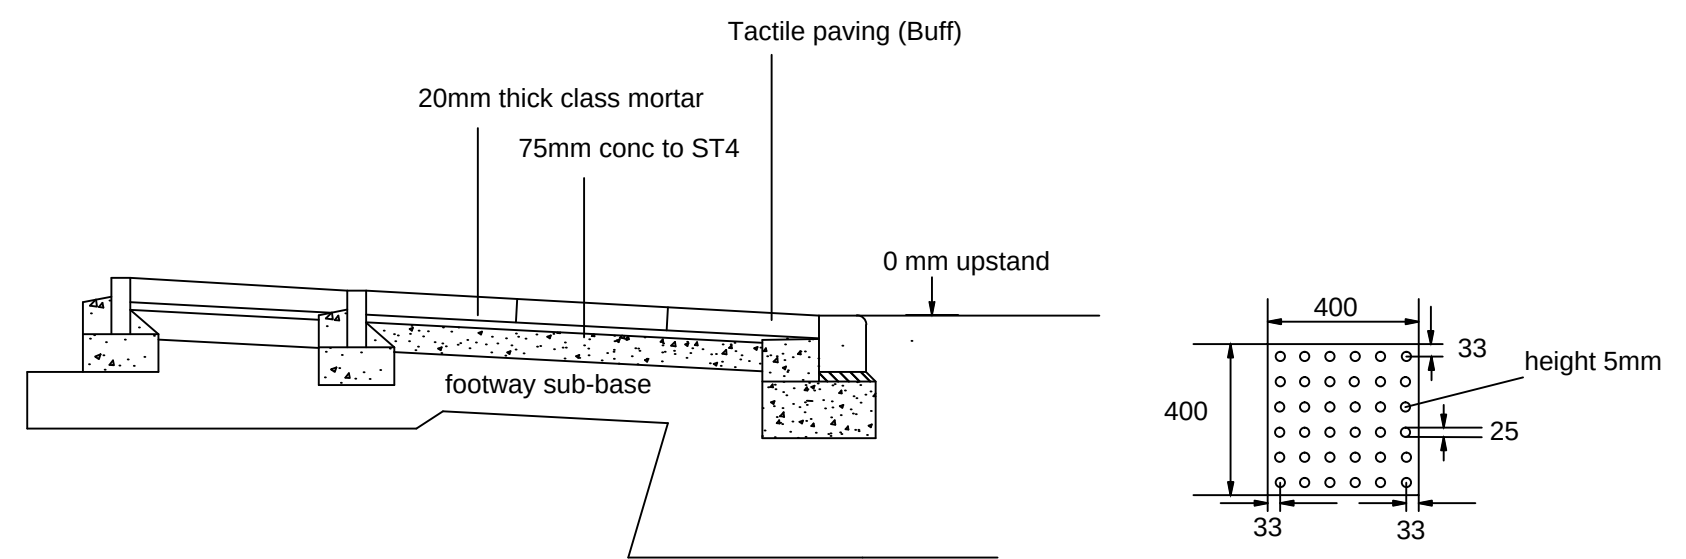


SECTION A - A

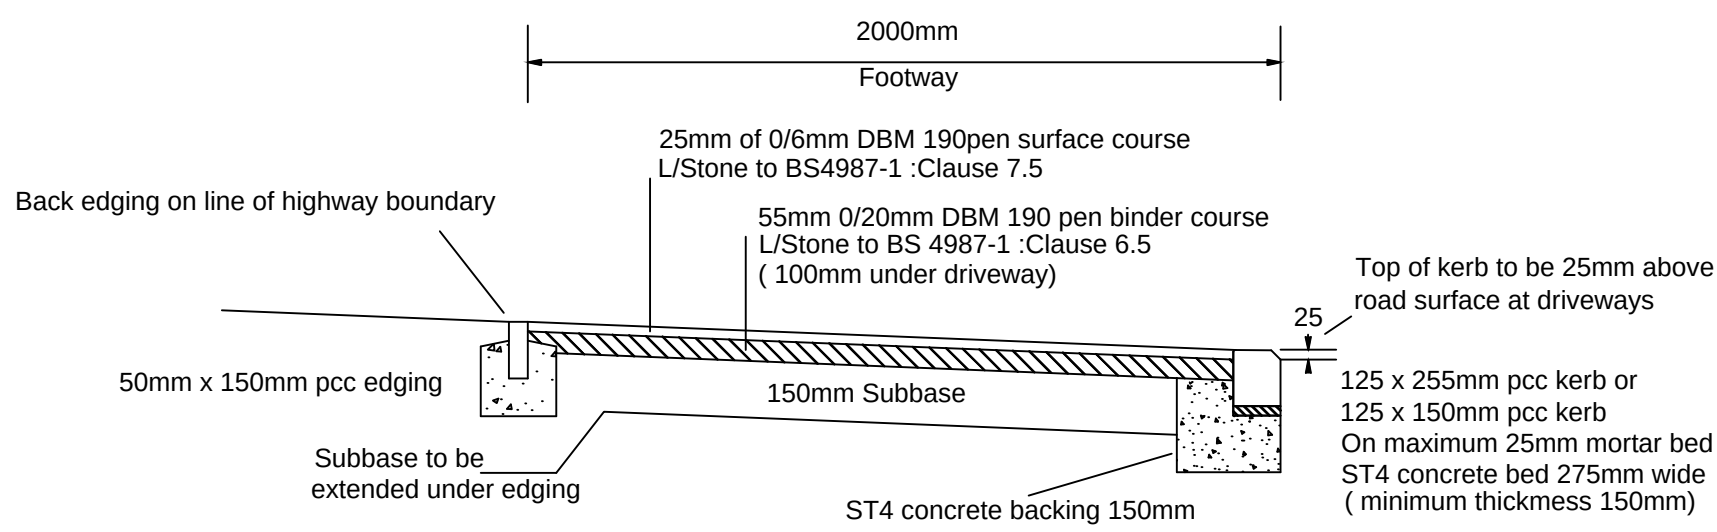

DETAIL OF FOOTWAY

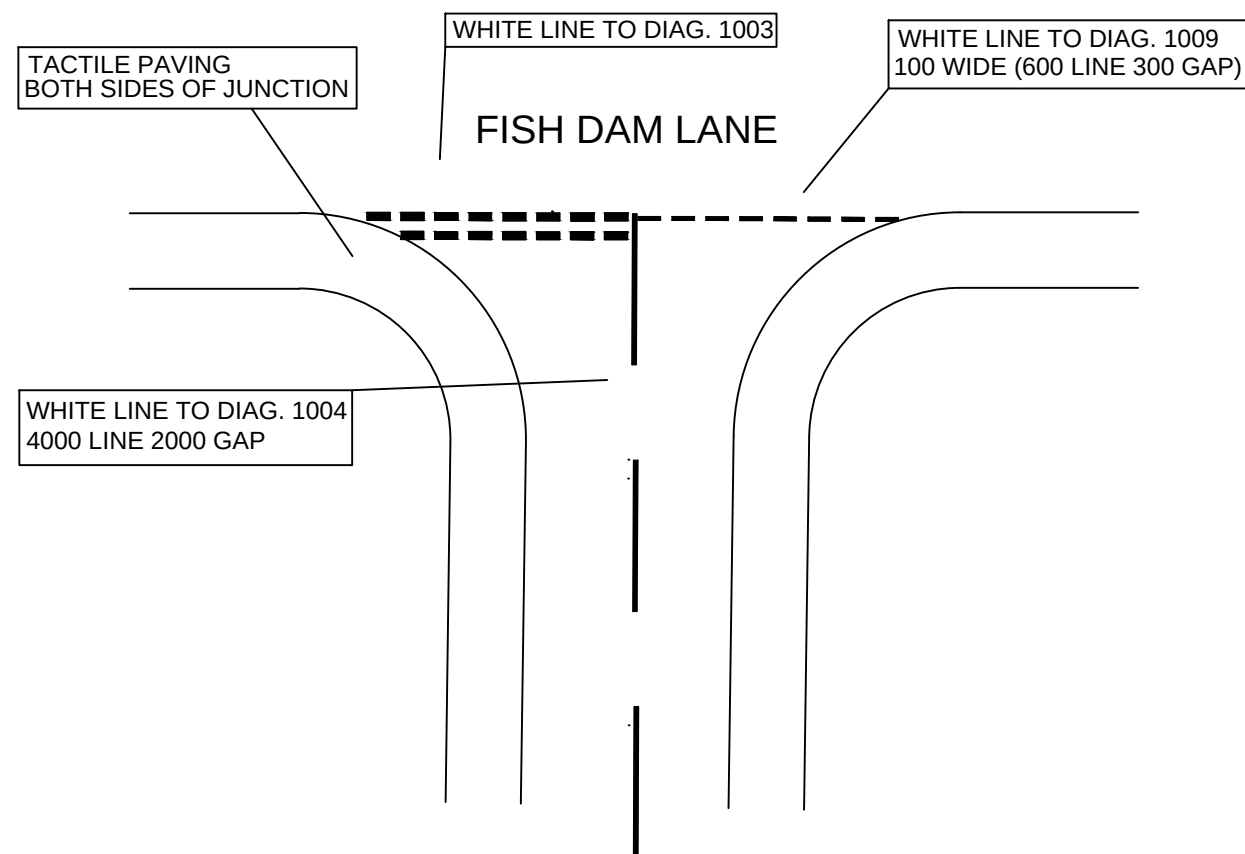

WHITE LINING DETAIL TO DAM LANE ENTRANCE NOT TO SCALE

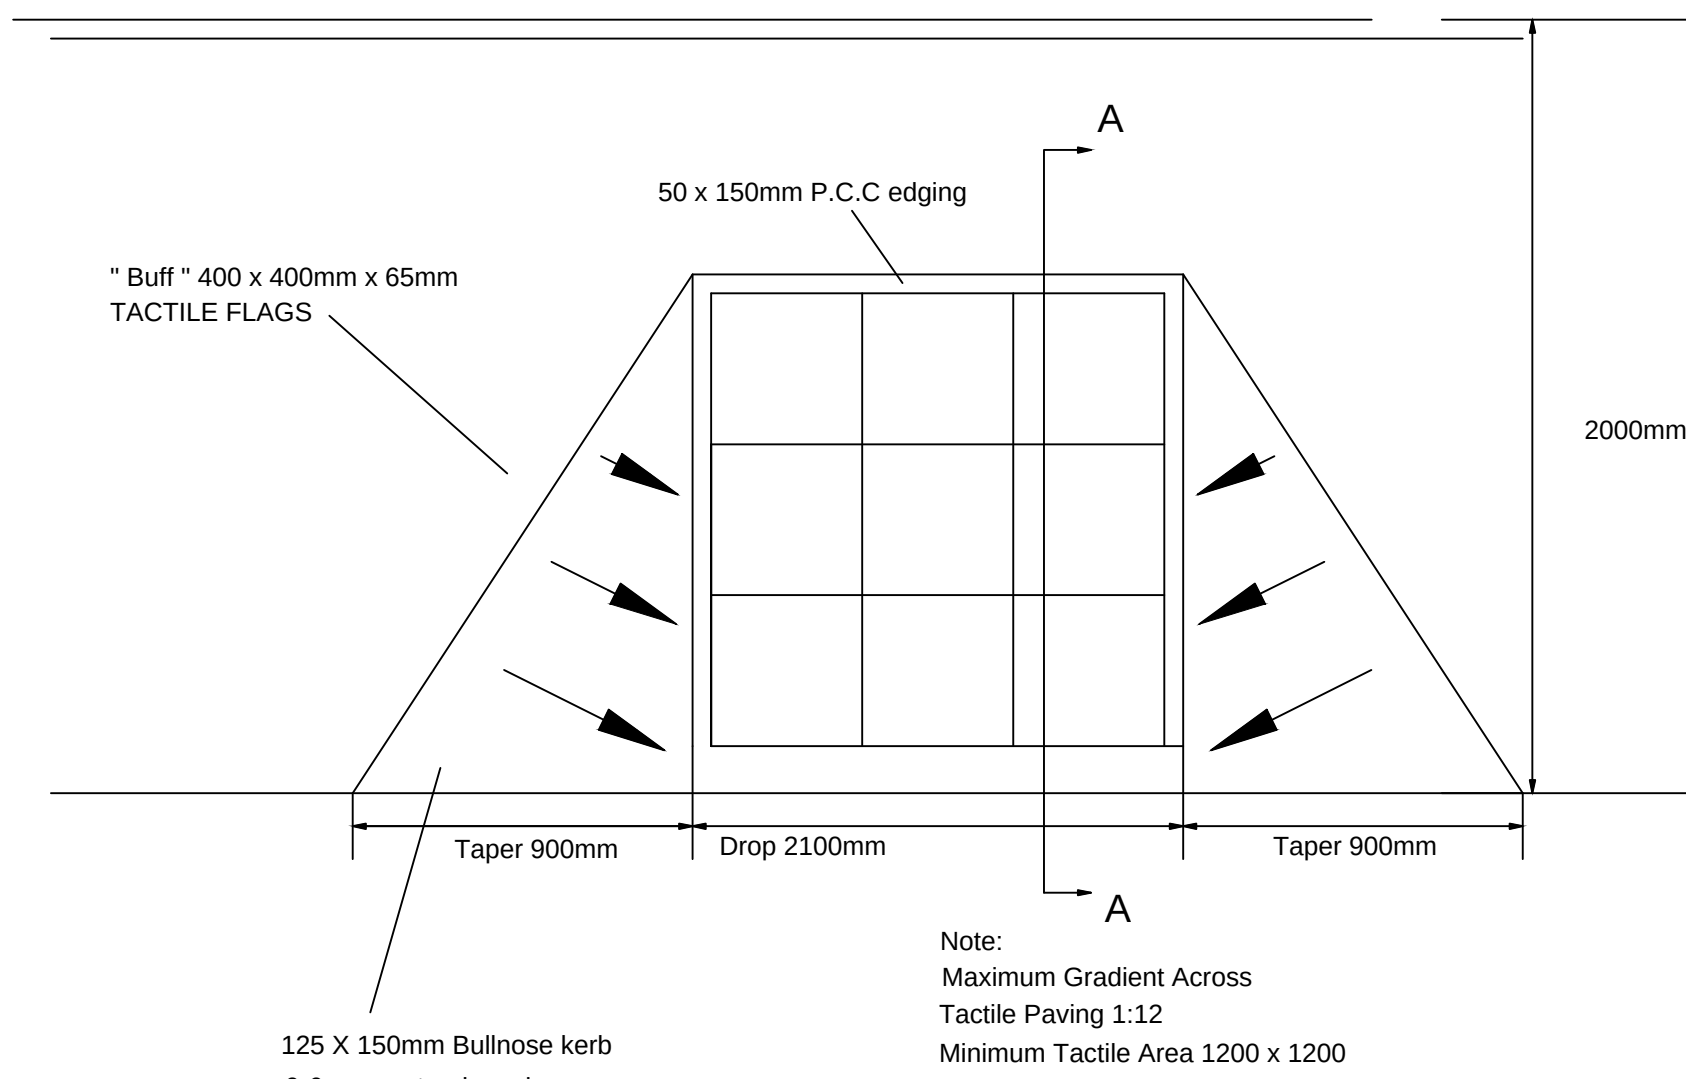

PEDESTRIAN TACTILE CROSSING DETAIL

ALL WORKS IN HIGHWAY TO BE TO
BARNSELY COUNCIL REQUIREMENTS

SECTION 38 HIGHWAY WORKS - JUNCTION DETAILS

Health and Safety Hazards Assessment at design stage has the left the possible safety hazards to deal with at construction stage. 1. Working near existing highway. 2. Working near utilities (highway and off-site sewer). 3. Deep excavations for installation of soakaways upto 1.8m deep. 4. Deep excavation and work to connect to existing combined sewer.			