
# Peter Thompson M.B.I.A.T.

Architectural Design Consultant Ltd.
Tel & Fax: 01226 201391
Mobile: 07973 251730
e-mail: peter-thompson@hotmail.co.uk


PROPOSED RE-DEVELOPMENT OF
FORMER W.M.C. SAMMIES
WOMBWELL ROAD
PLATTS COMMON SITE PLAN 1:500 Rev A


Linwood
Barnsley Road
Dodworth
Barnsley S75 3JR

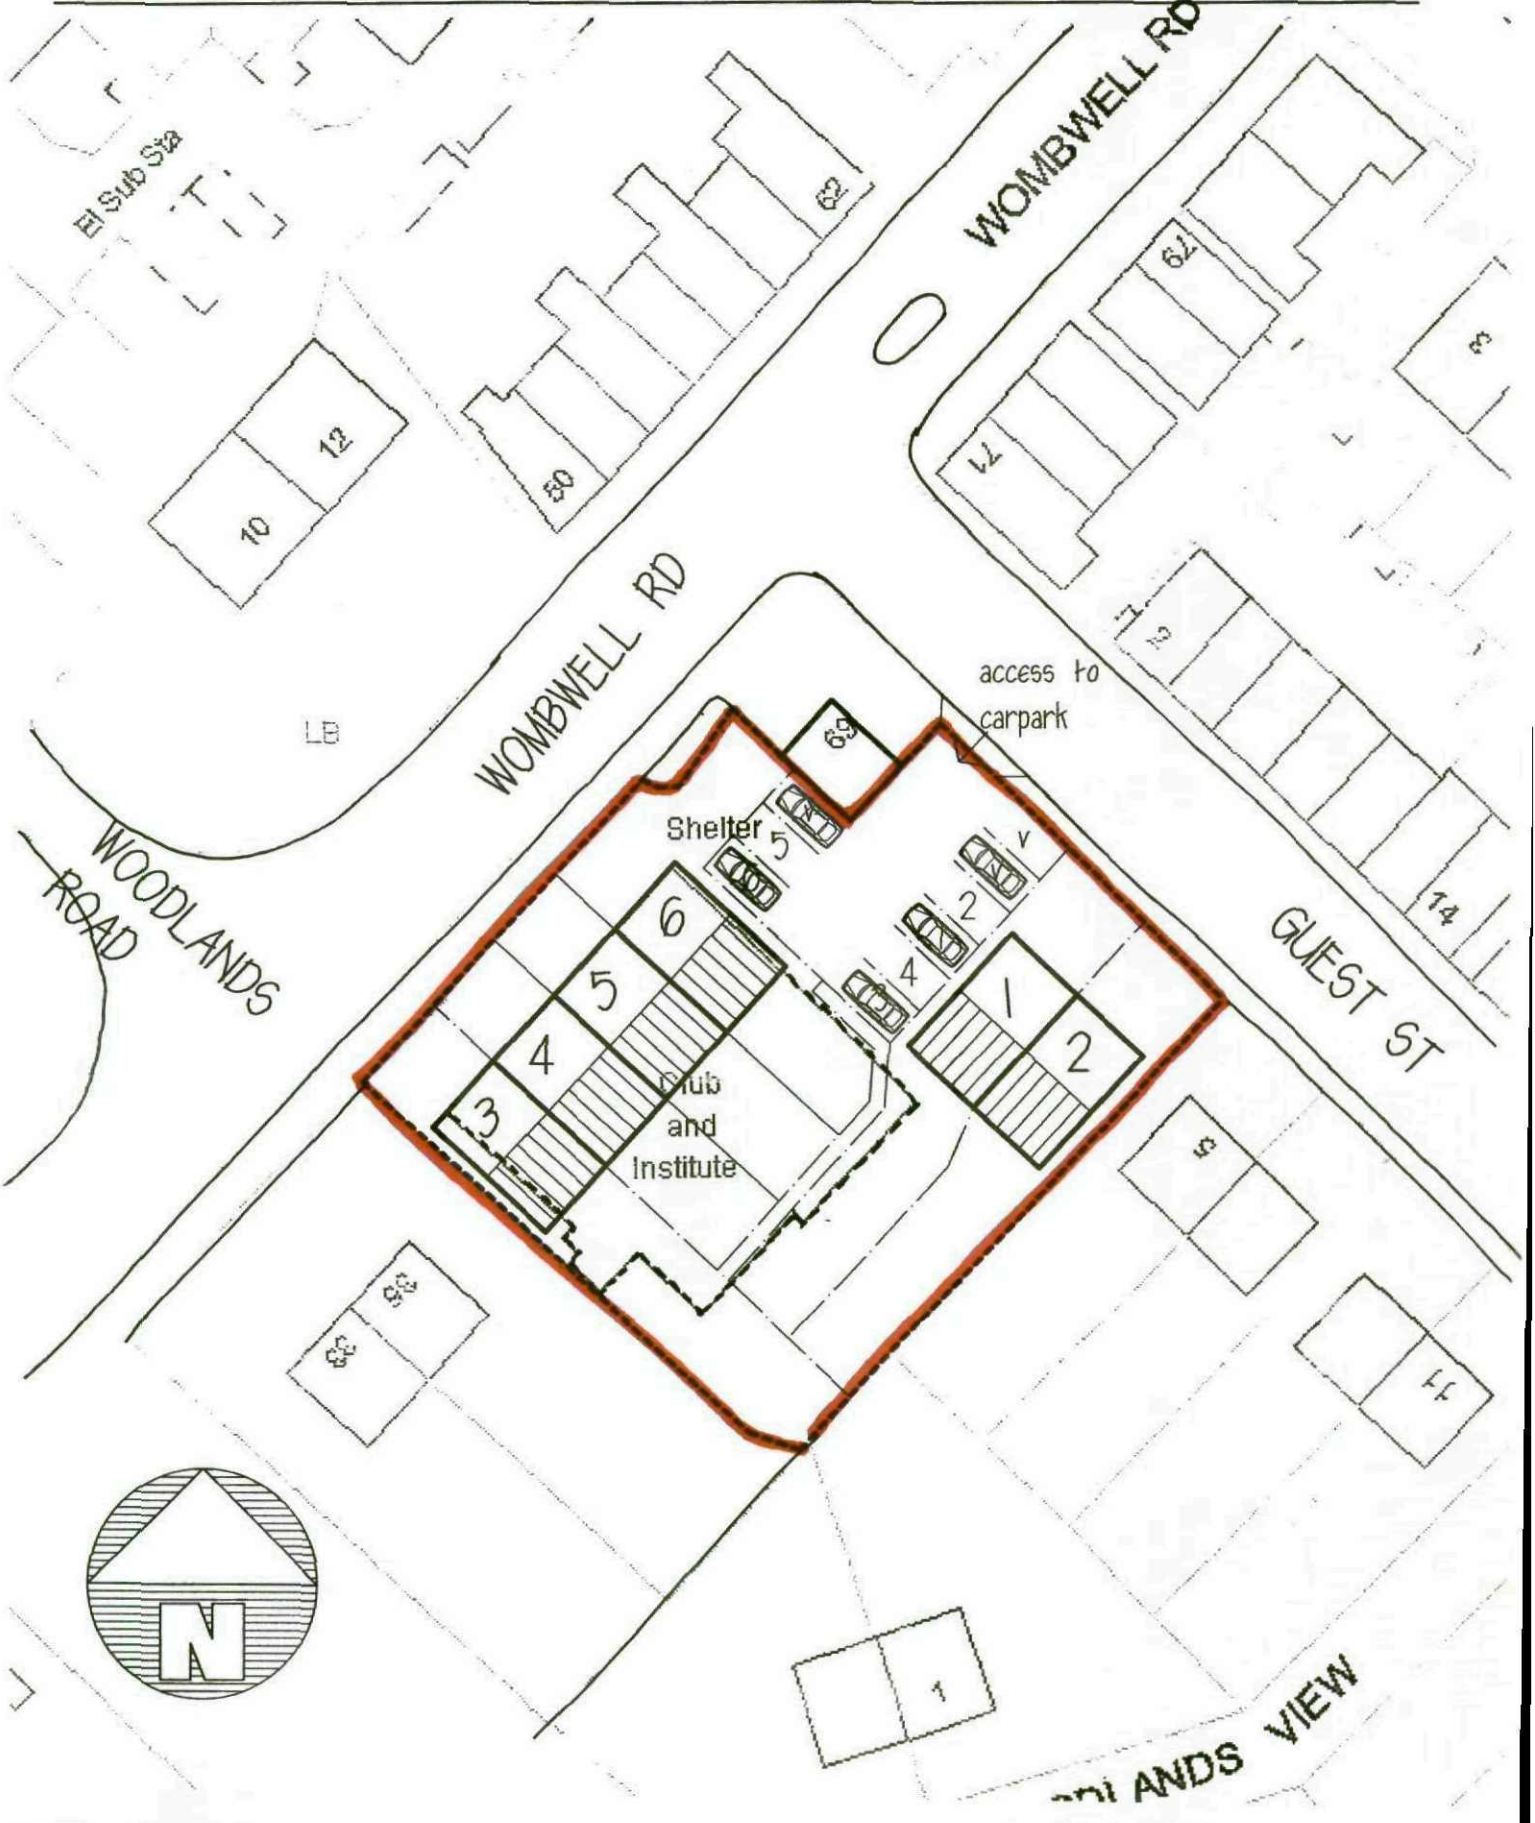


LOCATION PLAN 1:1250