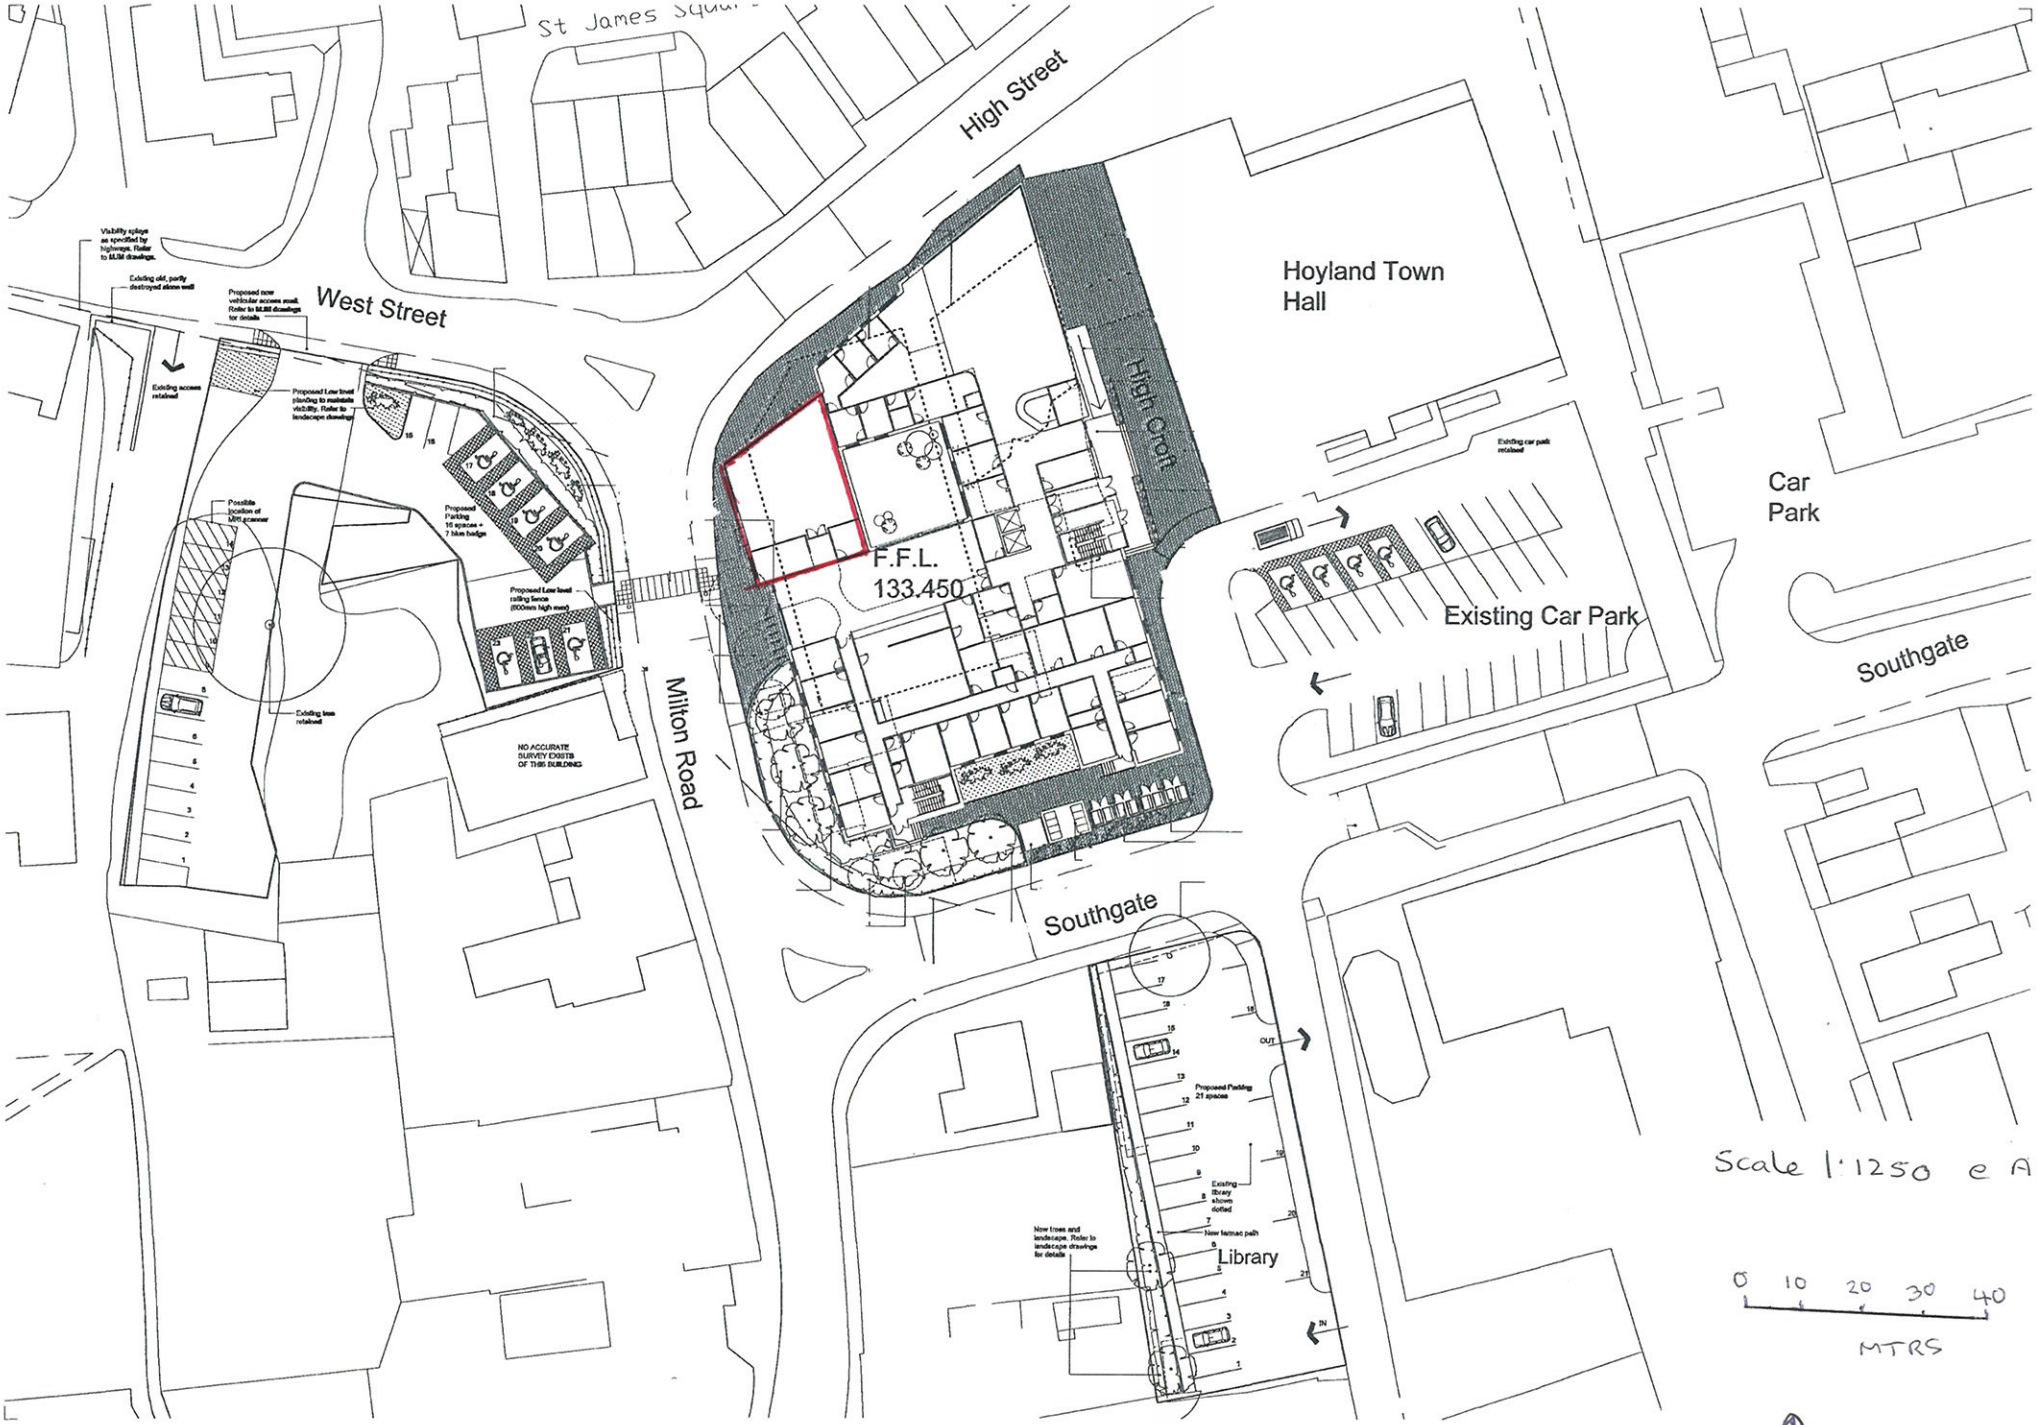

St James Square
High Street
West Street
Hoyland Town Hall
High Croft
Car Park
Existing Car Park
Southgate
Milton Road
F.F.L. 133.450
Library
Visibility splays as specified by highways. Refer to ELMI drawings.
Existing old, partly destroyed stone wall
Proposed new vehicular access road. Refer to ELMI drawings for details
Existing access retained
Proposed Low level planting to maintain visibility. Refer to landscape drawings
Possible location of MRI scanner
Proposed Parking 16 spaces + 7 blue badge
Proposed Low level railing fence (600mm high max)
Existing tree retained
NO ACCURATE SURVEY EXISTS OF THIS BUILDING
Existing car park retained
OUT
IN
Proposed Parking 21 spaces
Existing library shown dotted
New tarmac path
New trees and landscape. Refer to landscape drawings for details
Scale 1:1250 @ A4
0 10 20 30 40
MTRS
N