



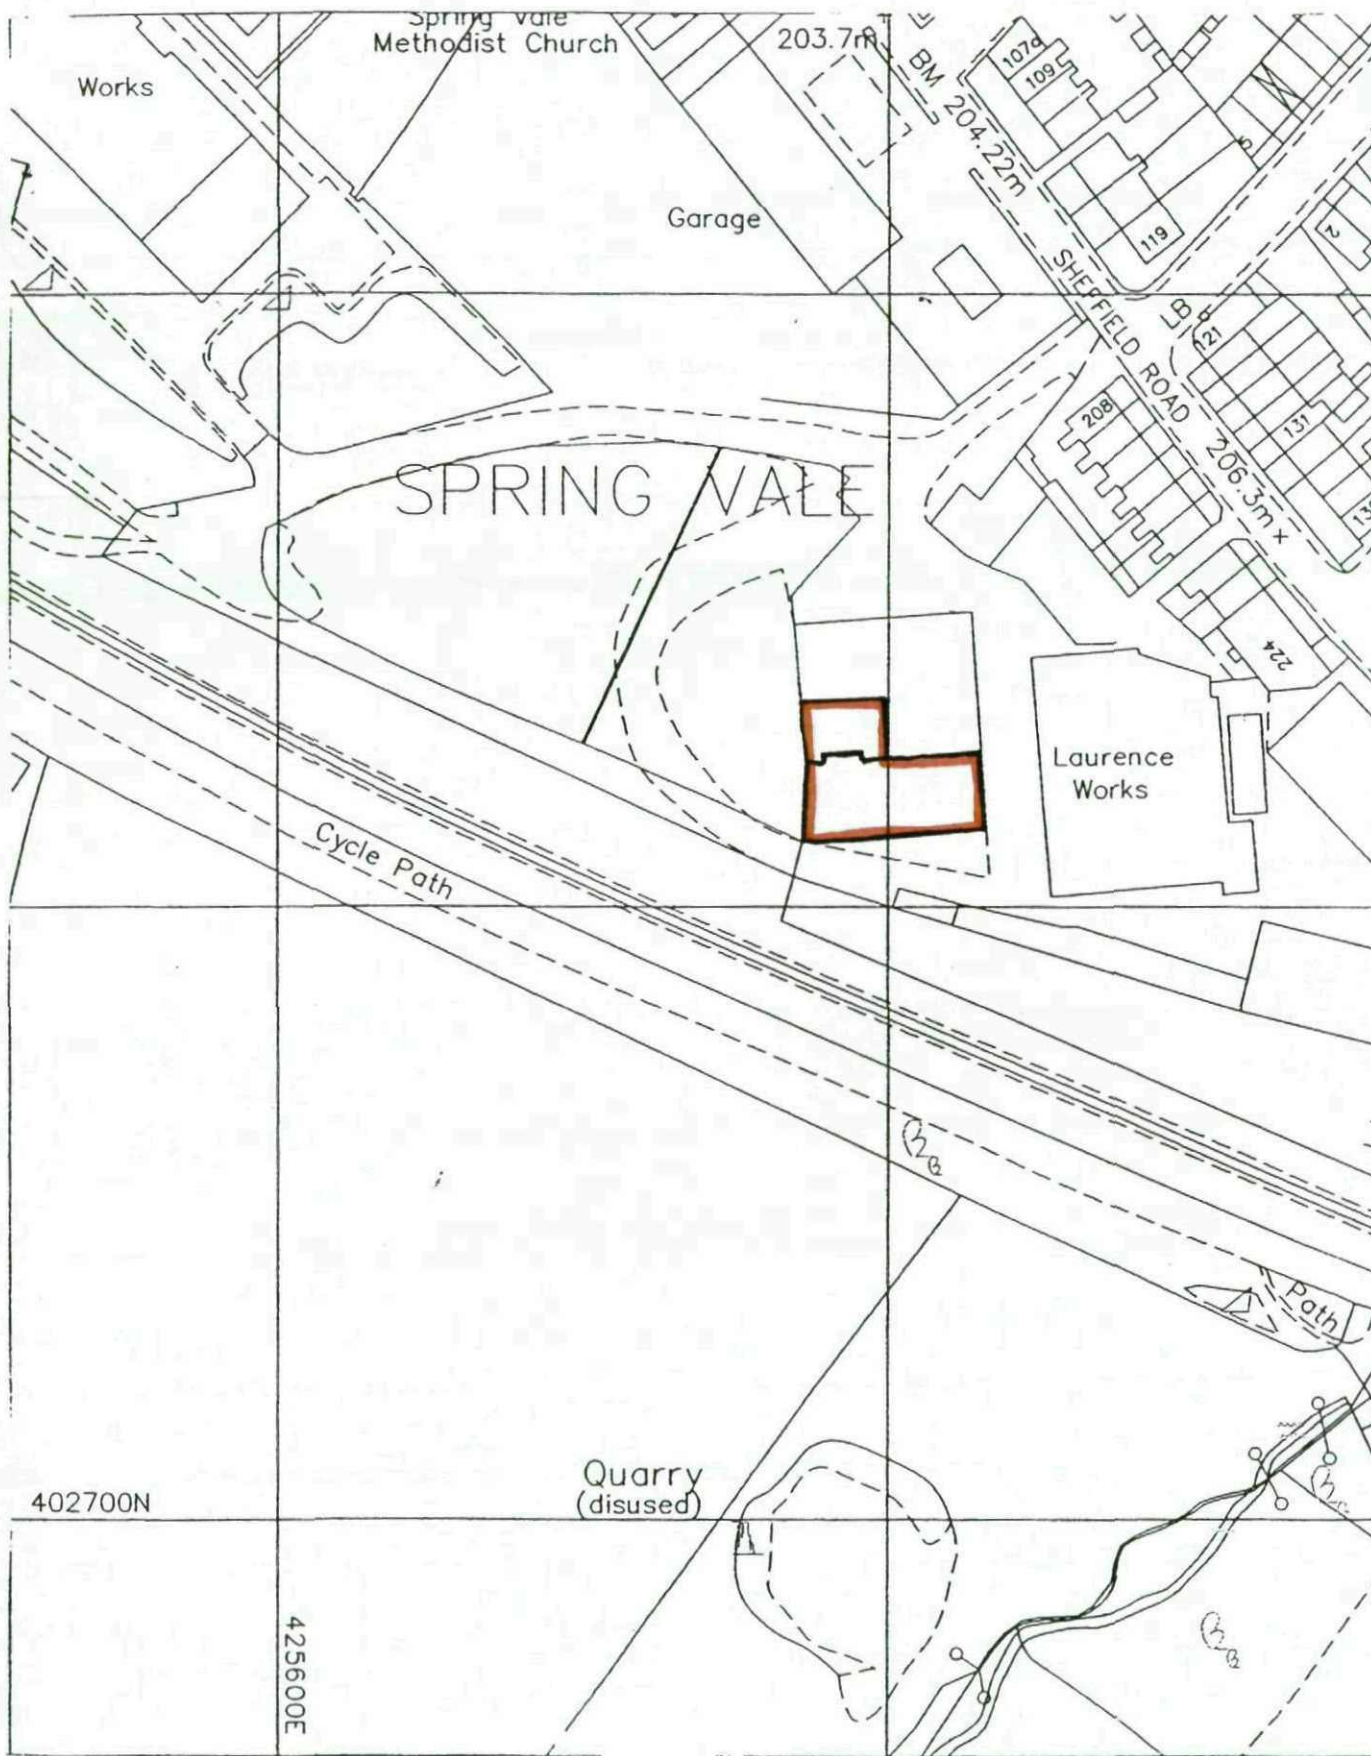

MICHAEL A CLYNCH

Dip. Arch. Dip. T. P. A.R.I.B.A.
Architect & Town Planner


14 Huddersfield Road, Ingbirchworth
Sheffield S36 7GF Tel: 01226 766308

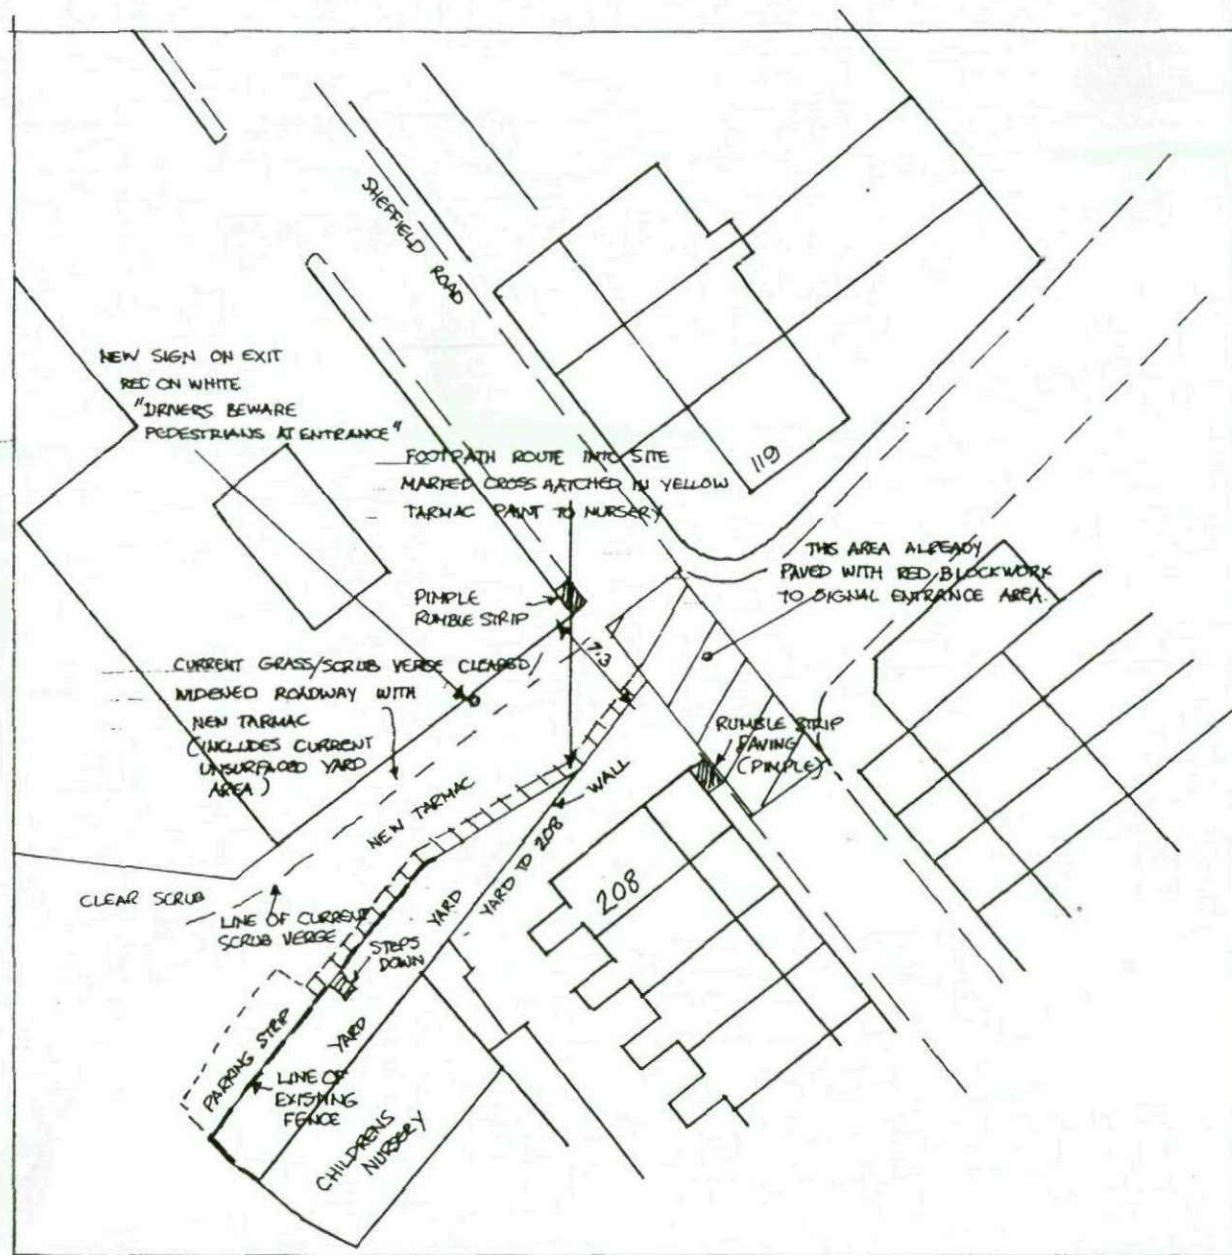

LAWRENCE WORKS SITE ENTRANCE WORKS 1:500 7/07 2007/0121

MICHAEL A CLYNCH

Dip. Arch. Dip. T. P. A.R.I.B.A.
Architect & Town Planner
14 Huddersfield Road, Ingbrichworth
Sheffield S36 7GF Tel: 01226 766308

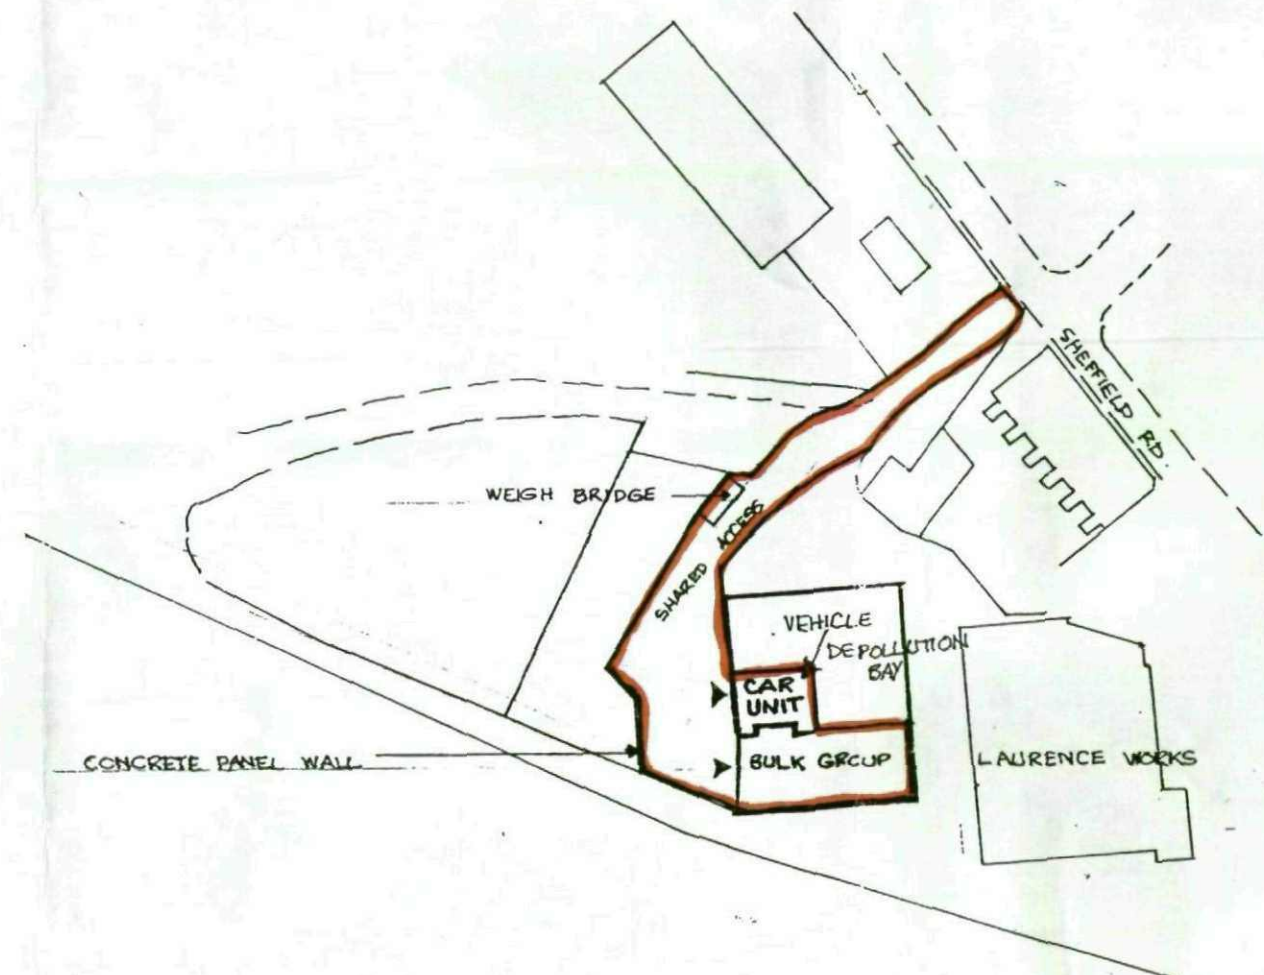

- BULK GROUP WASTE MANAGEMENT (SCRAP METAL) BUILDING AND YARD 1:1250
 - LOCATION PLAN 1:1250
- 5/2012 DRG A1

MICHAEL A CLYNCH

Dip. Arch. Dip. T. P. A.R.I.B.A.
Architect & Town Planner
14 Huddersfield Road, Ingbrichworth
Sheffield S36 7GF Tel: 01226 766308