



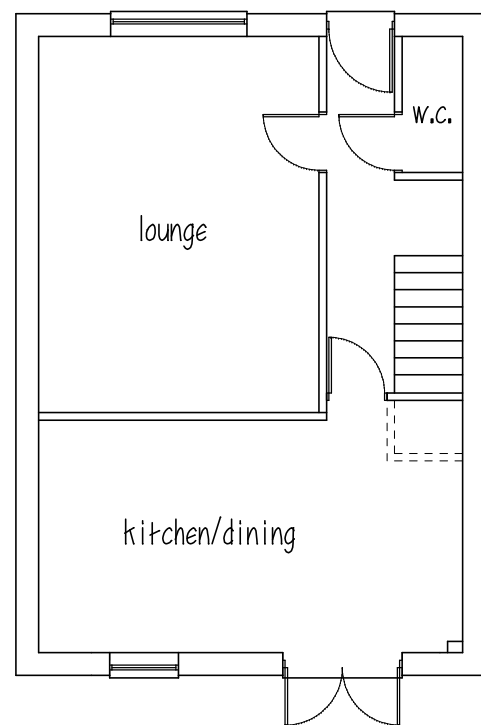


GROUND FLOOR

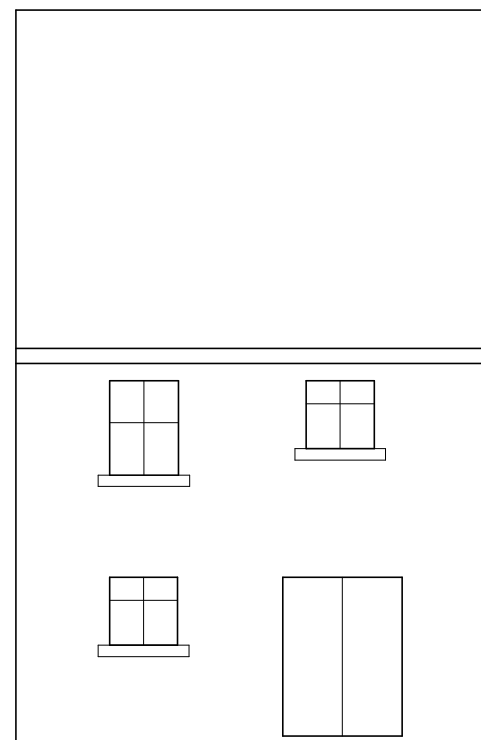


REAR ELEVATION

garage

 

SIDE ELEVATION

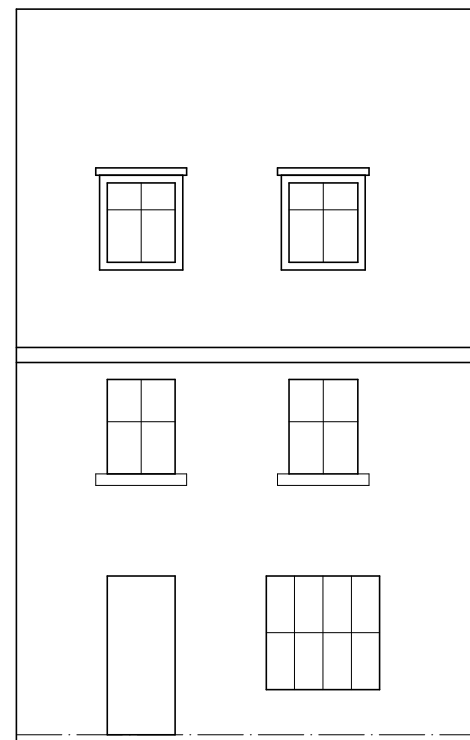

FRONT ELEVATION

Mr & Mrs R JEFFREY

PROPOSED EXTENSION
19 BAMFORD CLOSE
DODWORTH
S75 3SL

EXISTING PLAN & ELEVATIONS

1:100 @ A3 APRIL 20

Peter Thompson


"Linwood"

Barnsley Road

Dodworth

Barnsley S75 3JR m. 07973251730

e-mail peter-thompson@hotmail.co.uk

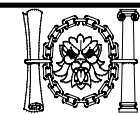

M.C.I.A.T.

t&f. 01226 201391