
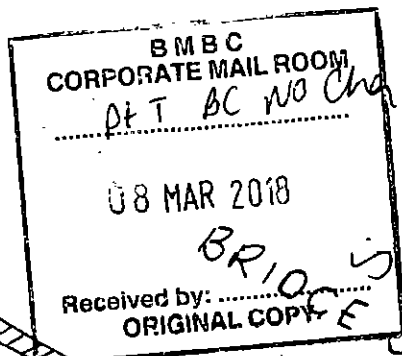


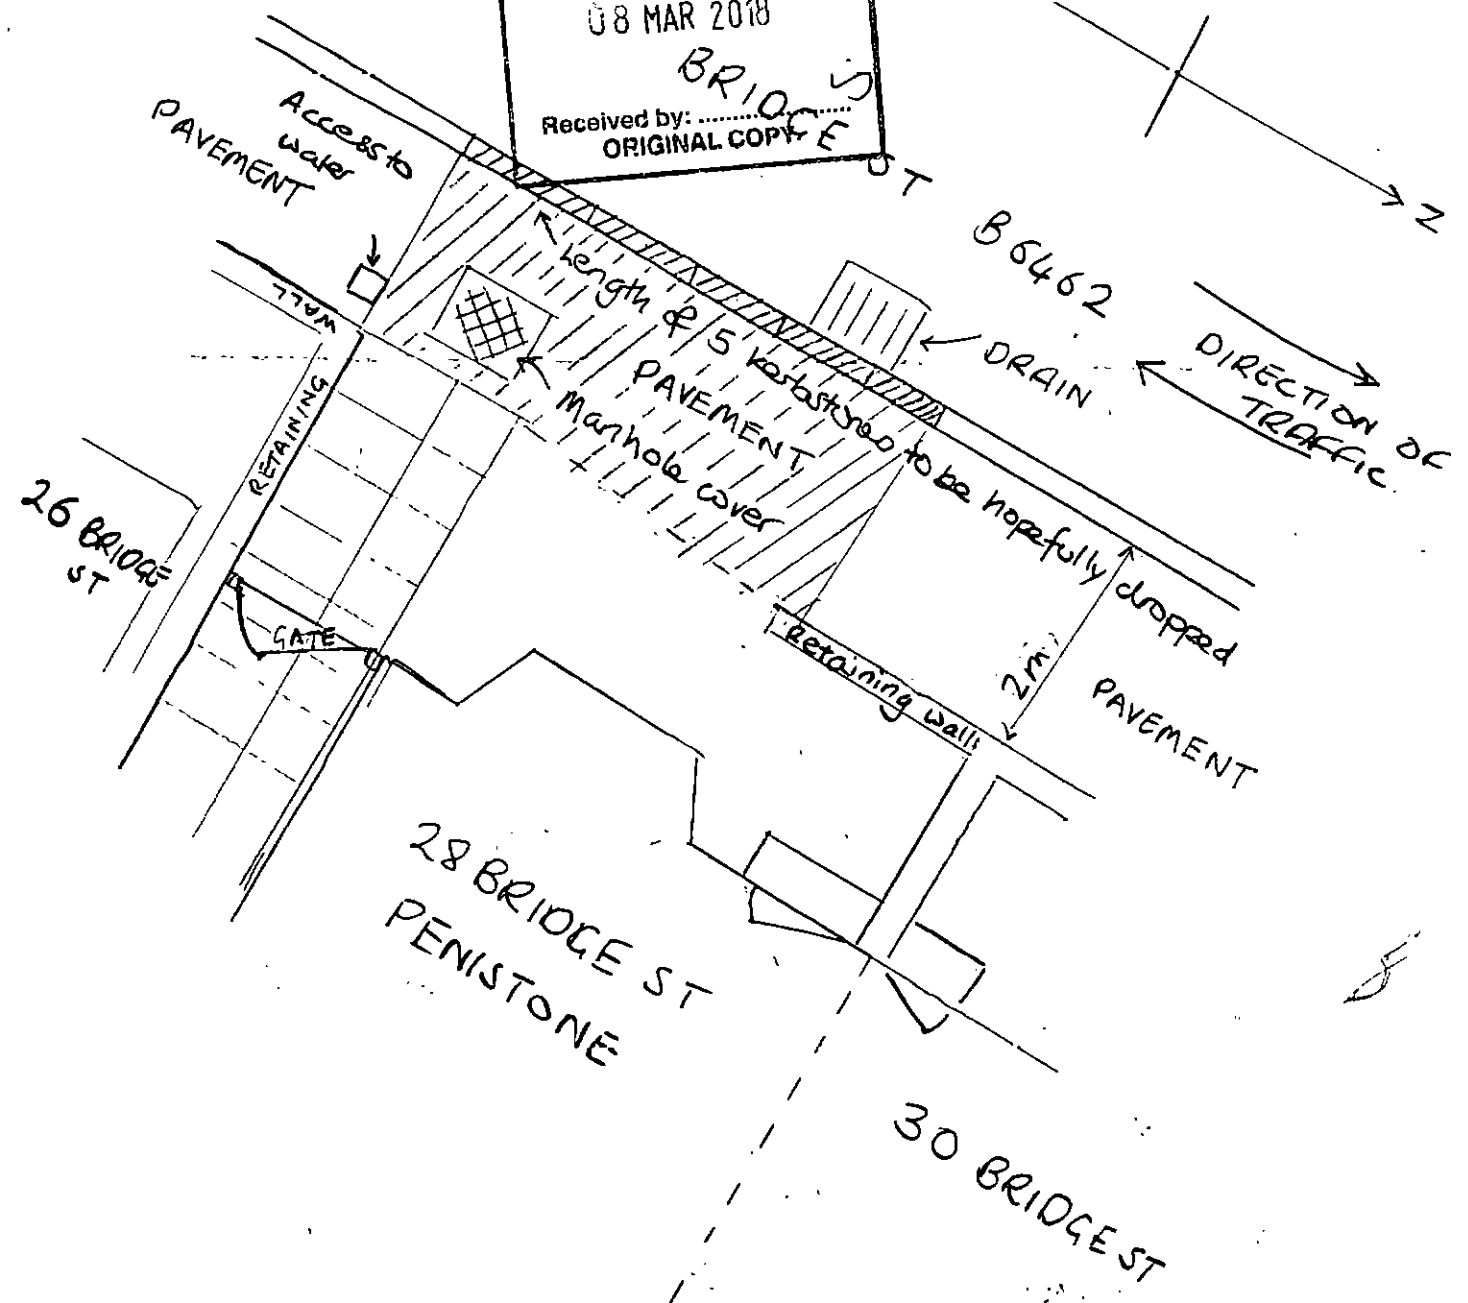

SITE PLAN OF PROPOSED DROPPED KERB -

28 BRIDGE ST PENISTONE - MR C J. OUTRAM

APP NO. 2018/0011