



OS Location Plan
1:1250

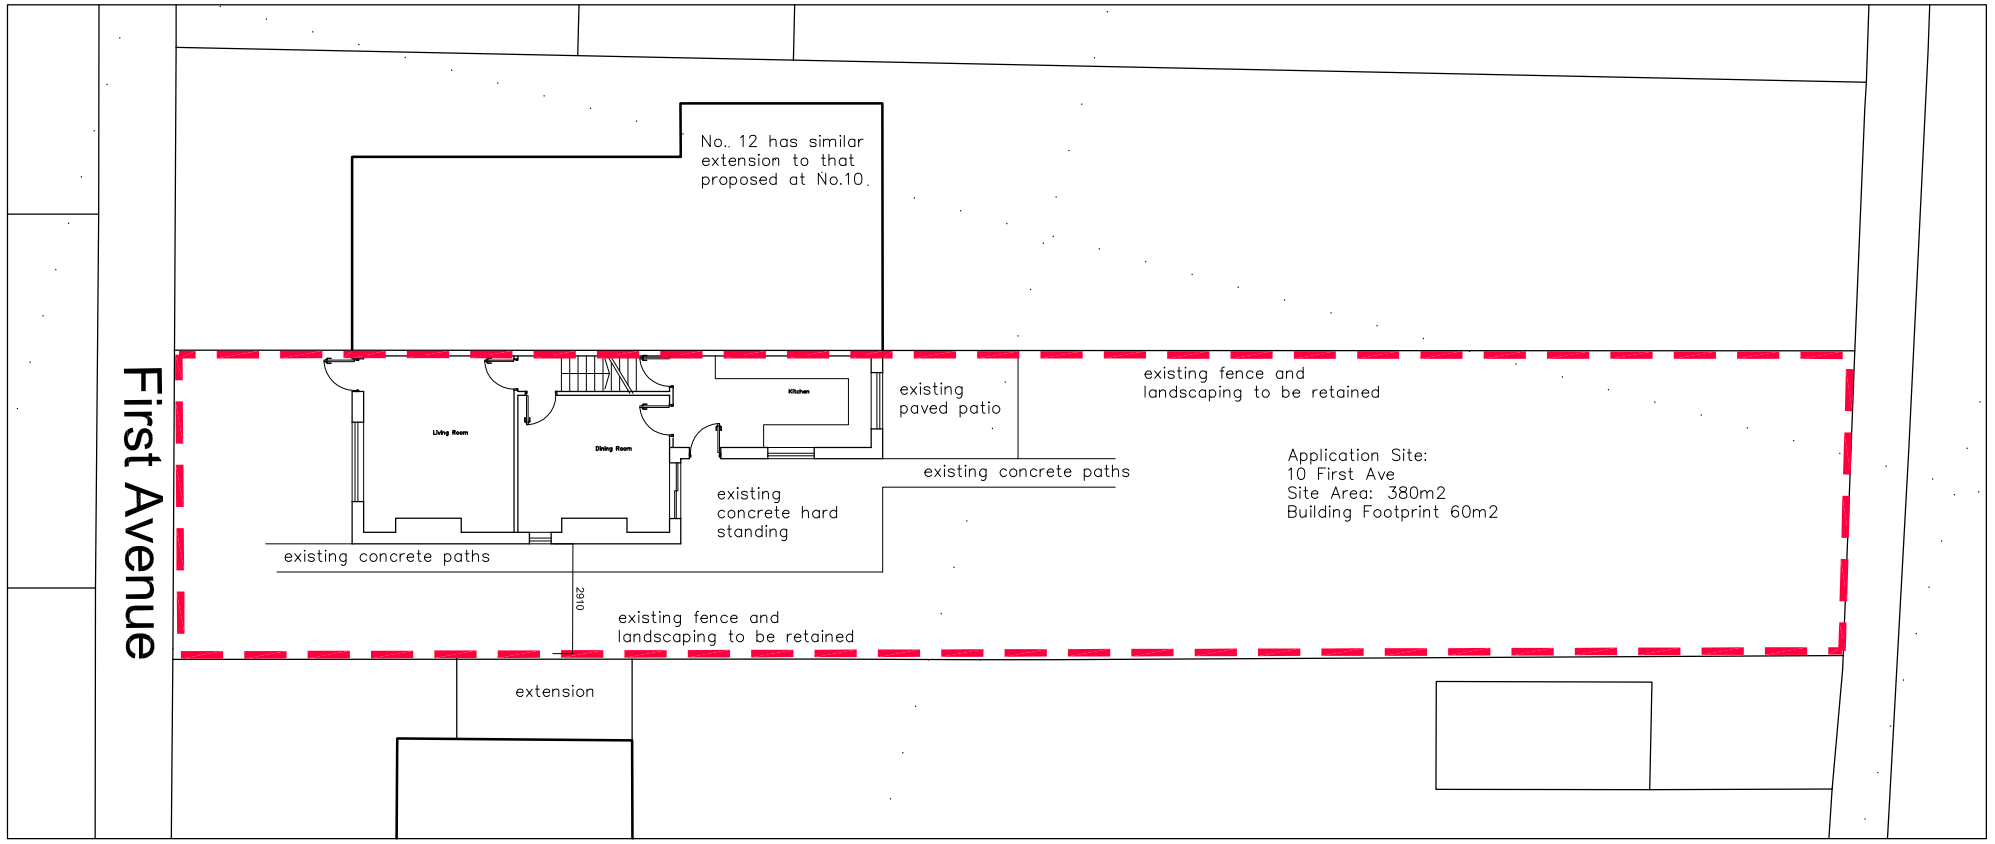

Existing Site Plan
1:200

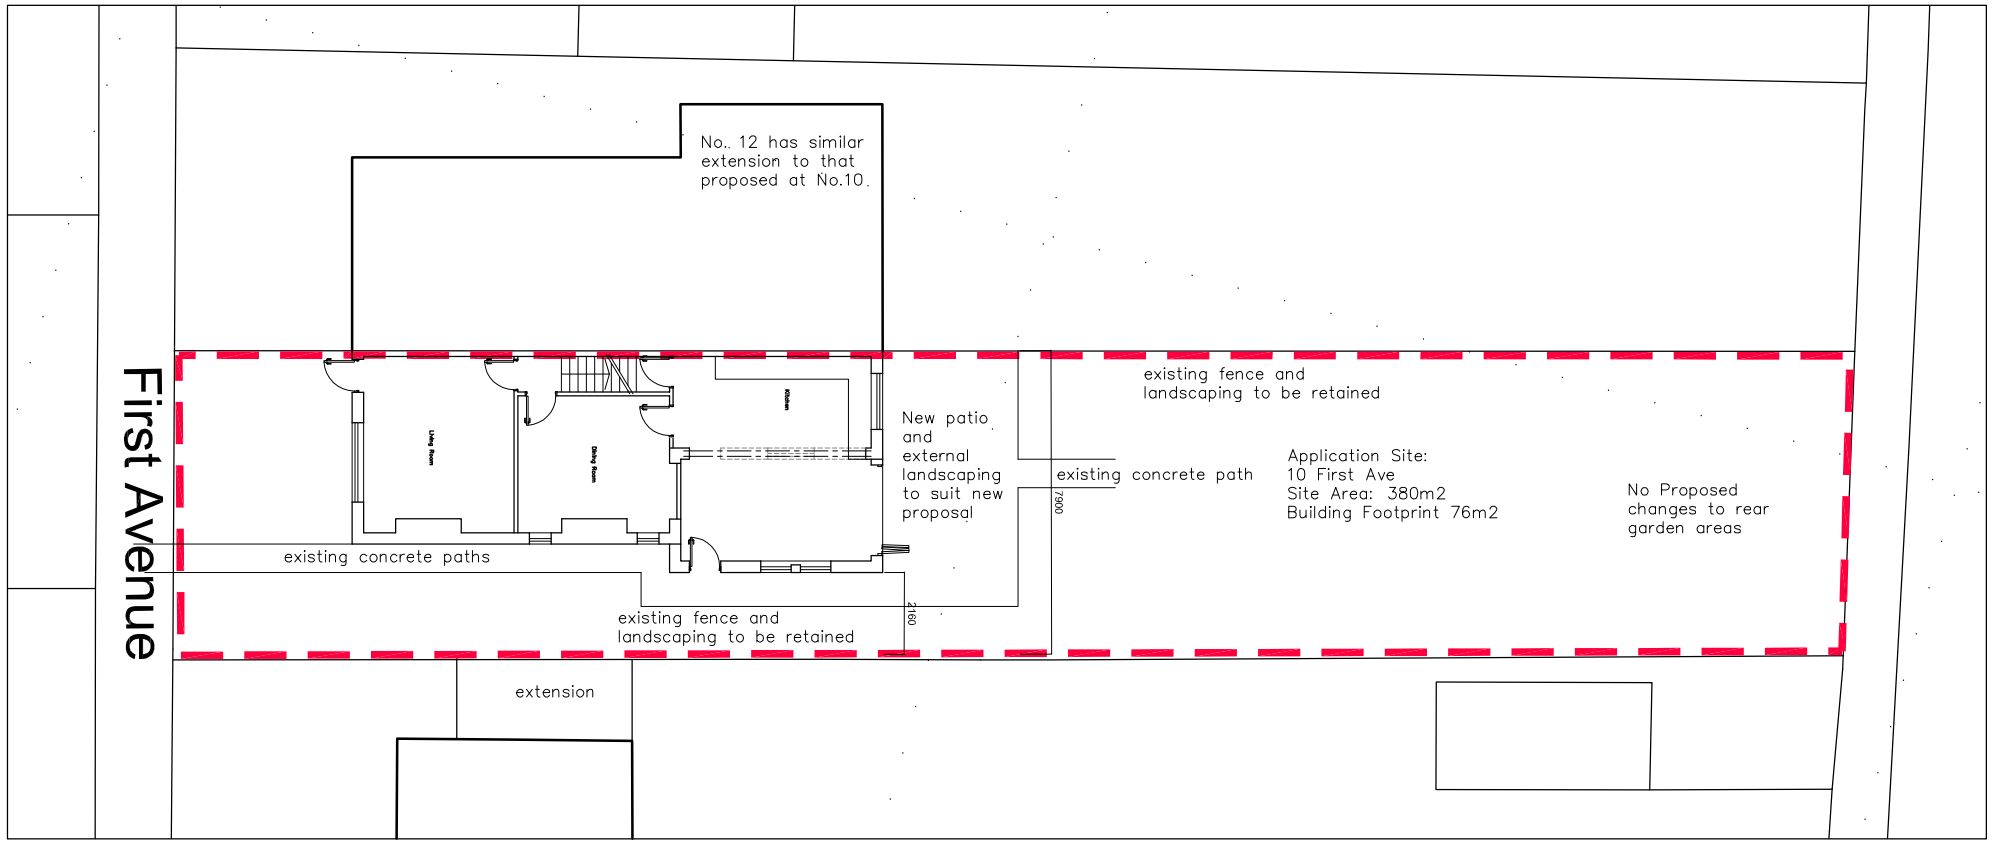

Proposed Site Plan
1:200

OS Location Plan & Site Plans

GENERAL NOTES:

STRUCTURAL ALTERATIONS SUBJECT TO STRUCTURAL ENGINEERS COMMENTS AND DESIGN, CALCULATIONS SHALL BE OBTAINED BY THE APPOINTED BUILDING CONTRACTOR AND SUBMITTED FOR APPROVAL BEFORE WORKS COMMENCE ON SITE.

ALL WORKS TO BE CARRIED OUT TO THE LATEST BUILDING REGULATIONS, BRITISH STANDARDS AND APPROVED CODES OF PRACTICE

WHERE FURTHER CLARIFICATIONS, AMENDMENTS OR ADDITIONAL WORKS ARE REQUIRED CONTRACTORS SHALL REFER TO THE CLIENTS FOR FURTHER DETAILS AND INSTRUCTIONS.

ALL MATERIALS AND DETAILS TO BE PROVIDED BY THE CONTRACTOR FOR CLIENT APPROVAL

Contractor must verify all dimensions on site before commencing any work or shop drawings.

If this drawing exceeds the quantities taken in any way the Architects are to be informed before the work is initiated.

Only figured dimensions to be taken from this drawing.

Drawings based on Ordnance Survey and / or existing record drawings - design and drawing content subject to Site Survey, Structural Survey, Site Investigations, Planning and Statutory Requirements and Approvals.

Authorised reproduction from Ordnance Survey Map with permission of the Controller of Her Majesty's Stationery Office. Crown Copyright reserved.

CJA Architecture Copyright.

Tel: 0113 3689911
E Mail: Info@cja-architecture.co.uk

CJA ARCHITECTURE & DESIGN
architecture

Client: Mr & Mrs Clayton	Project Name: Rear Extension
Site address: 10 First Ave, Avenue, Royston. S71 4DA.	Title: OS Location Plan Site Plans

Our Drawing Reference	Revision	Size	Scale	Date	By
1409 (PL) 001	A	A3	1:1250 & 1:200	May 2014	CJA