



PROPOSED SITE GA - 1: 200 @ A1

Key:


Existing BT lines to remain
(Pink solid)

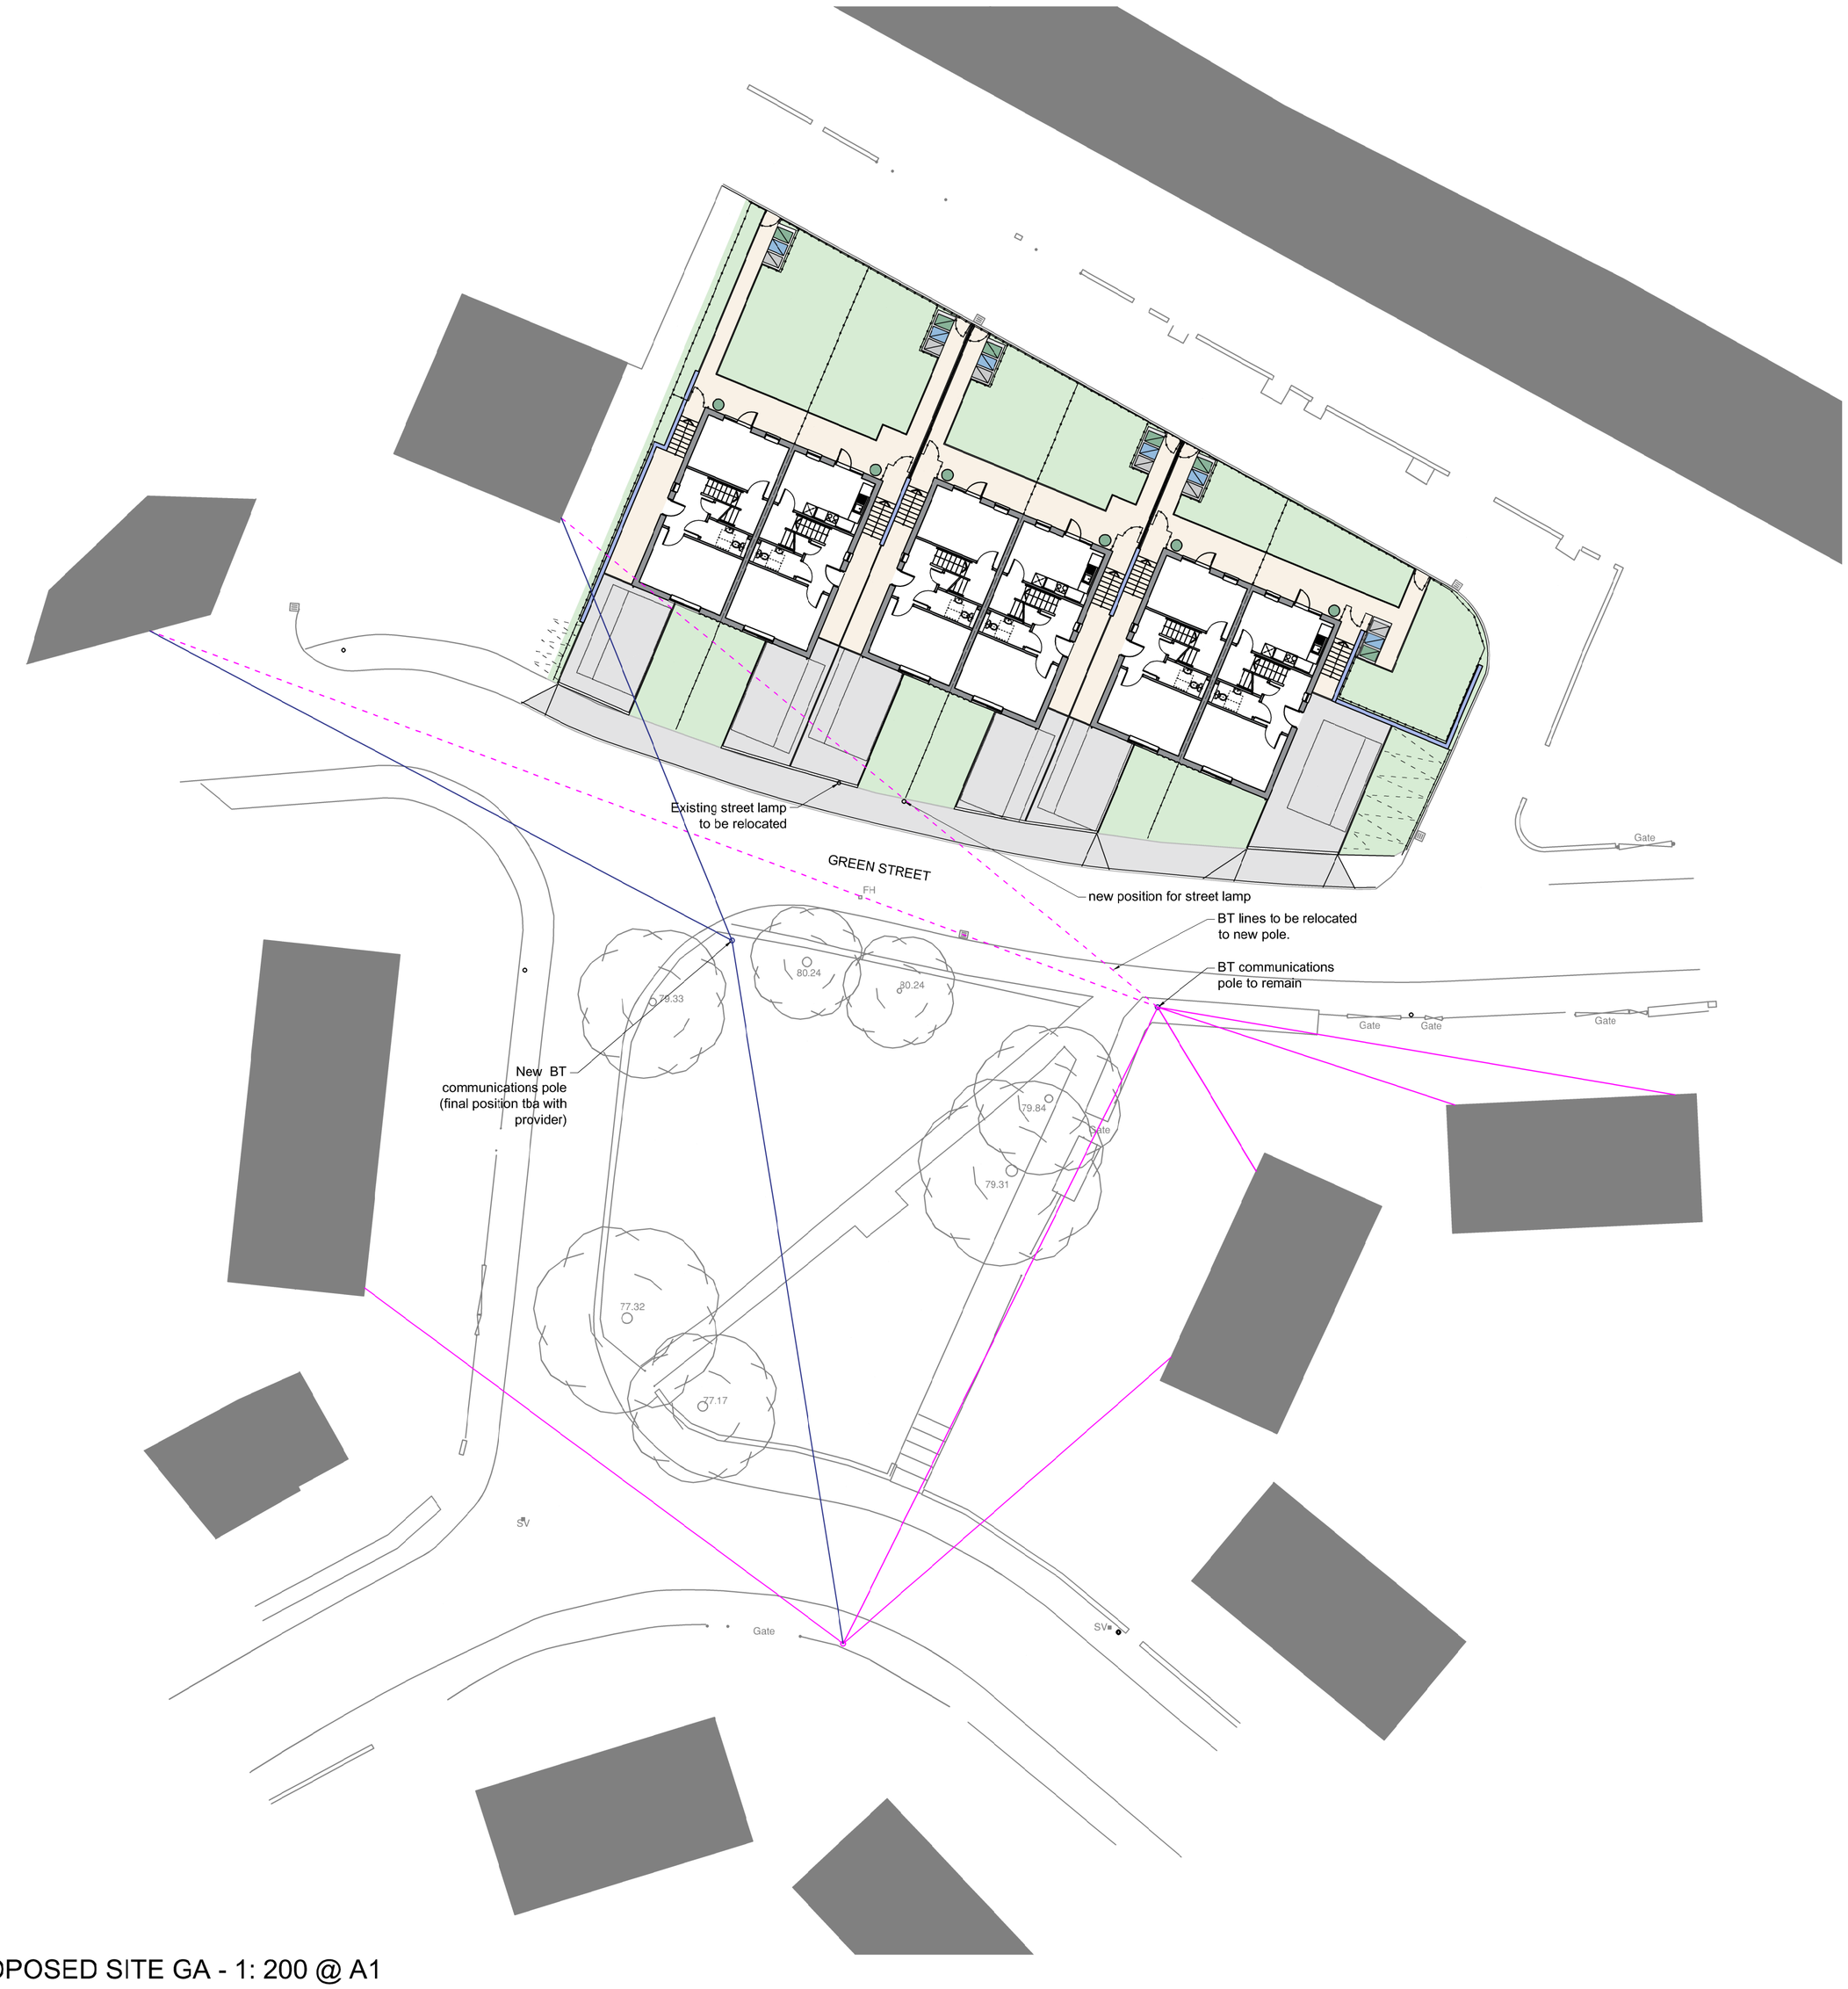

Existing BT lines to be relocated
(pink dashed)

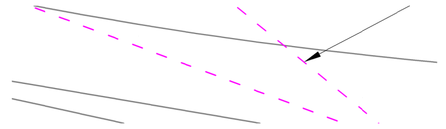

Proposed BT line position
(Blue solid)

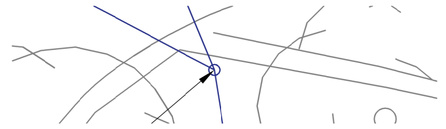


RESPONSIBILITY IS NOT ACCEPTED FOR OTHERS SCALING DIRECTLY FROM THIS DRAWING. DO NOT SCALE FROM THIS DRAWING, USE WRITTEN DIMENSIONS ONLY.

0m 2 4 6 12m

ORIGINAL SHEET SIZE A1

1:200

KEY PLAN

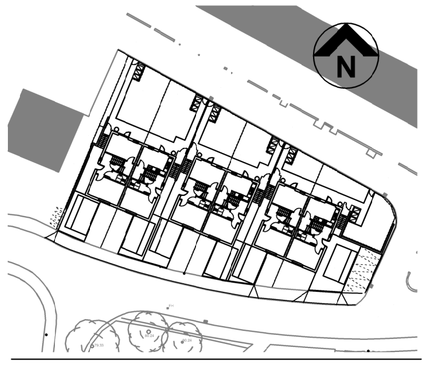

THIS DRAWING IS PRODUCED FOR USE IN THIS PROJECT ONLY AND MAY NOT BE USED FOR ANY OTHER PURPOSE. NPS PROPERTY CONSULTANTS LTD ACCEPT NO LIABILITY FOR THE USE OF THIS DRAWING OTHER THAN THE PURPOSE FOR WHICH IT WAS INTENDED IN CONNECTION WITH THIS PROJECT AS RECORDED IN THE 'PURPOSE FOR ISSUE' AND 'FILE STATUS CODE'.

THIS DRAWING MAY NOT BE REPRODUCED IN ANY FORM WITHOUT PRIOR WRITTEN AGREEMENT OF NPS PROPERTY CONSULTANTS LTD.

© CROWN COPYRIGHT AND DATABASE RIGHTS 2015 ORDNANCE SURVEY LICENCE NUMBER 100022264

Notes:

PLANNING APPLICATION ISSUE							
P1	LJK	26.06.15					
COMMENT							
REV	DRAWN	DATE	CHECKED	DATE	APPROVED	DATE	

nps group

NPS Barnsley Ltd
Gateway Plaza, Sackville St, Barnsley, South Yorkshire, S70 2RD.
Tel: 01226 774605, **Email:** barnsley@nps.co.uk, **web:**www.nps.co.uk

CLIENT

BERNESLAI HOMES

PROJECT

GREEN STREET, WORSBOROUGH, BARNSLEY

TITLE

PROPOSED SITE GA - RELOCATION OF BT EQUIPMENT & STREET LIGHTING

SCALES	DISCIPLINE	PROJECT NUMBER
1:200	ARCHITECT	15-1-1163

DRAWING NUMBER	REV CODE
NPS- DR-A-(00)-013	P1
STATUS CODE: S2	PURPOSE OF ISSUE: PLANNING APPROVAL
	DRAWN BY: LJK

© COPYRIGHT NPS GROUP 2015