
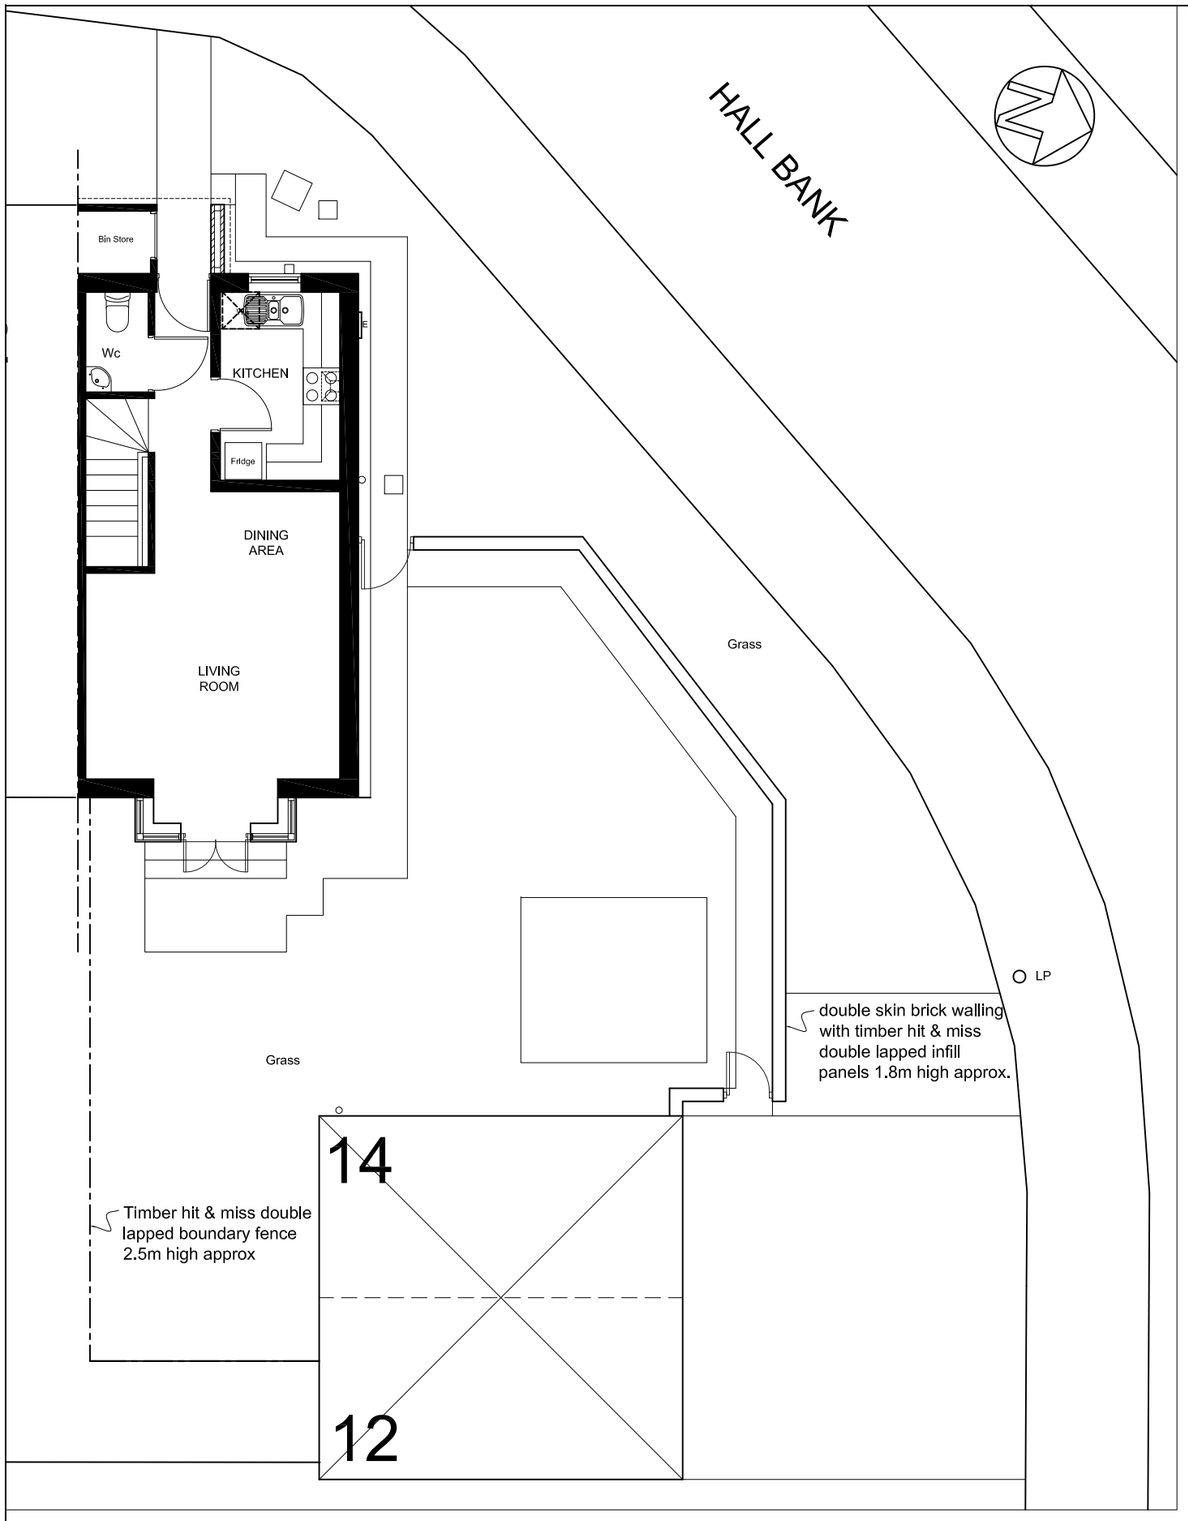


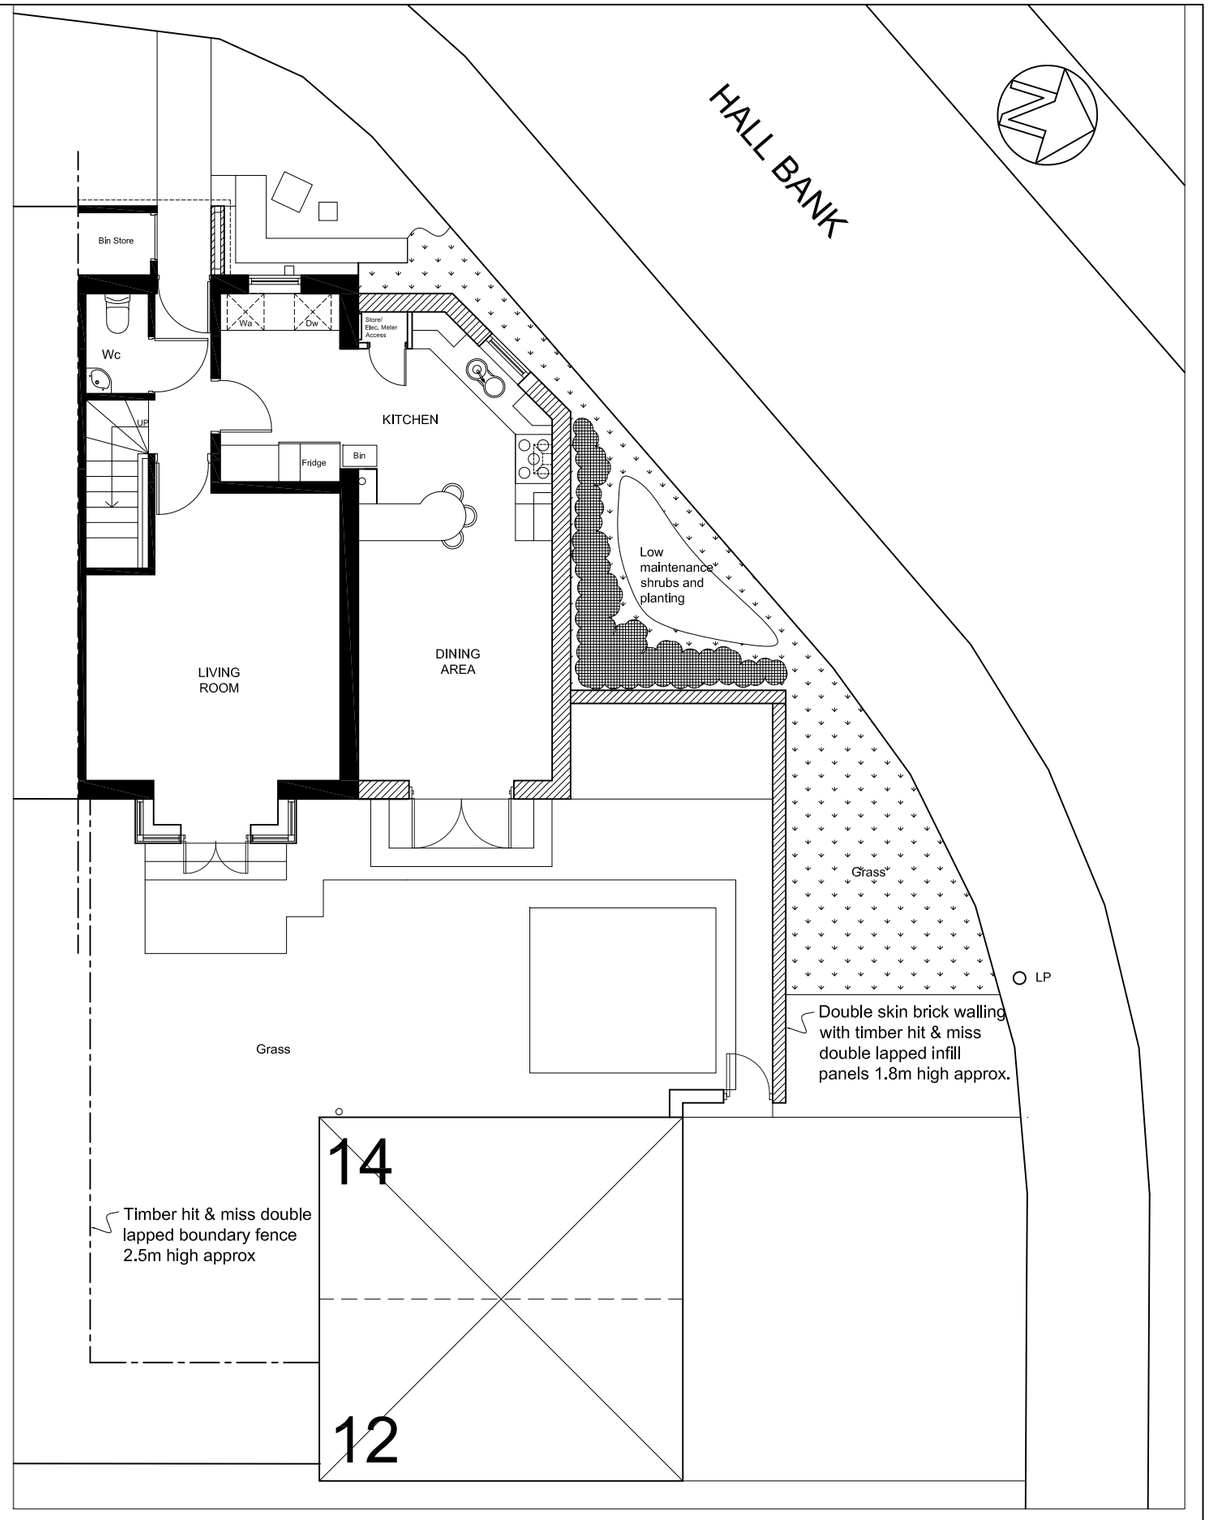

Important notice: Do not scale off this drawing. Critical dimensions should be checked on site prior to works commencing. Dimensional conflicts should be brought to Draw It's attention as soon as they become apparent. Failure to do so could render the contractor liable for subsequent losses. Copyright in this drawing and any work executed from this drawing remains the property of Draw It.

Draw it
ARCHITECTURAL & GRAPHIC DESIGN SERVICES
07762656187
steven@drawit.biz
www.drawit.biz
15 Medway Close
Barugh Green
Barnsley
S75 1NY

PLANNING
EXISTING & PROPOSED

CLIENT:
Mr & Mrs Skiffington

SITE ADDRESS:
14 Hall Bank
Barnsley
S75 1XE

PROJECT: Proposed Single Storey Side Extension

DWG OF: Site Layout

Drawn by:	Scale:	Date:
SH	1:100	28-07-11
Dwg No: 1106_102		Rev

A3 Sheet

© Copyright Draw it 2010