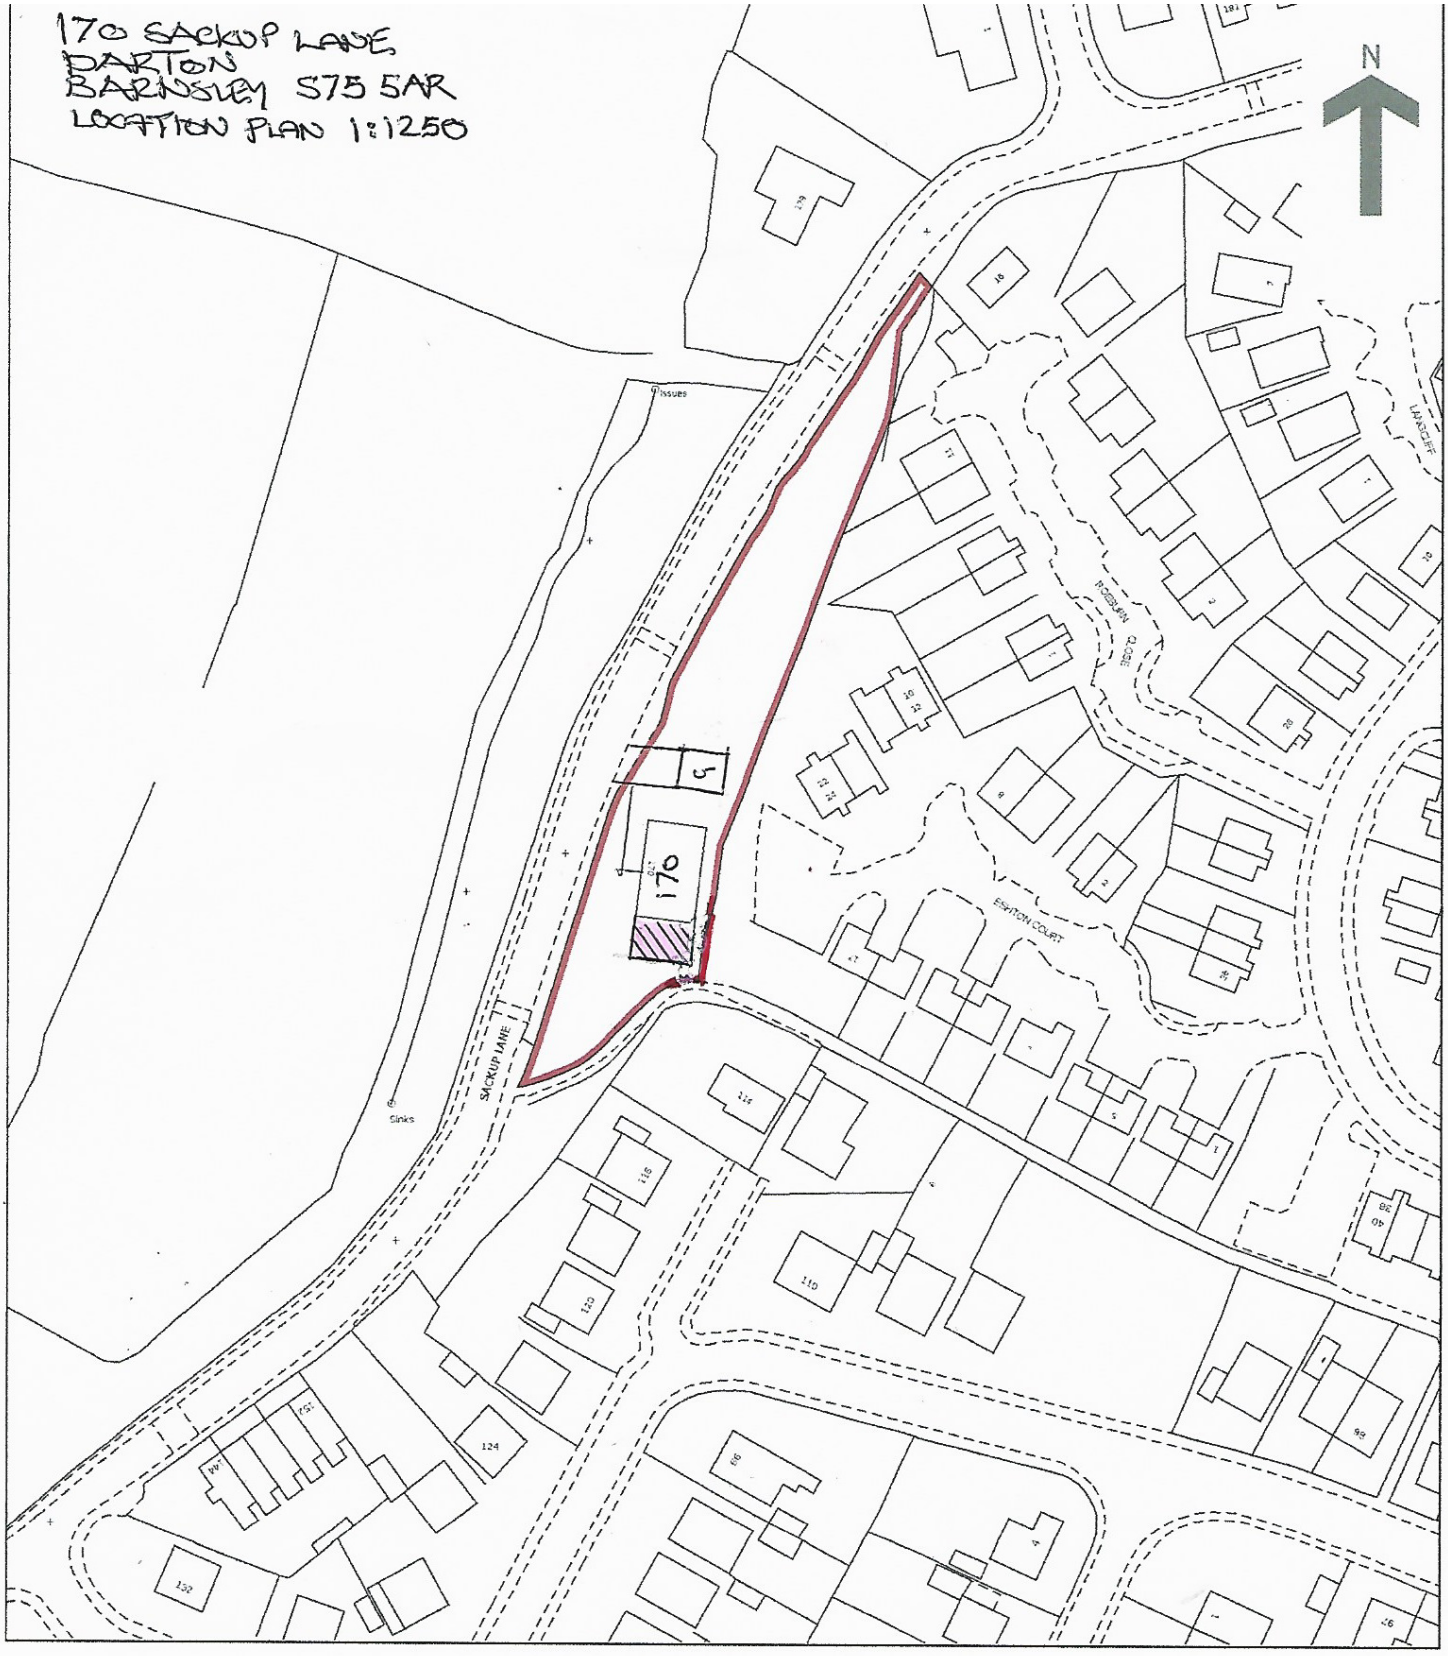
170 SACKUP LANE
DARTON
BARNSLEY S75 5AR
LOCATION PLAN 1:1250
N
170
SACKUP LANE
ESHTON COURT
ROEBURN CLOSE
LANDCLIFF
Issues
Sinks
114
116
120
110
124
132
152
40
38
86
4
26