




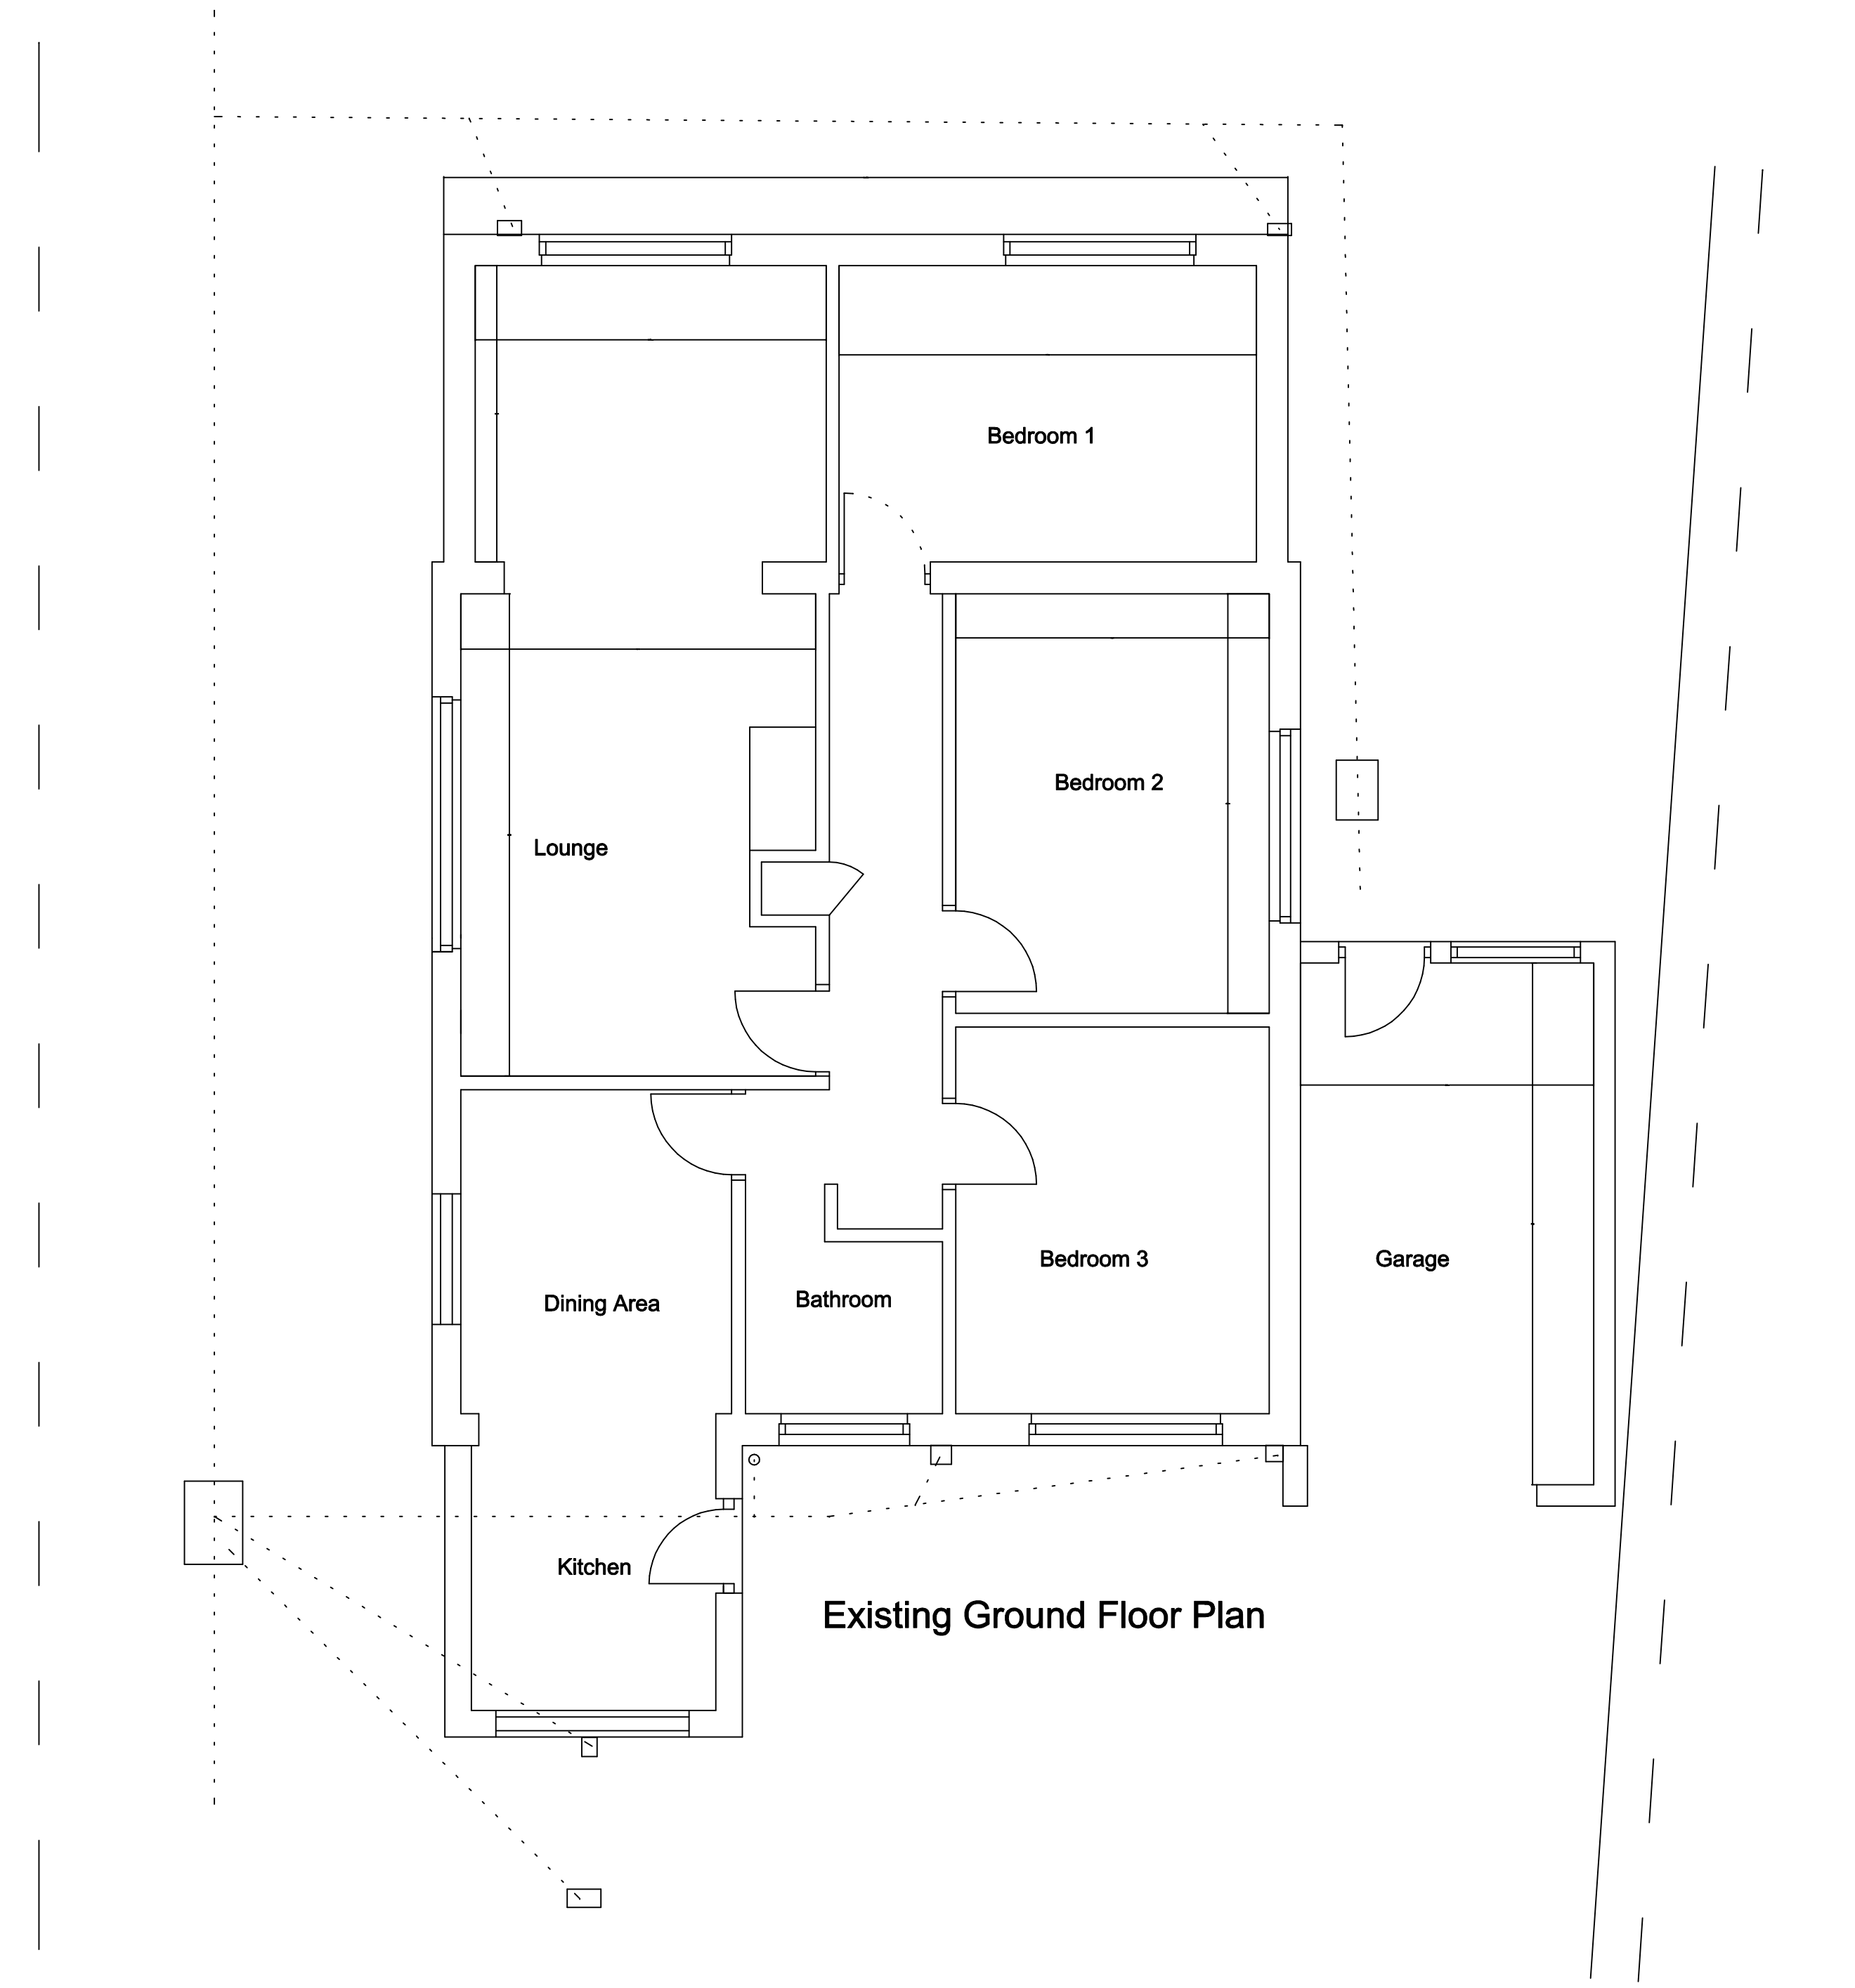

Existing Ground Floor Plan

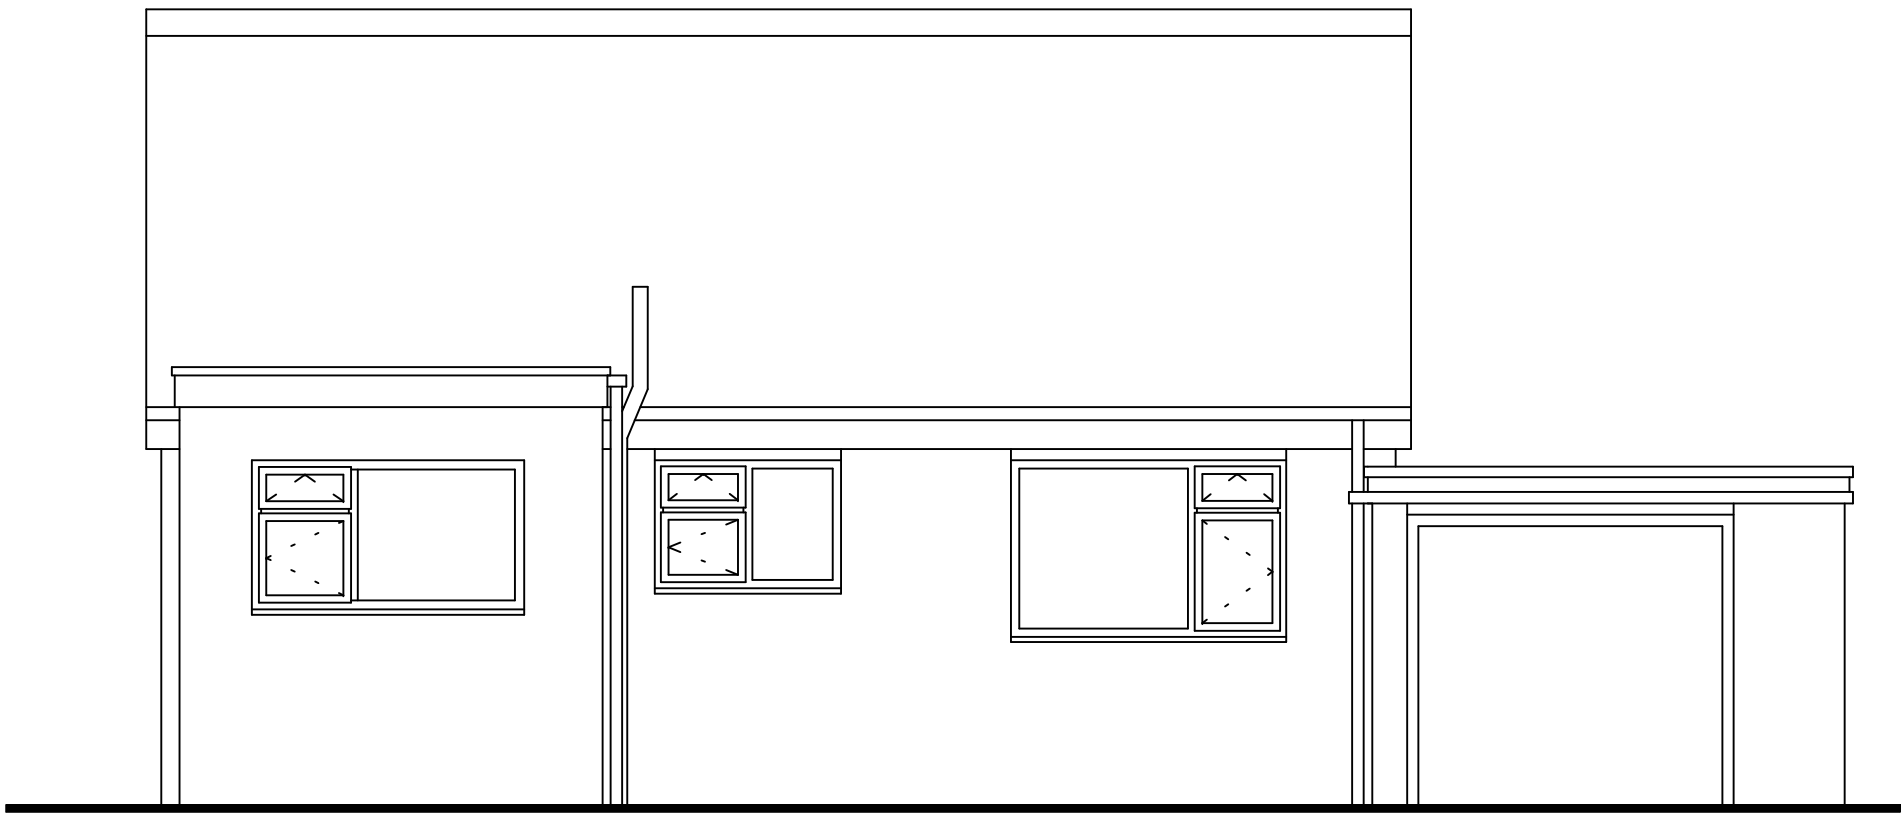


Existing Rear Elevation

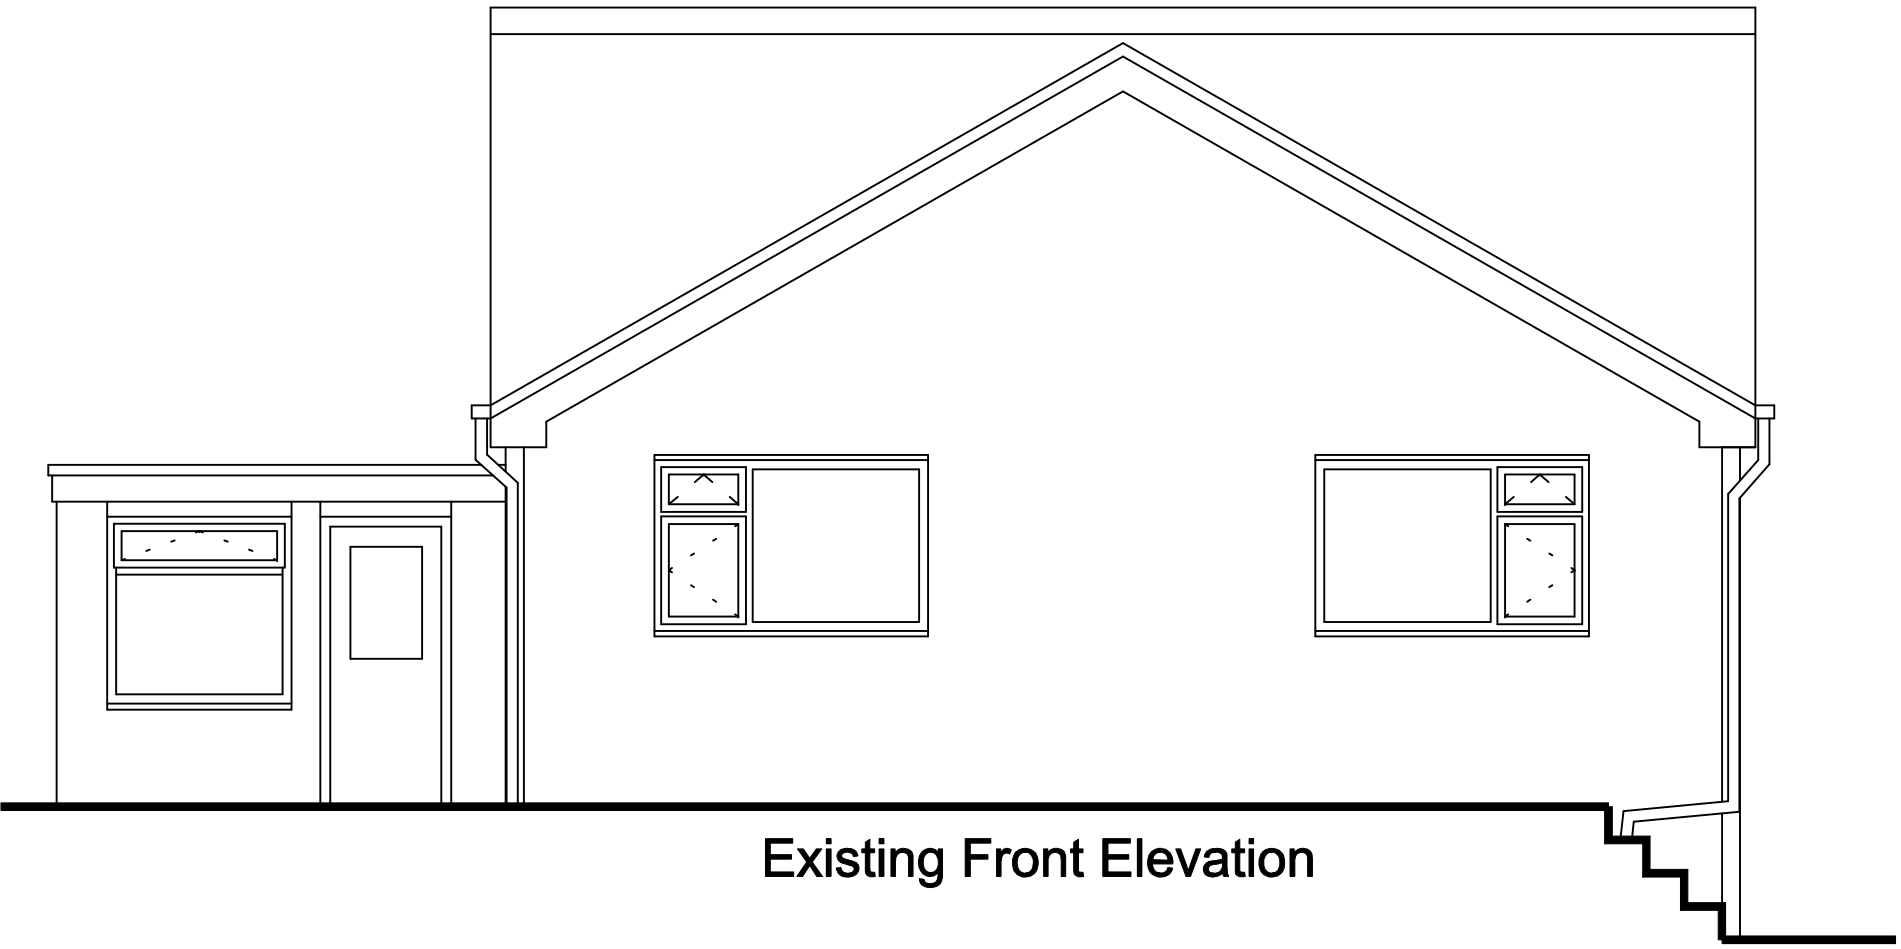

Existing Front Elevation



Existing side elevation from No 14

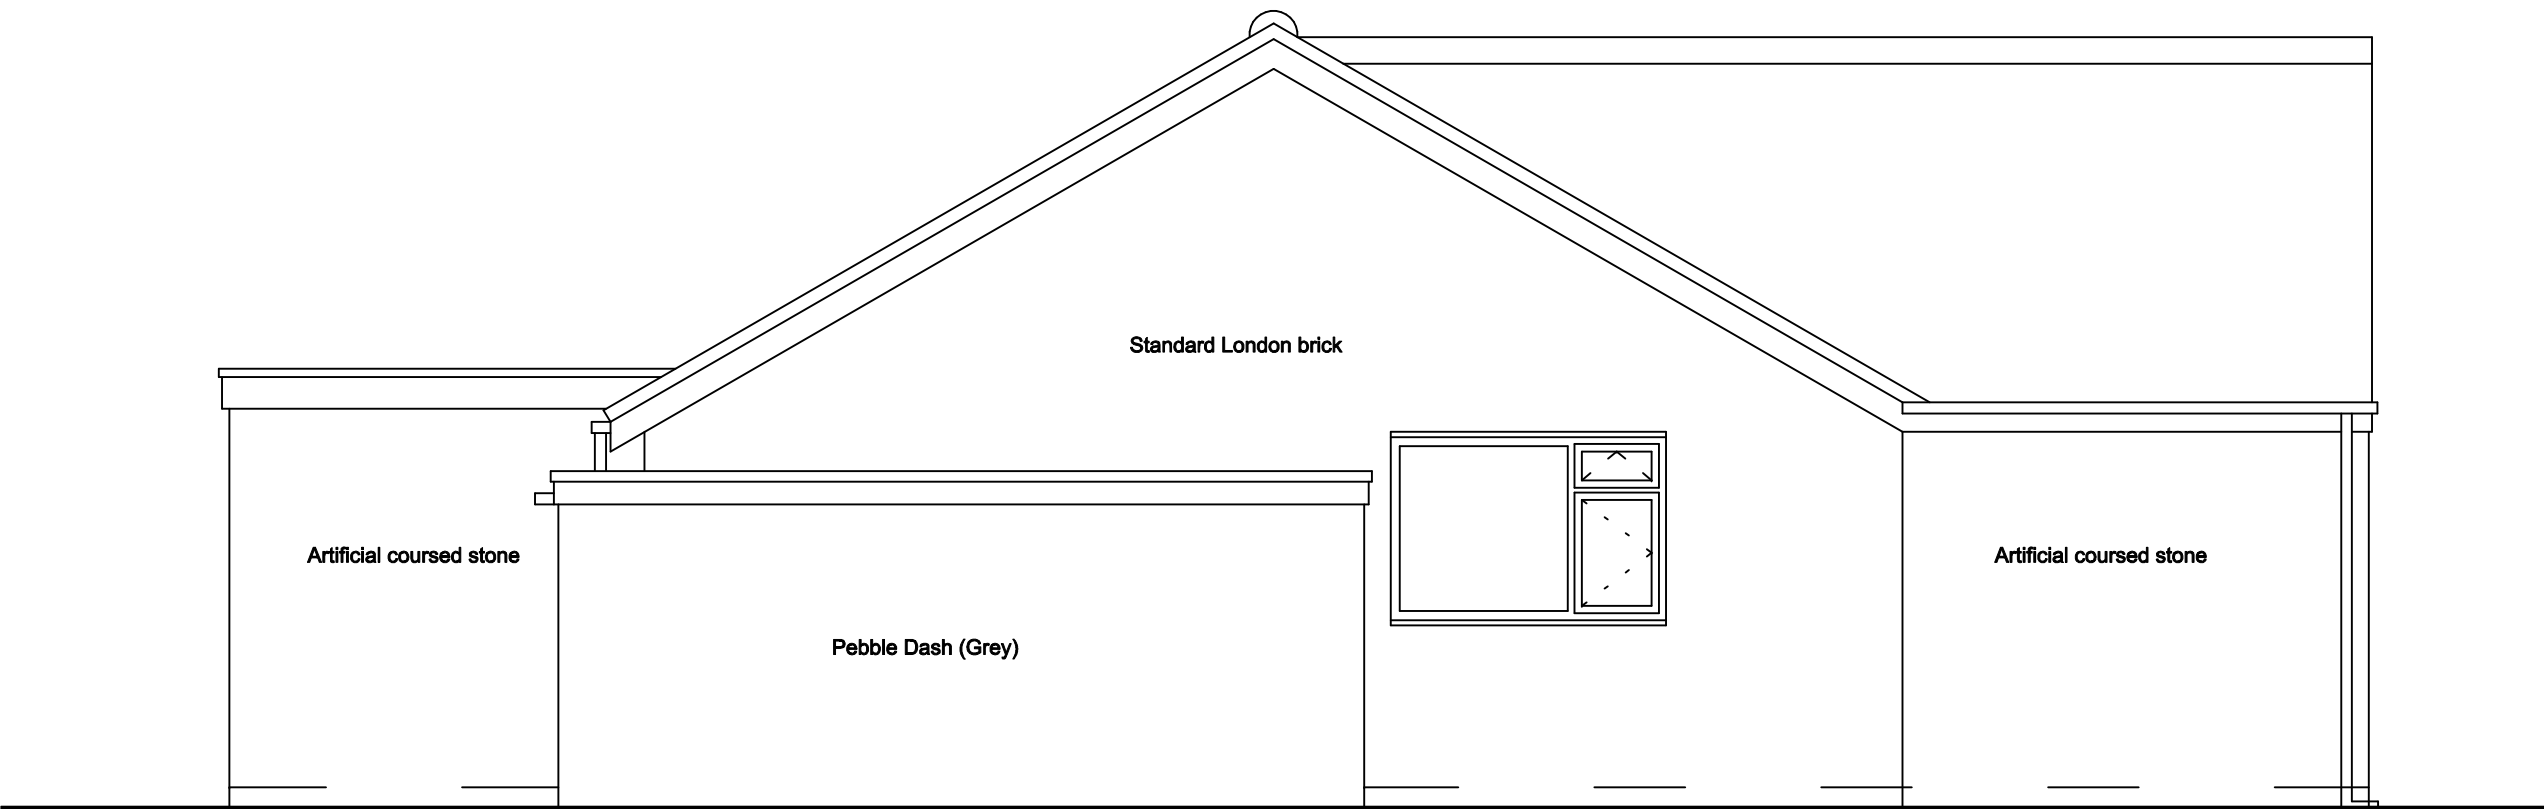

Existing side elevation from No 18