

PROPOSED FIRST FLOOR LAYOUT

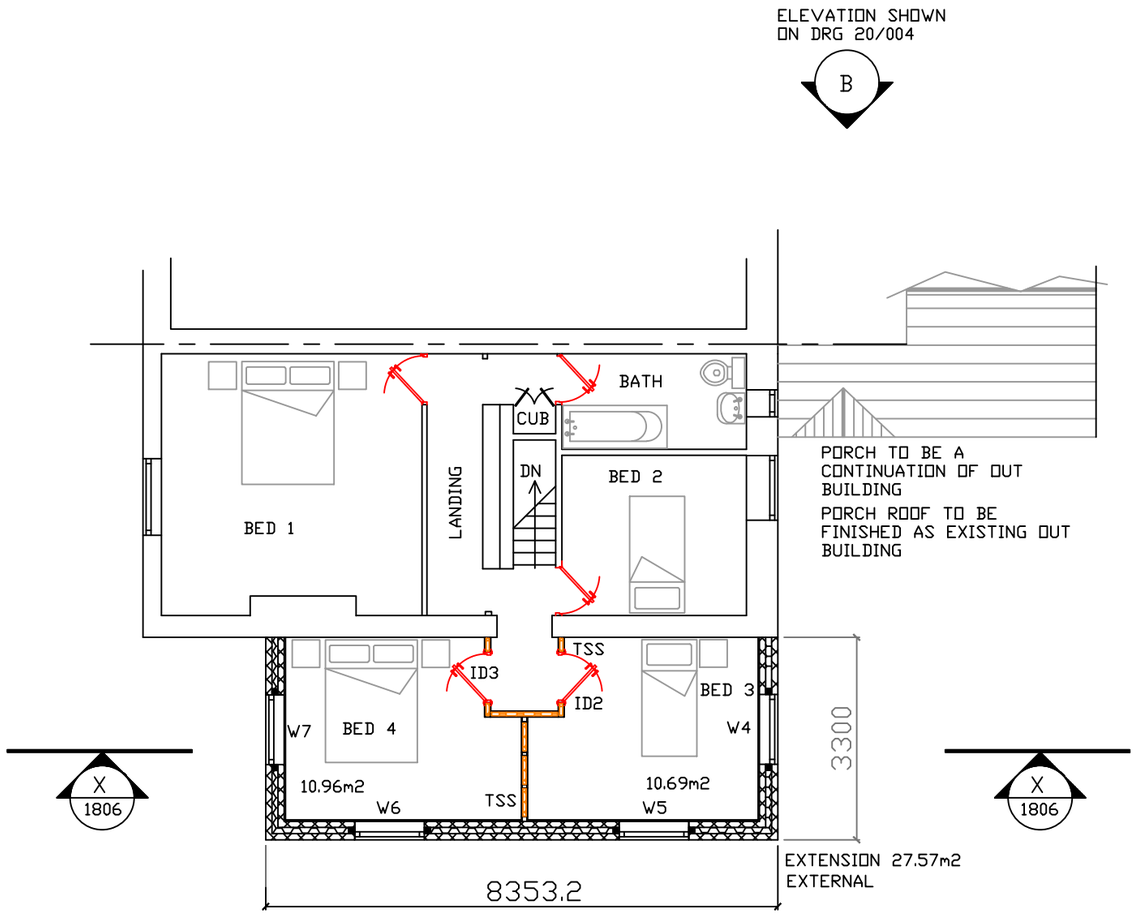

PROPOSED GROUND FLOOR LAYOUT

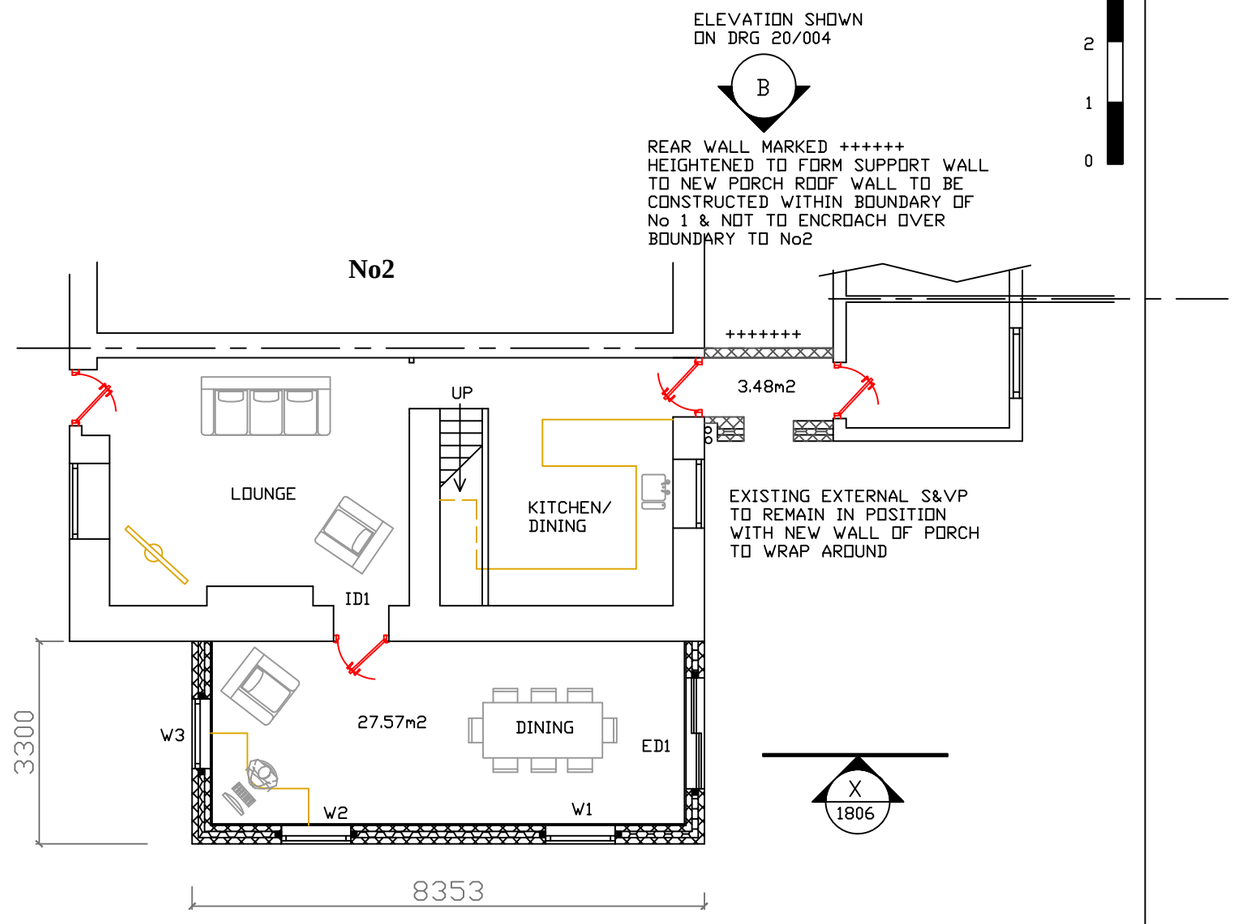

5
4
3
2
1
0

A	NOTE ADDED TO PORCH DIVIDING WALL

CLIENT

MR RODDIS
1 EASTFIELD COTTAGES
HOLLIN MOOR LANE

TITLE

DRAWING SHOWING PROPOSED GROUND & FIRST FLOOR LAYOUTS

0 1 2 3 4 5
SCALE BAR

SCALE 1:100 @ A3 | **REV** A

DATE 25/03/2020 | **DRG No** 20/005 A