DO NOT SCALE - ALL CHANGES TO BE DONE ON CAD

REV	DATE	DESCRIPTION	APPROVED
I-PP	3/06/2009	Stand alone lettering, wall mounted, Scaled tech. drawing for planning permission	XX

SCALE 1:25 @ A3

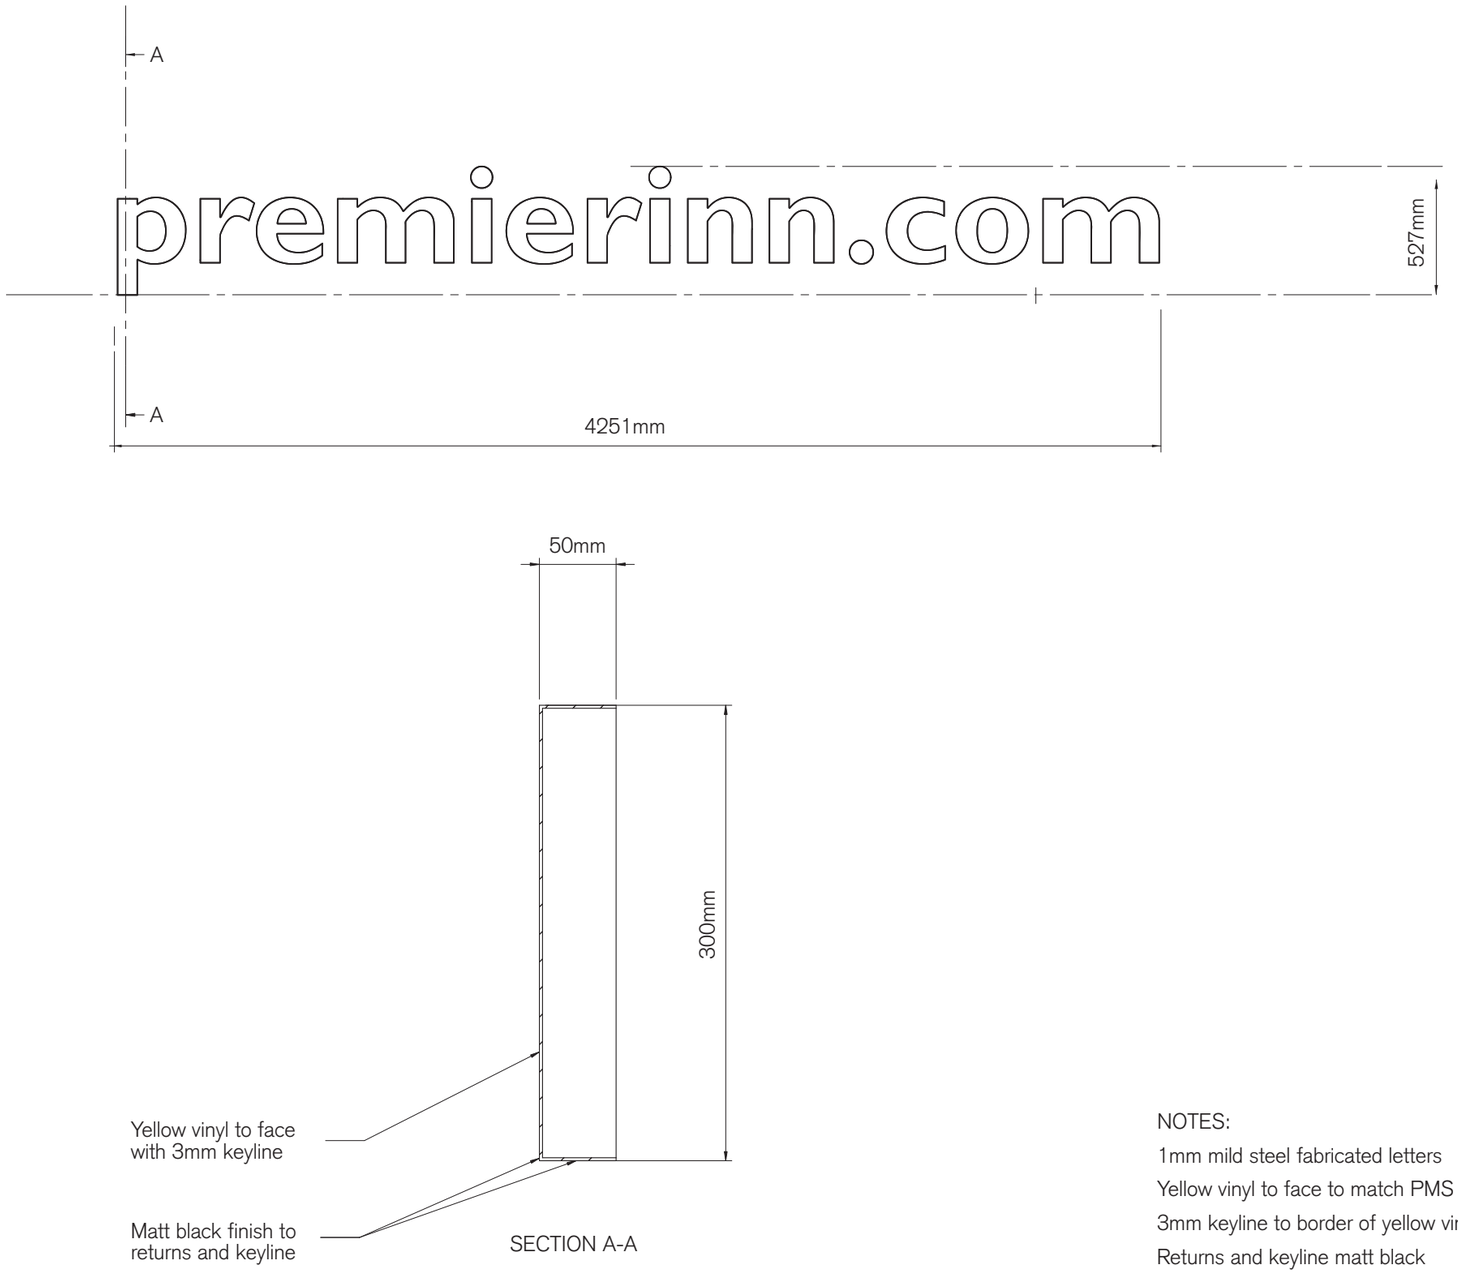

SECTION A-A

1:4 @ A3

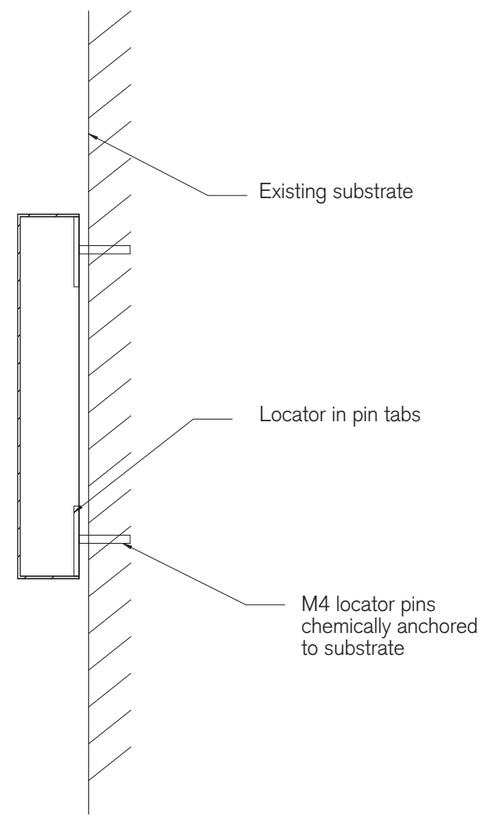

NOTES:

1mm mild steel fabricated letters

Yellow vinyl to face to match PMS 123c (MACTAC 8908-09)

3mm keyline to border of yellow vinyl

Returns and keyline matt black

ENDPOINT LTD.
165 TOWER BRIDGE ROAD
LONDON SE1 3LW

TEL: 020 7089 2670
FAX: 020 7089 2671
www.endpoint.co.uk

Endpoint

TITLE: 637- Barnsley gate

MATERIAL	N/A			**SHRINKAGE**	N/A
FINISH	N/A	**GENERAL WALL**	N/A	**GENERAL DRAFT**	N/A
DRAWN BY	H. Frazer	**CHECKED**		**SCALE**	N/A

THIS DRAWING IS NOT TO BE USED FOR MANUFACTURE WITHOUT THE EXPRESS WRITTEN APPROVAL OF THE CLIENT

© ENDPOINT. LTD. CONFIDENTIAL: UNAUTHORISED COPYING, DISCUSSION & DISTRIBUTION PROHIBITED

THIRD ANGLE PROJECTION

TOLERANCES
UNLESS OTHERWISE STATED
0 ±0.5
0.0 ±0.1
0.00 ±0.05

ALL DIMENSIONS IN mm

DRG No. **637 - p14**