




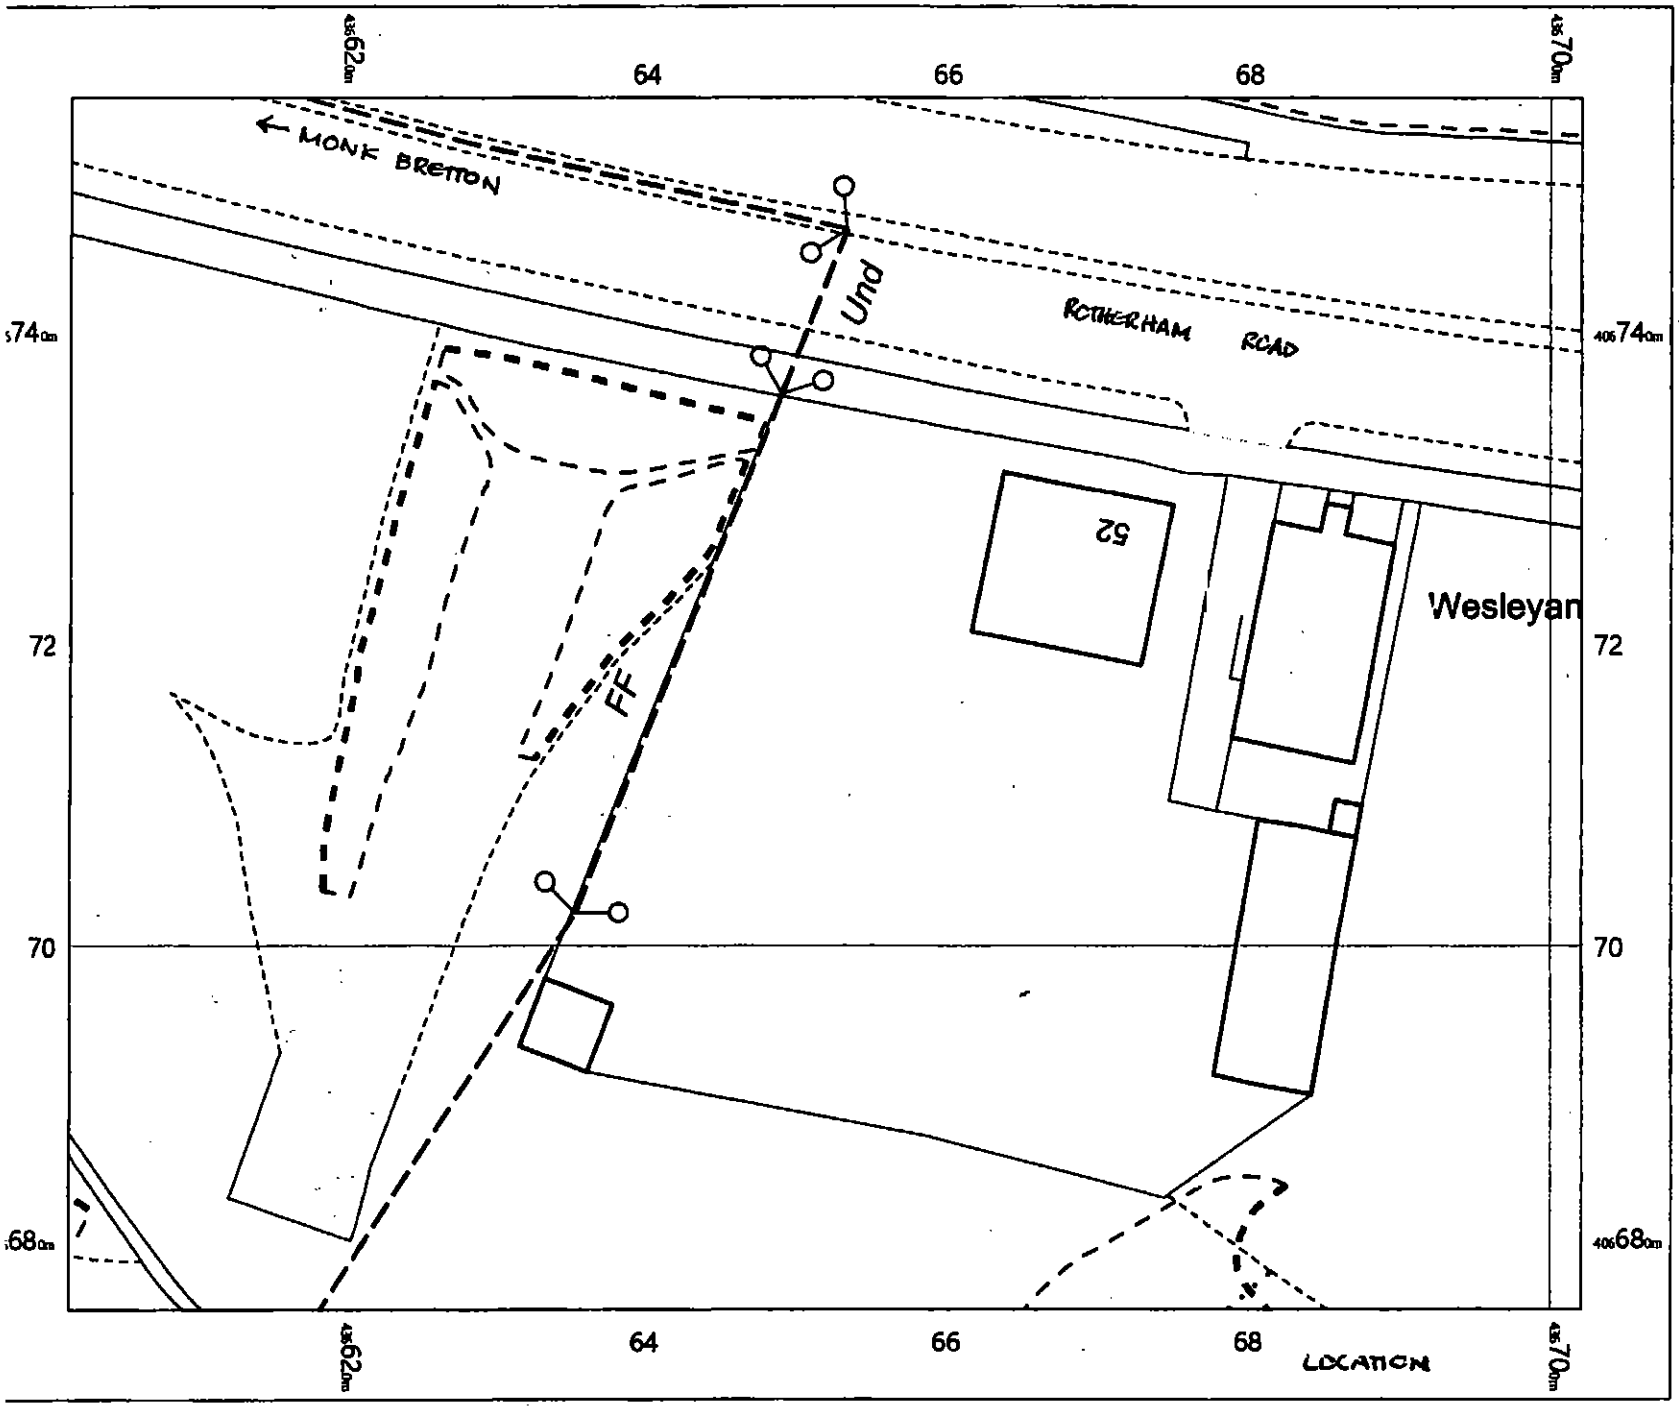

 

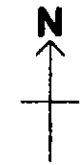

OS MasterMap 1250/2500/10000 scale
Friday, March 6, 2020, ID: BW1-00865890
www.blackwellmapping.co.uk

1:500 scale print at A4, Centre: 436652 E, 406716 N


©Crown Copyright Ordnance Survey. Licence no. 100041041

Data

BLACKWELL'S
MAPPING SERVICES
PERSONAL & PROFESSIONAL MAPPING
www.blackwellmapping.co.uk

TEL: 0800 151 2612
maps@blackwell.co.uk


TO BE REMOVED ON SITE DEVELOPMENT
JCB

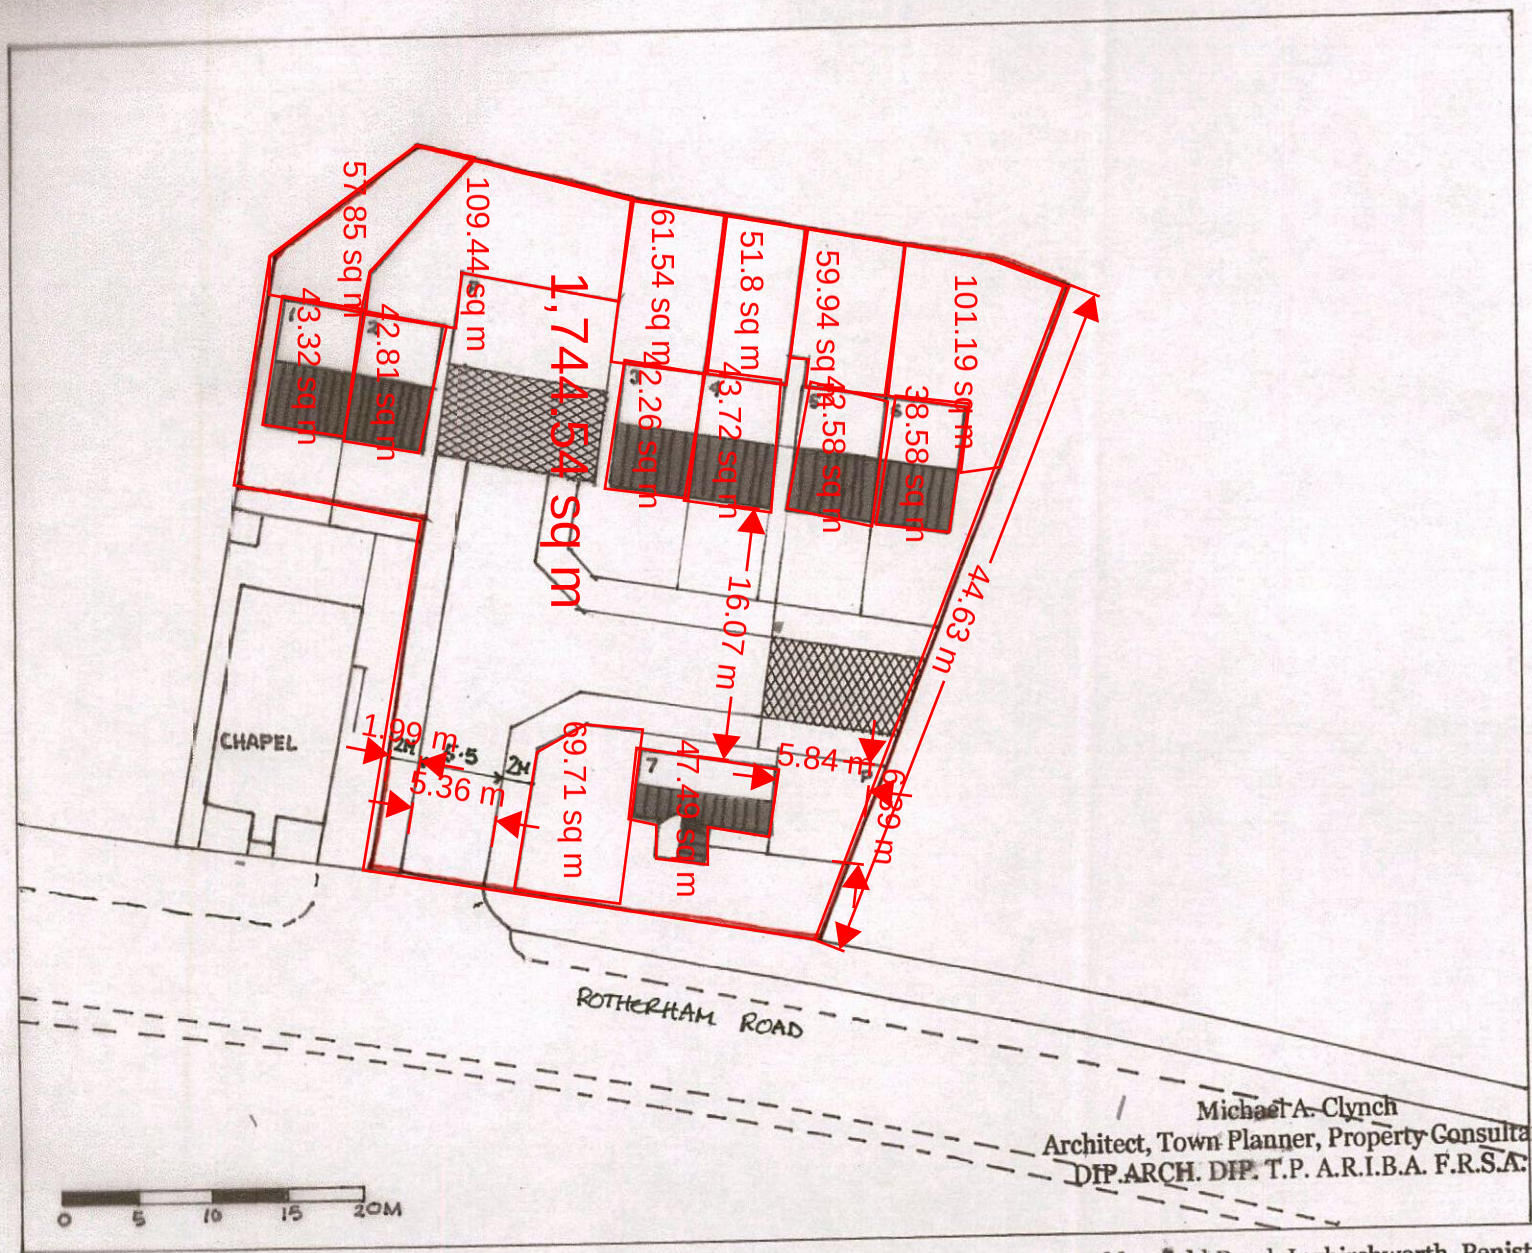

N

Michael A. Clynch
Architect, Town Planner, Property Consultant
DIP.ARCH. DIP. T.P. A.R.I.B.A. F.R.S.A.

14 Huddersfield Road, Ingbirchworth, Penistone
Sheffield S36 7GF

Tel: 01226 766308

SITE - 52 ROTHERHAM ROAD, BARNSLEY, S71 5YQ. SITE LAYOUT 1:500 4/2020 SITE LAYOUT