


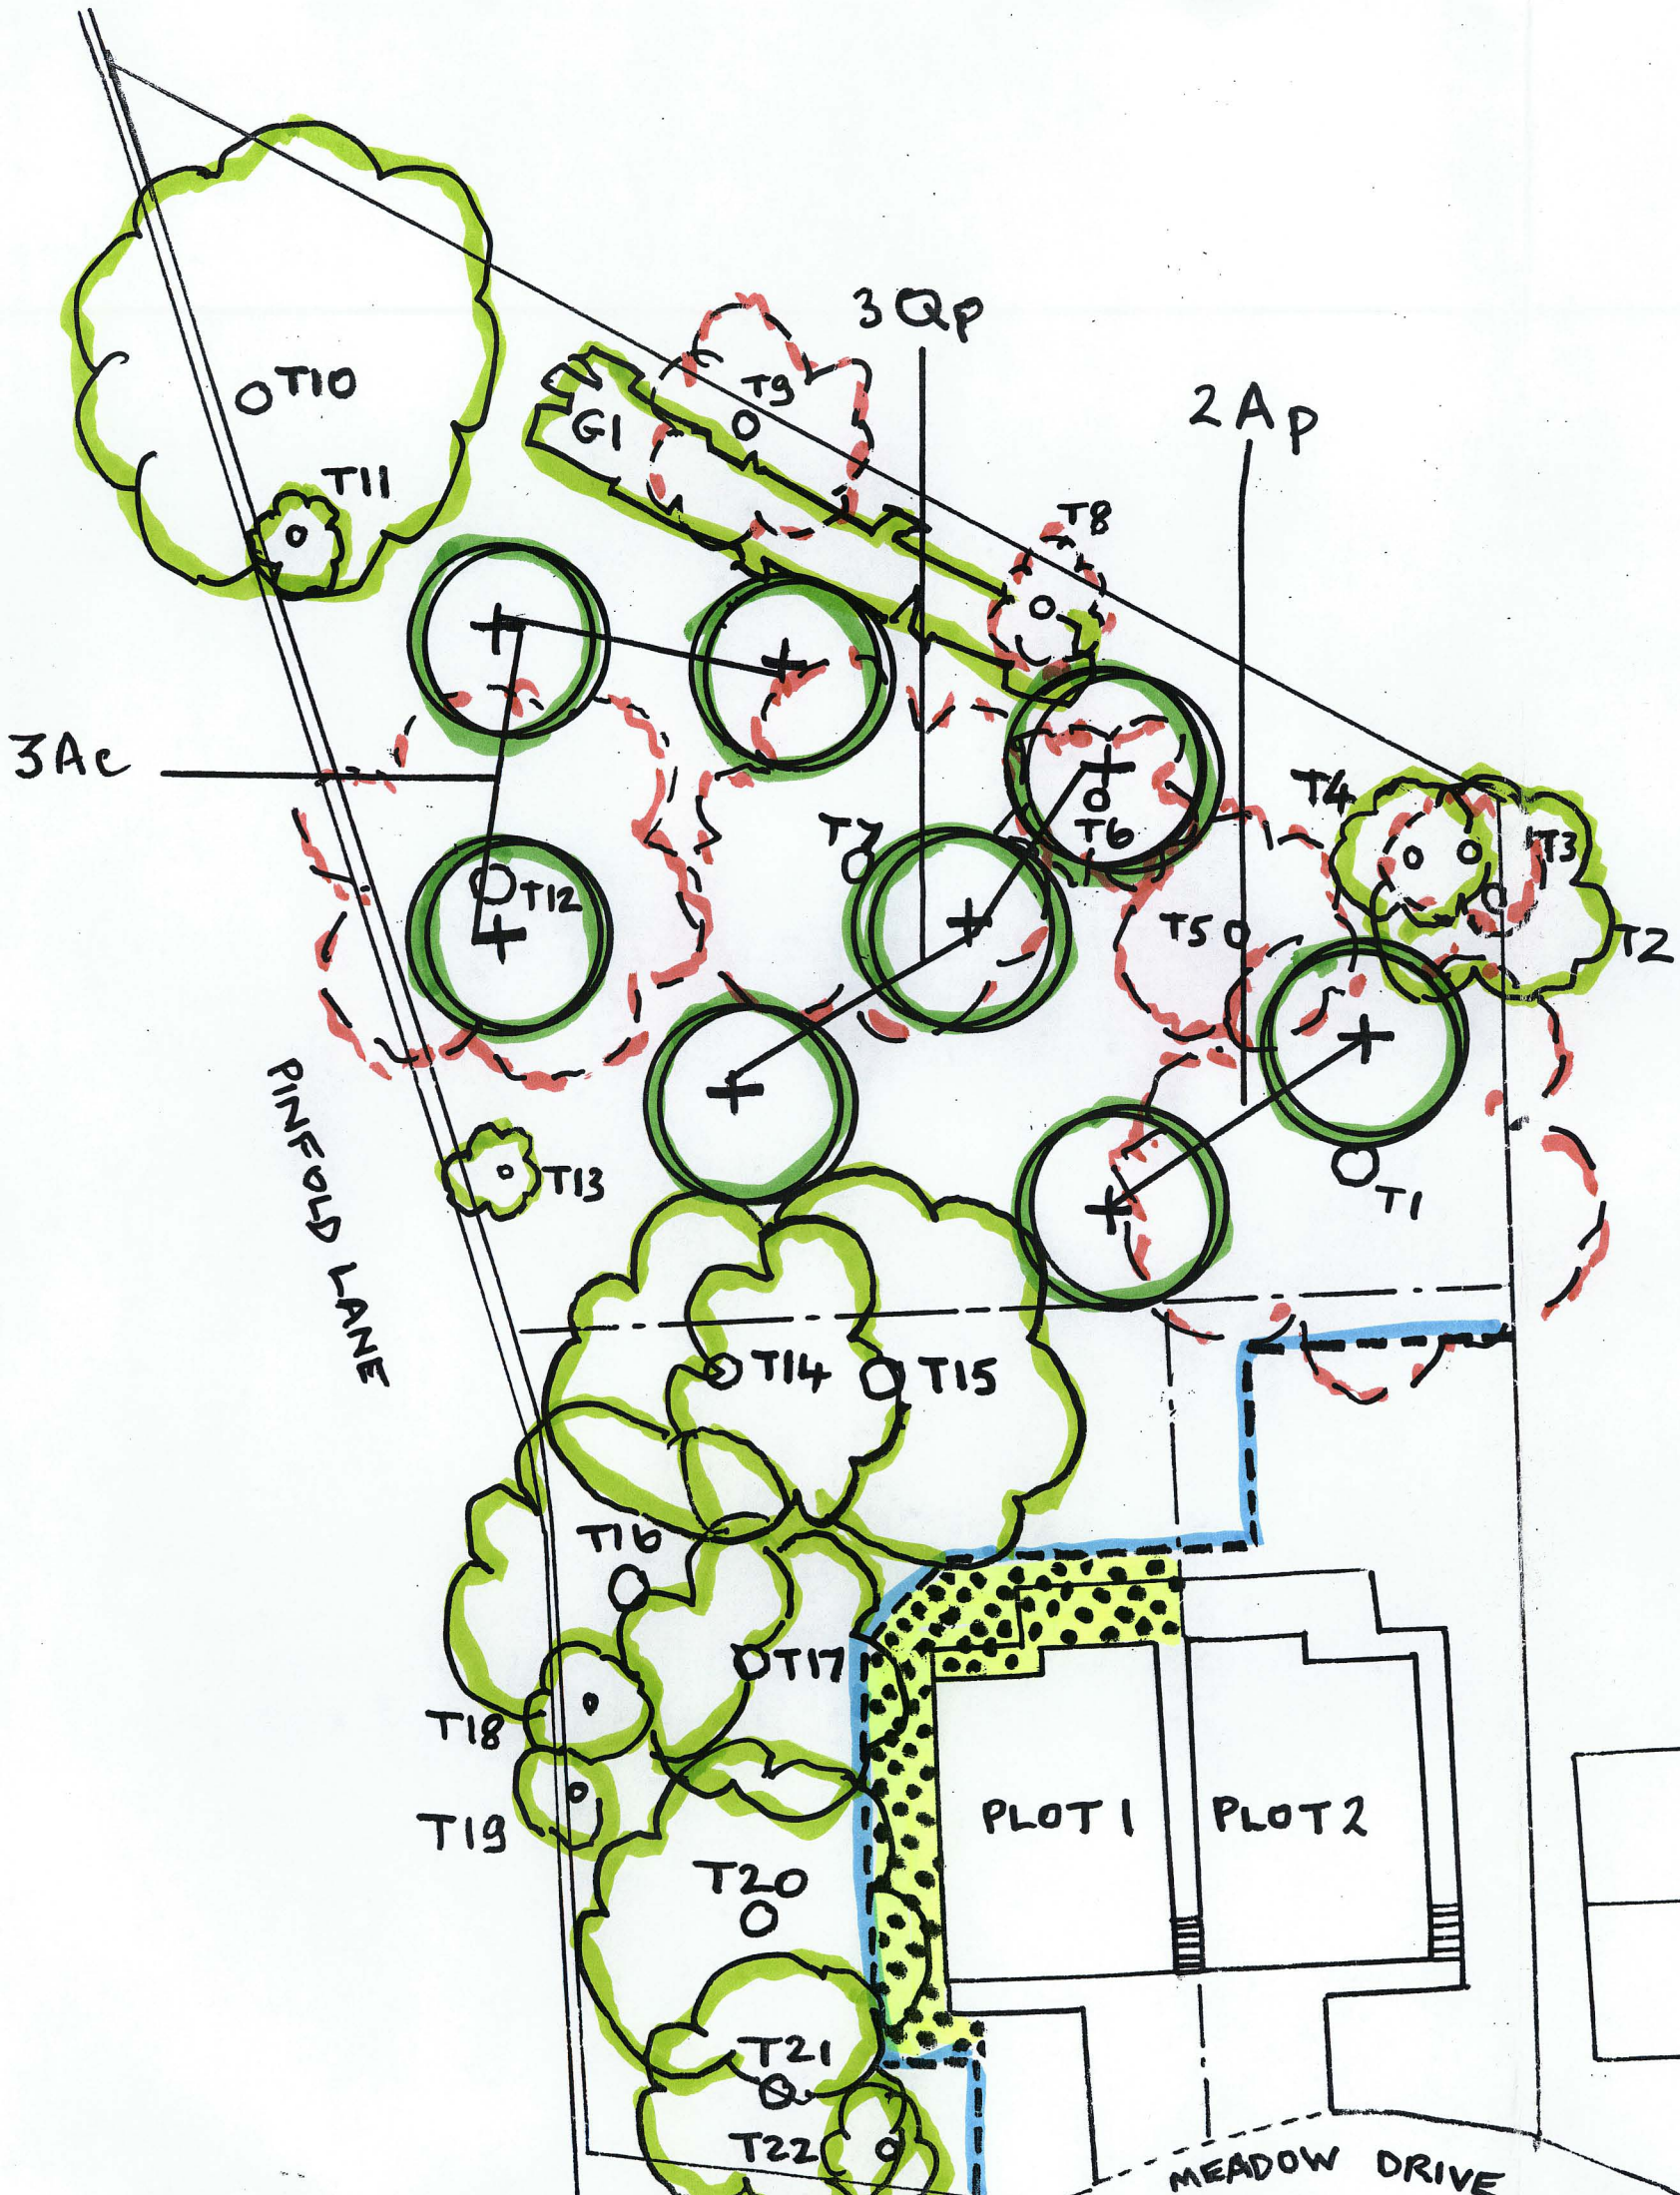

TREE MANAGEMENT PROPOSALS

Retained tree
T2,T4,T10,T11, T13,T14,
T15,T16,T17,T18,T19,T20,T21,T22



Retained hedging



Trees to be removed
T1,T3,T5,T6,T7,T8,T9,T12



Proposed replacement tree planting



Line of tree protection/construction exclusion zone



Ground protection where encroachment occurs within RPA radii.
Tree protection provided in accordance with BS5837-2005, Section 9.3
Refer to fig. 3



TREE PLANTING

Species	Ref	Form	Girth(cm)	Root condition	No. reqd
Acer campestre	Ac	Standard	8-10	B	3
Acer platanoides	Ap	Standard	8-10	B	2
Quercus petraea	Qp	Standard	8-10	B	3

Planting specification

- 1.- Trees to be planted in tree pits 600 x 600 x 600mm.
2. - Trees to be double staked with min 8cm diam. peeled round softwood stakes. Top of stake to finish approx 0.75m above ground. Stake to be driven beneath base of pit until stable.
- 3.- Trees to be fastened with a single tie and rubber spacer.
- 4.-Adjust tree ties in years 2, 3 and 4 and remove in year 5.
- 5.- Trees that fail or become diseased within 5 years of planting shall be replaced.
- 6.- 1.0m in diameter around each tree to be kept free of grass/competition and mulched to a depth of 75mm with coarse forest bark mulch.
- 7.- Final position of trees subject to confirmation of service location and approval of statutory undertakers

Amendments

Scale; 1:250,

Drawing Ref; darfield/sw.

Date; November 2007.

CLIENT: Mr Gary Drury
PROJECT: PROPOSED ERECTION OF 2NO. DWELLINGS
AT: MEADOW DRIVE DARFIELD BARNSELY

COPPICE LANDSCAPES - CLIFTON VILLA, HALL CLIFFE ROAD, HORBURY, WAKEFIELD, WEST YORKSHIRE, WF4 6BY. TEL/FAX. 01924 - 270619. EMAIL; coppicelandscapes@btinternet.com