




ELEVATION A

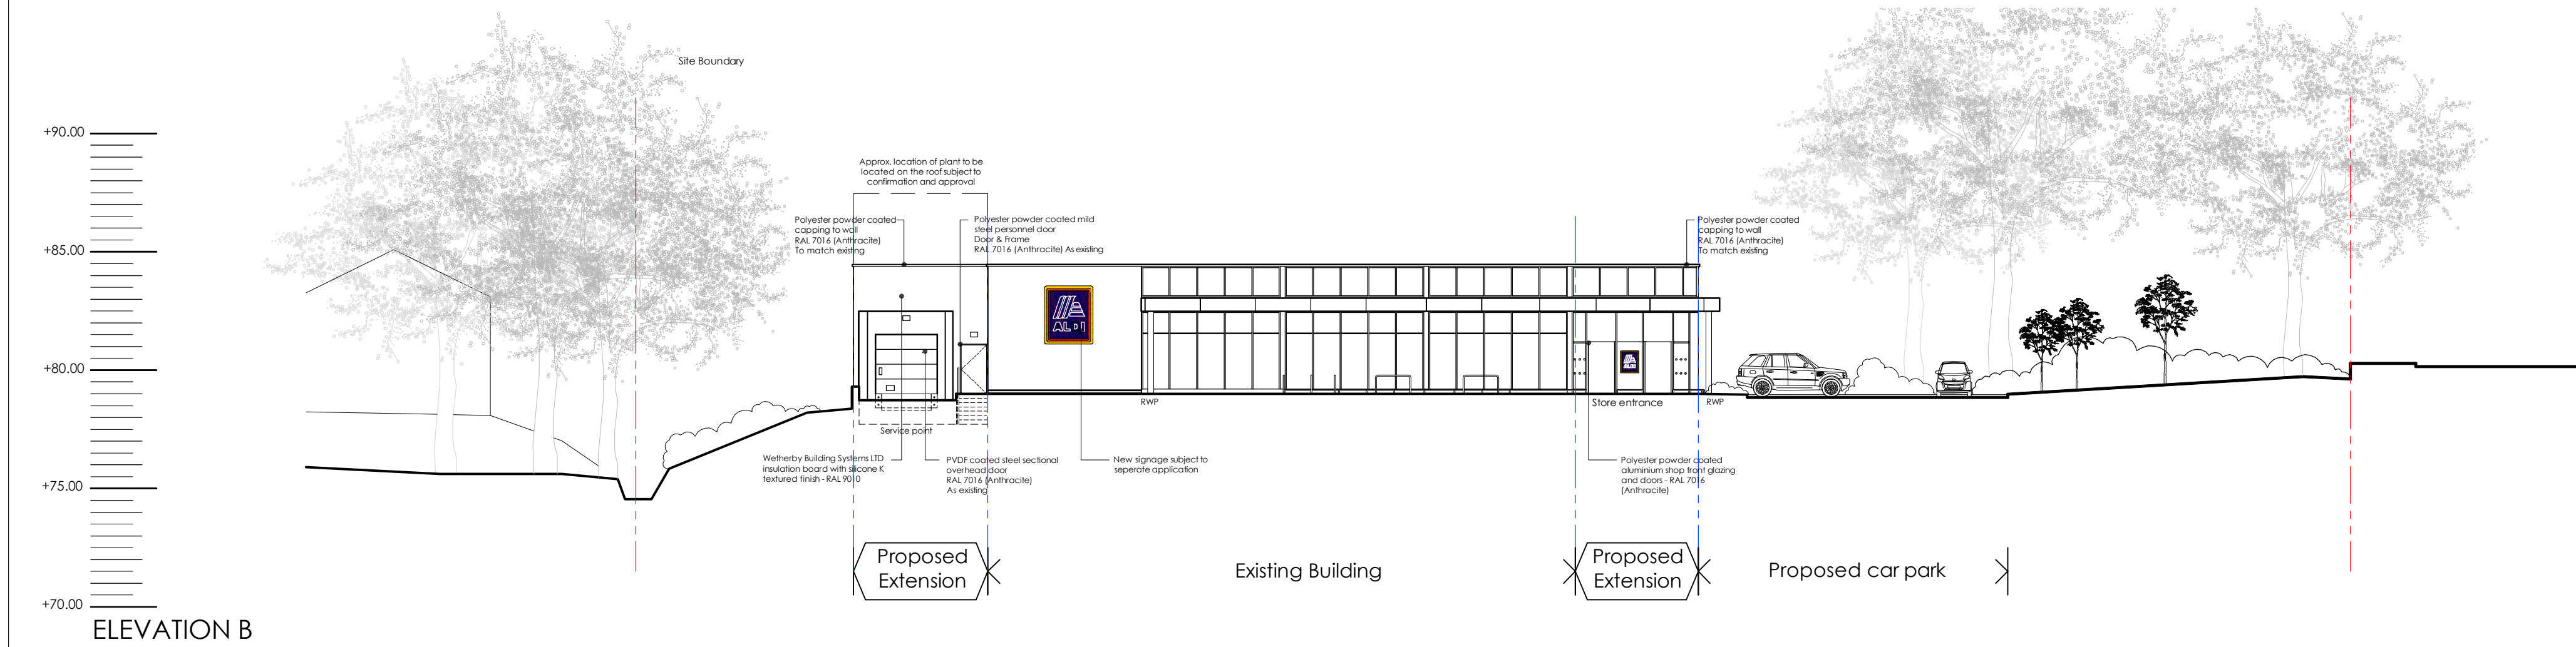


ELEVATION B

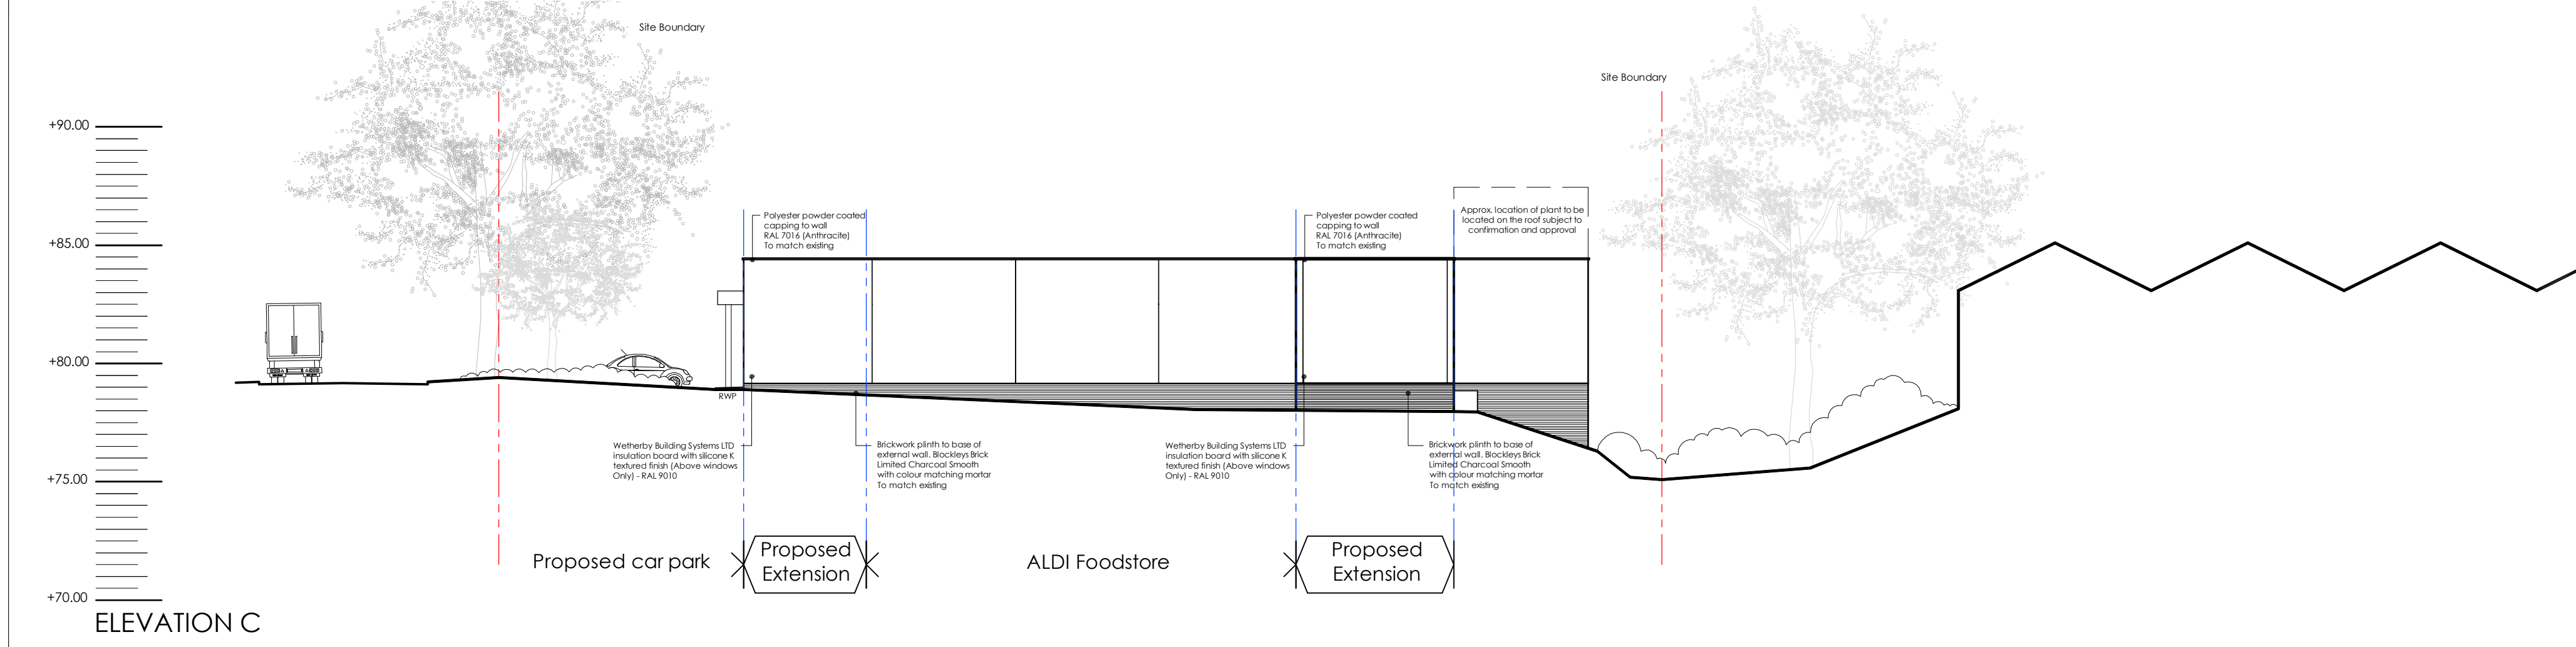

ELEVATION C

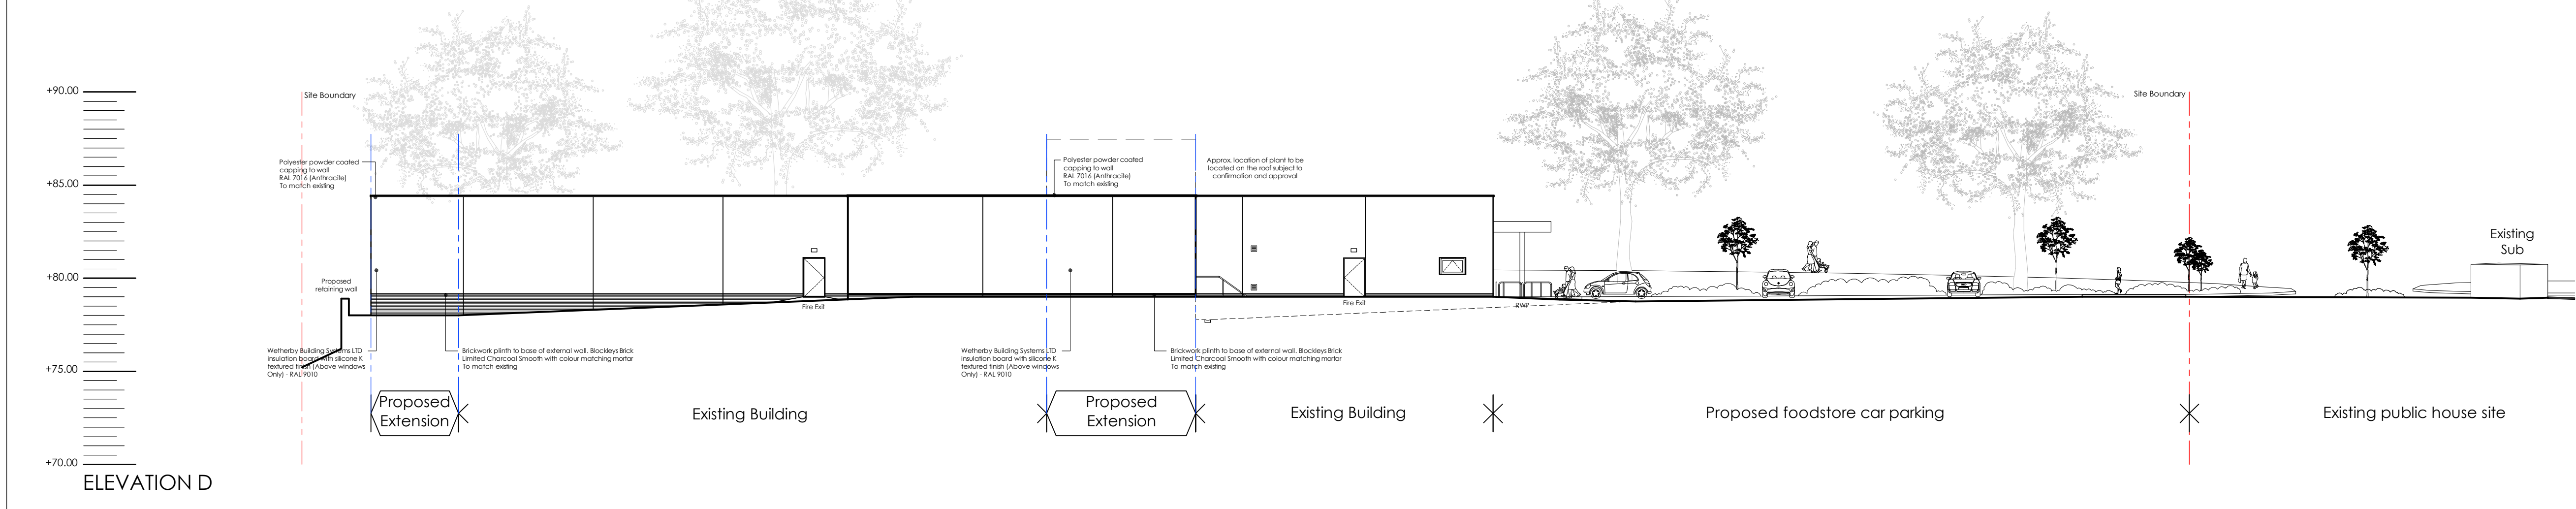

ELEVATION D

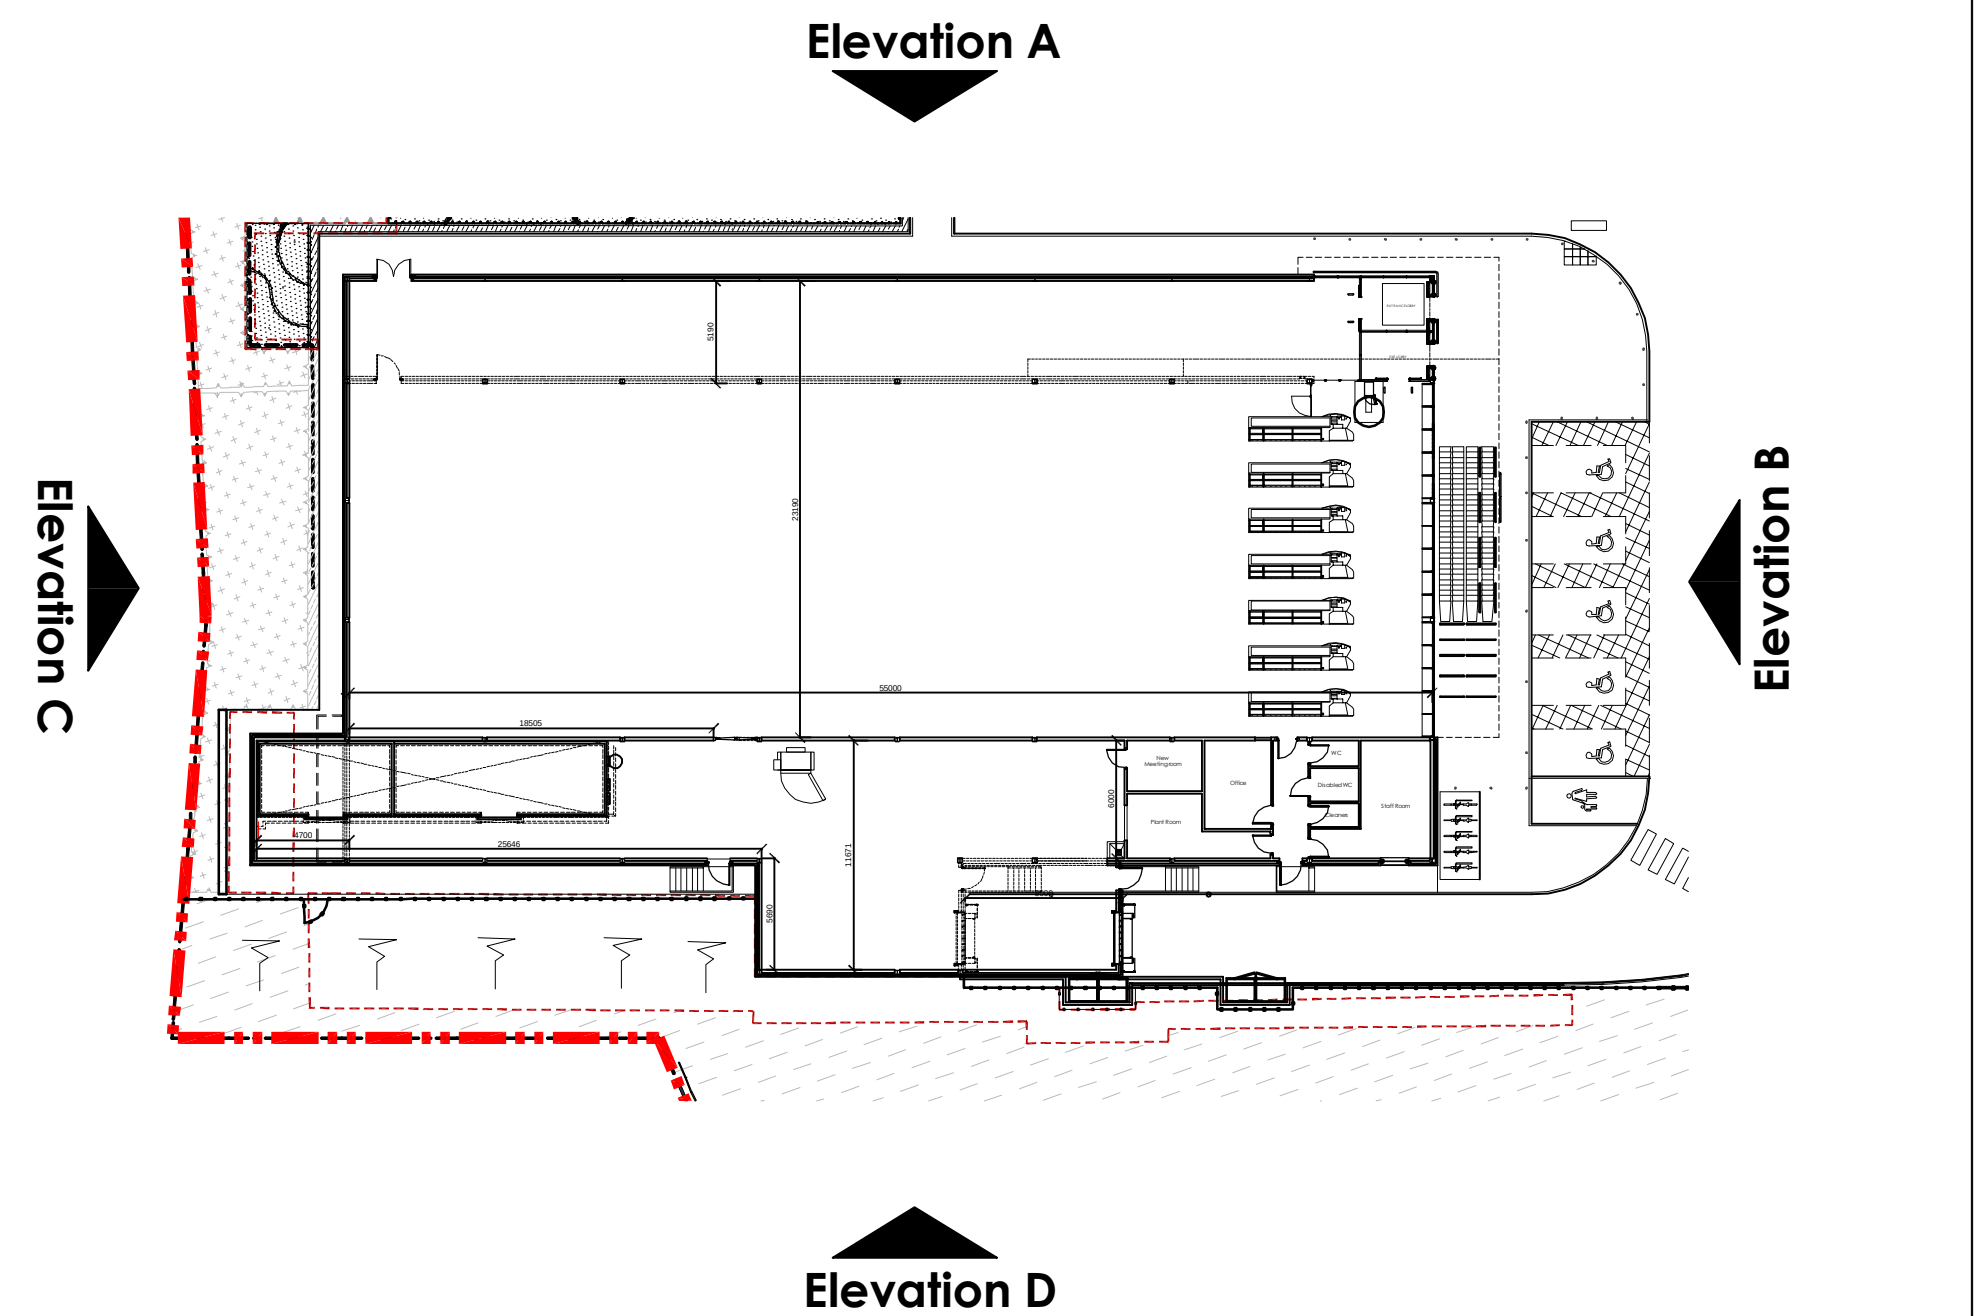

Elevation C

Elevation B

Elevation D

13.06.18	Warehouse extension amended - tree info added		BL	JDB
Rev	Date	Description	Rev By	Chkd
Project Title				
Proposed Foodstore Extension				
Claycliffe Road Barugh Green BARNLEY				
Client				
Aldi Stores Ltd.				
Status				
Planning				
Scale		1:100	Drawing Size A1	
Date	01.2018	Drawn By BL	Checked NJC	
Drawing Title				
Proposed Elevations				
Job-Dwg No		2285-106		Rev A
 2 St. Johns North, Wakefield, WF1 3QA t. 01924 291820 Carvers Warehouse, 77 Dale Street, Manchester, M1 2HG t. 0161 2388555 The Old Rectory, 79 High Street, Newport Pagnell, MK16 6AB t. 01908 211577 101 London Road, Reading, RG1 5BY t. 0118 9507700 10 Gees Court, 51 Christophers Place, London, W1U 1JJ t. 0207 4091215 THE HARRIS PARTNERSHIP ARCHITECTS www.harrispartnership.com				