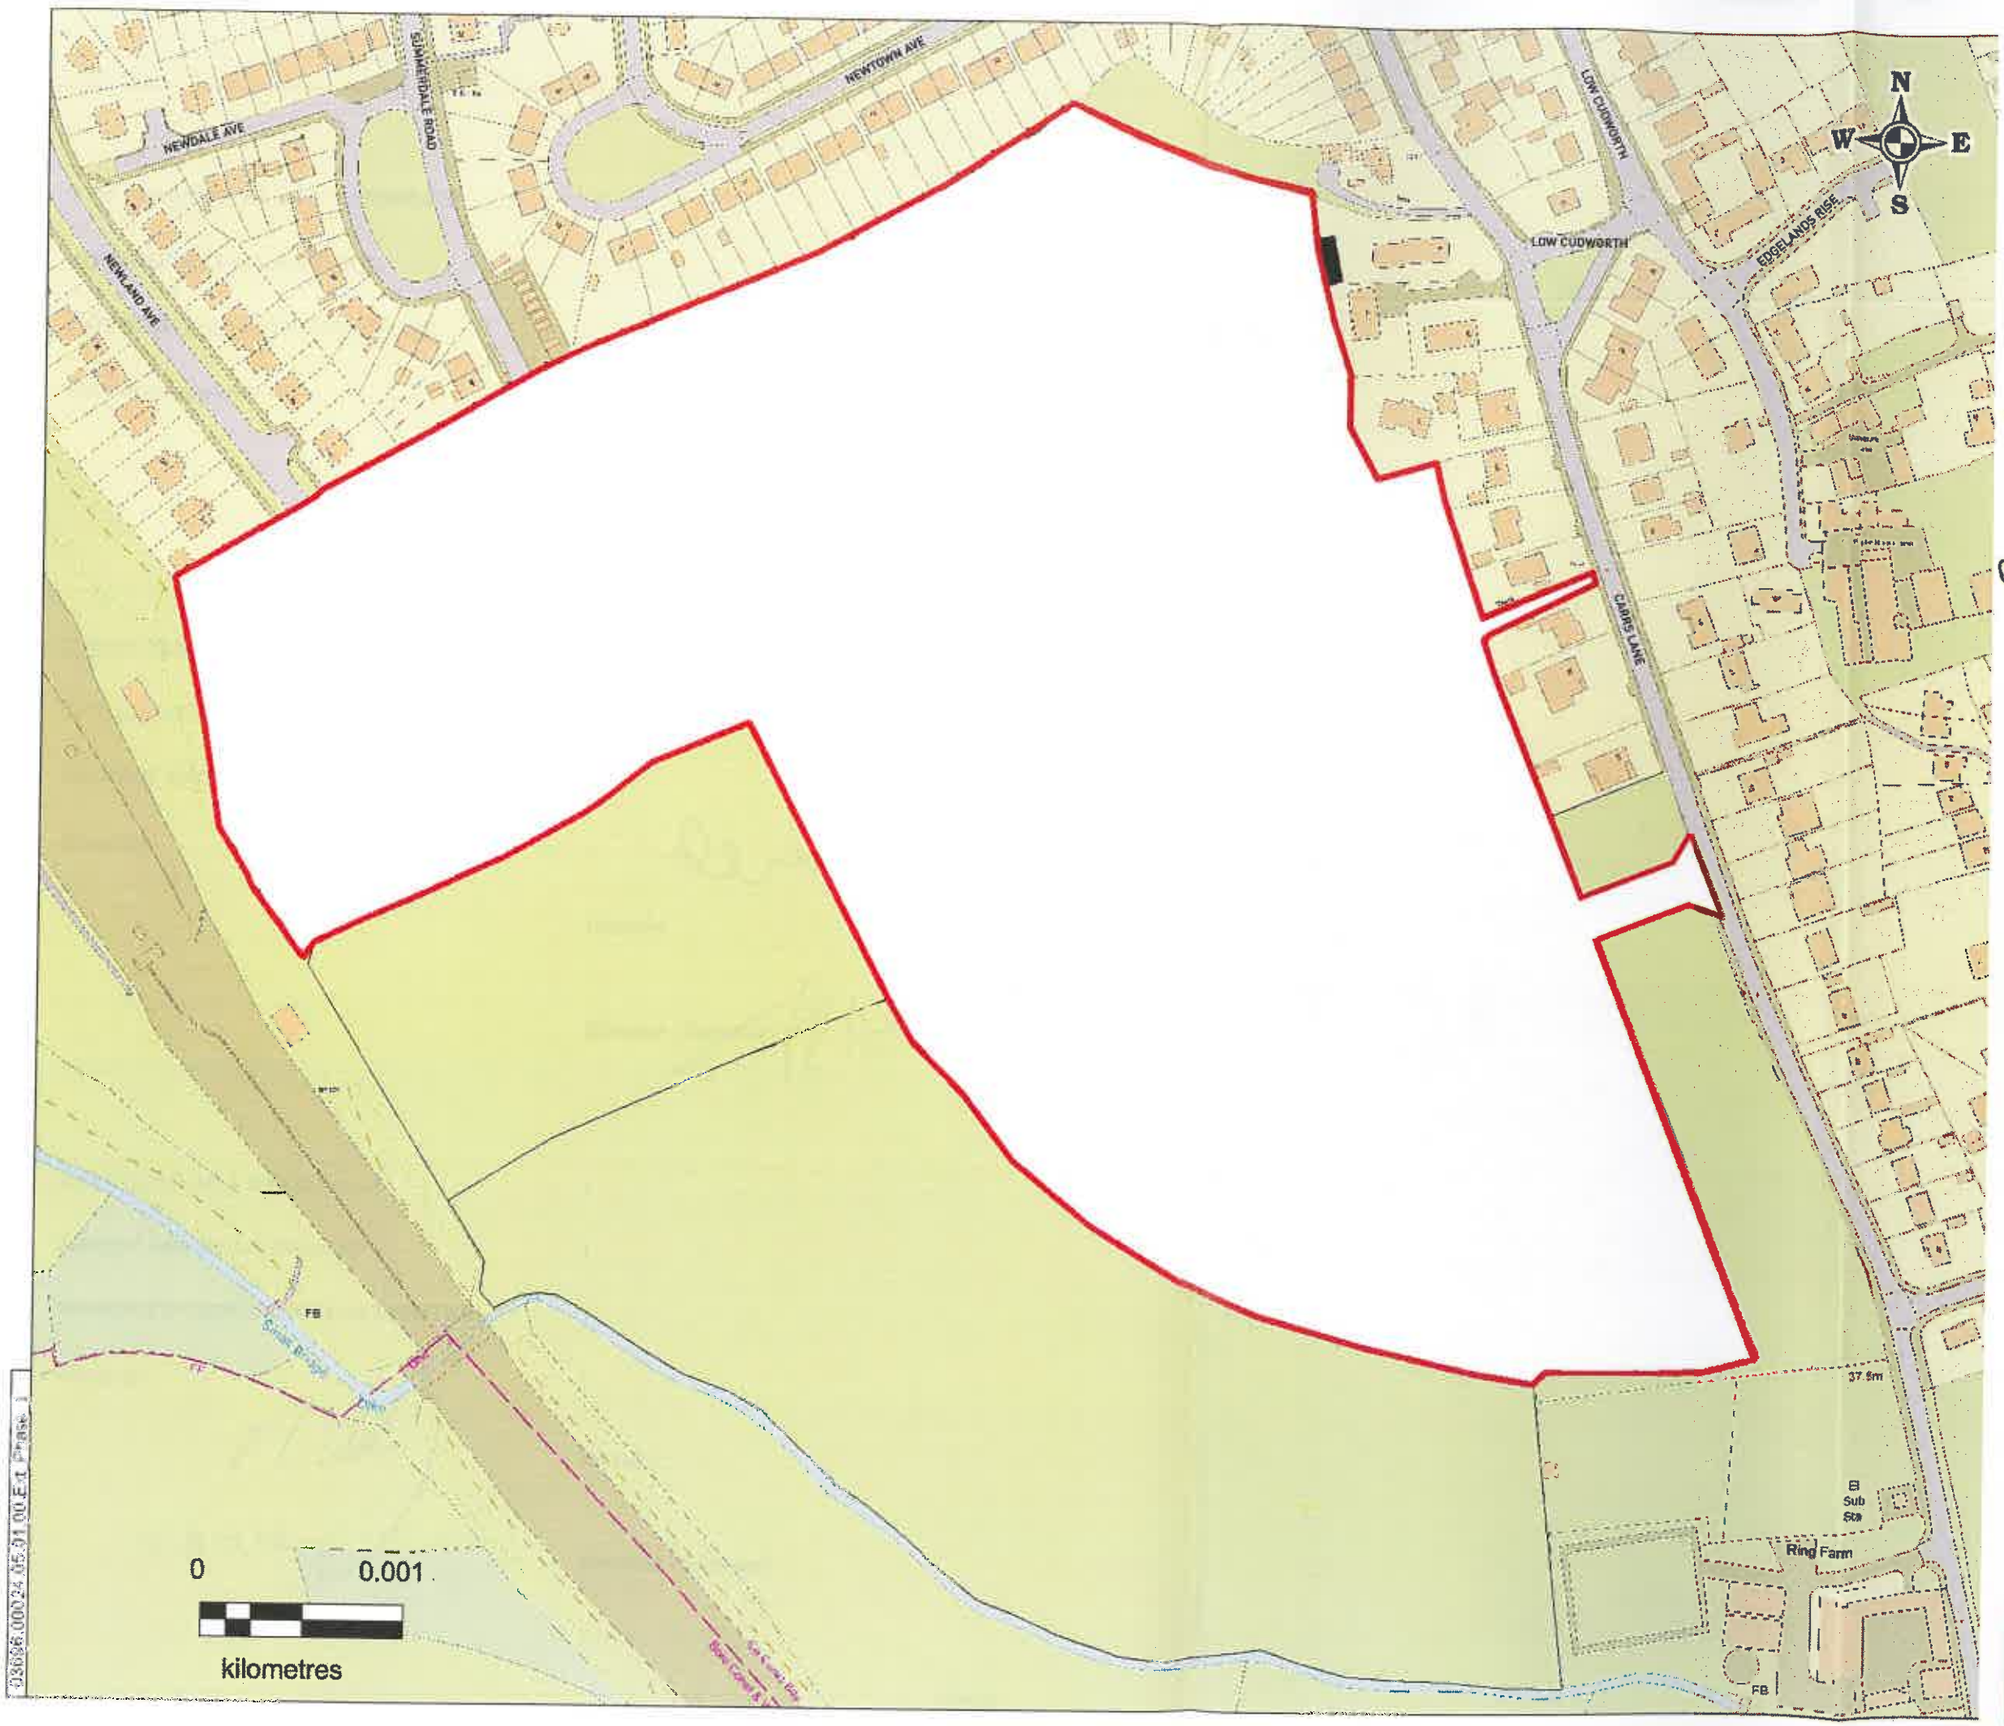


LOCATION PLAN LEGEND:

Site Boundary

Rev	Description	Date

Urban Design

Urban Design
Barratt House
Forest Business Park
Bardon Hill
Leicestershire
LE67 1UB

01530 276276

Project

Land off Carrs Lane
Cudworth

Drawing Title

Site Location Plan

Scale

1:3000 @ A3

Date

27.04.15

Drawn By

SM

Drawing Ref

YW-04-03

BARRATT HOMES