



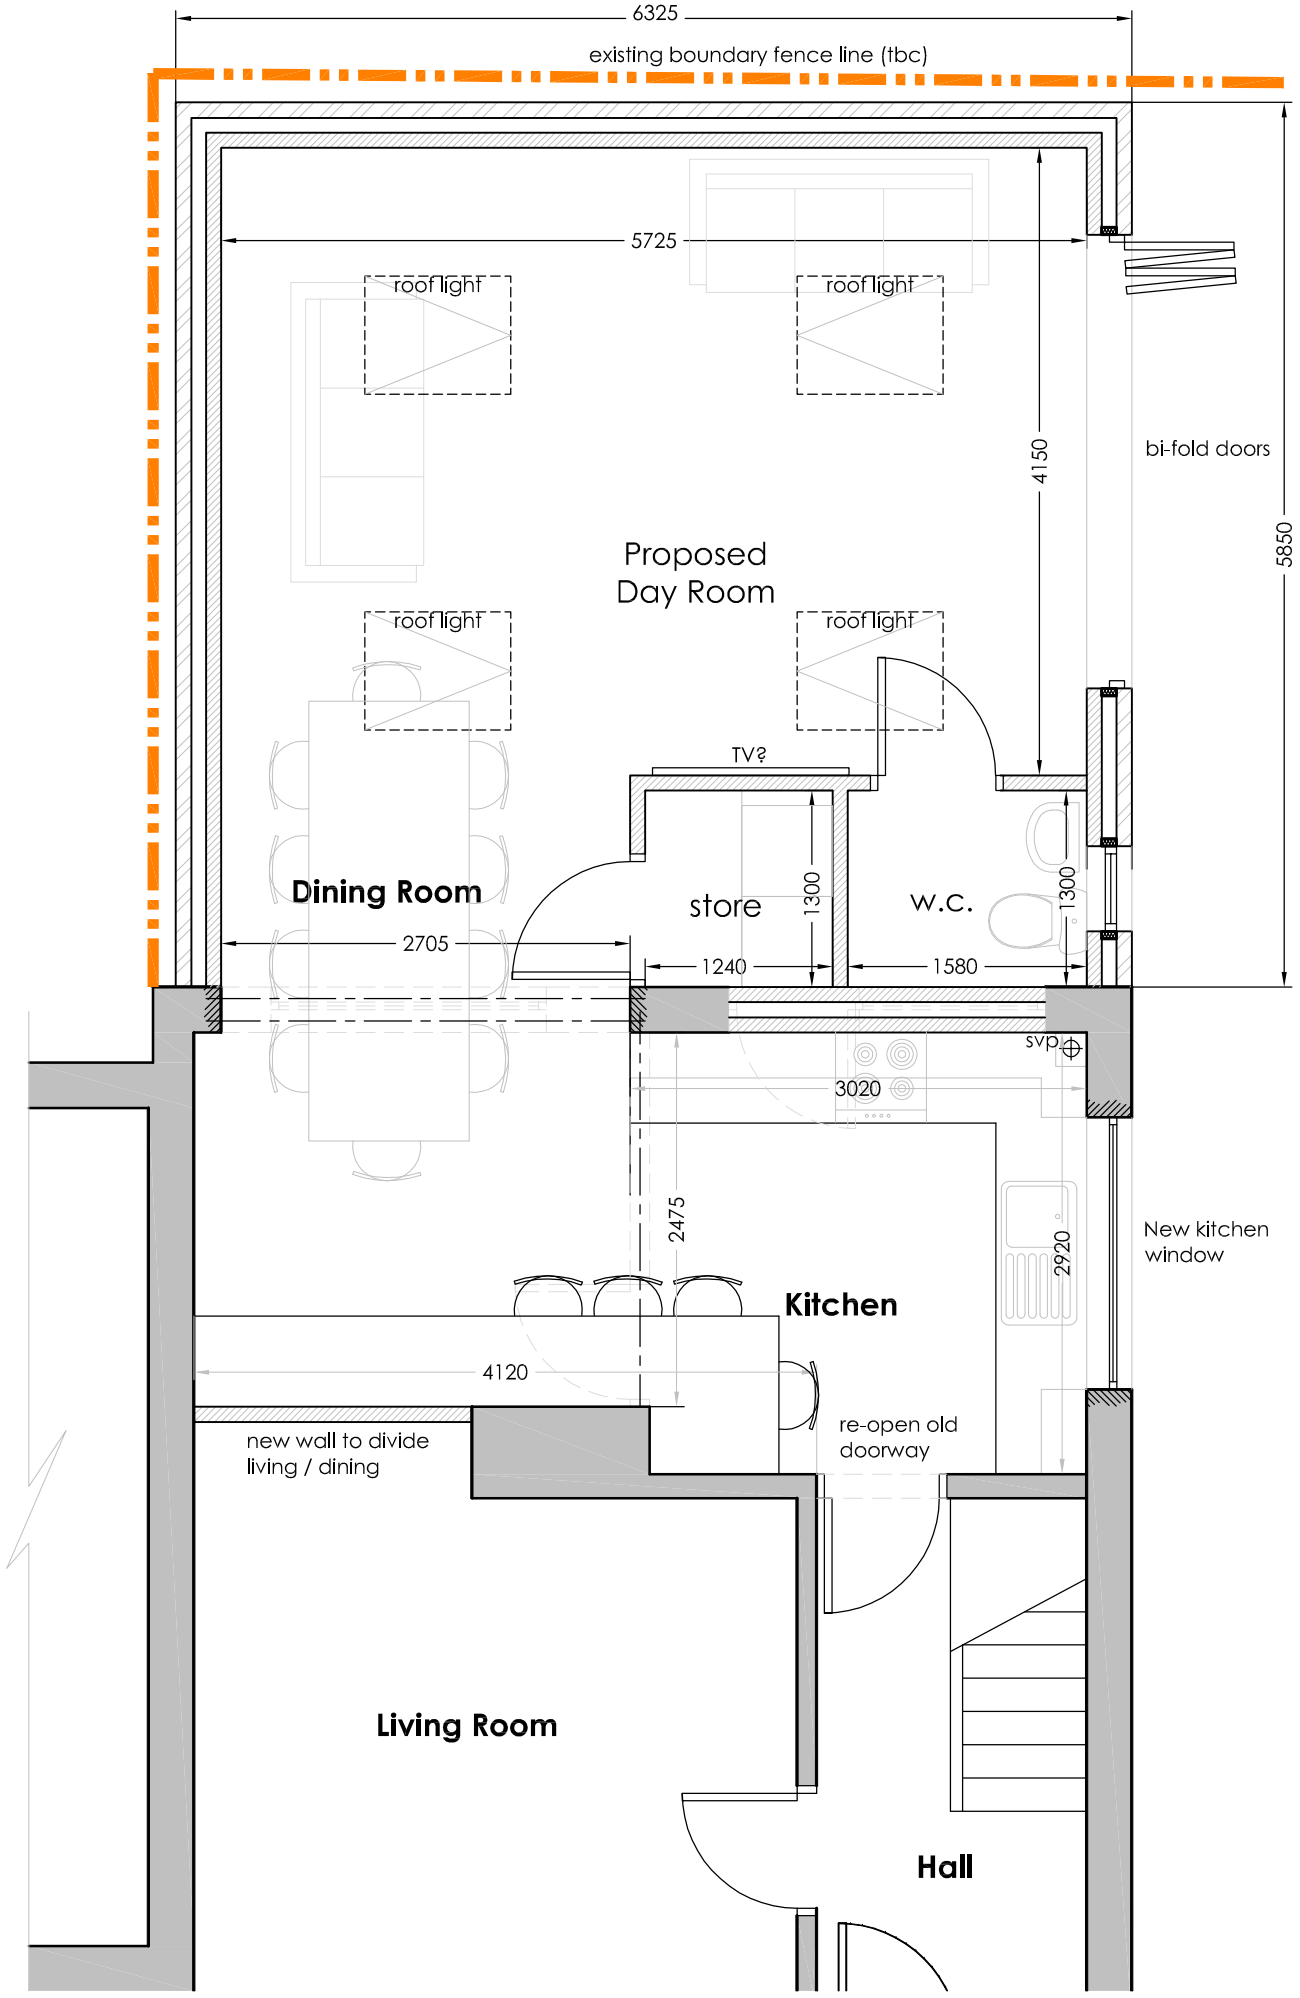

SCALE 1 : 50
SCALE 1 : 1

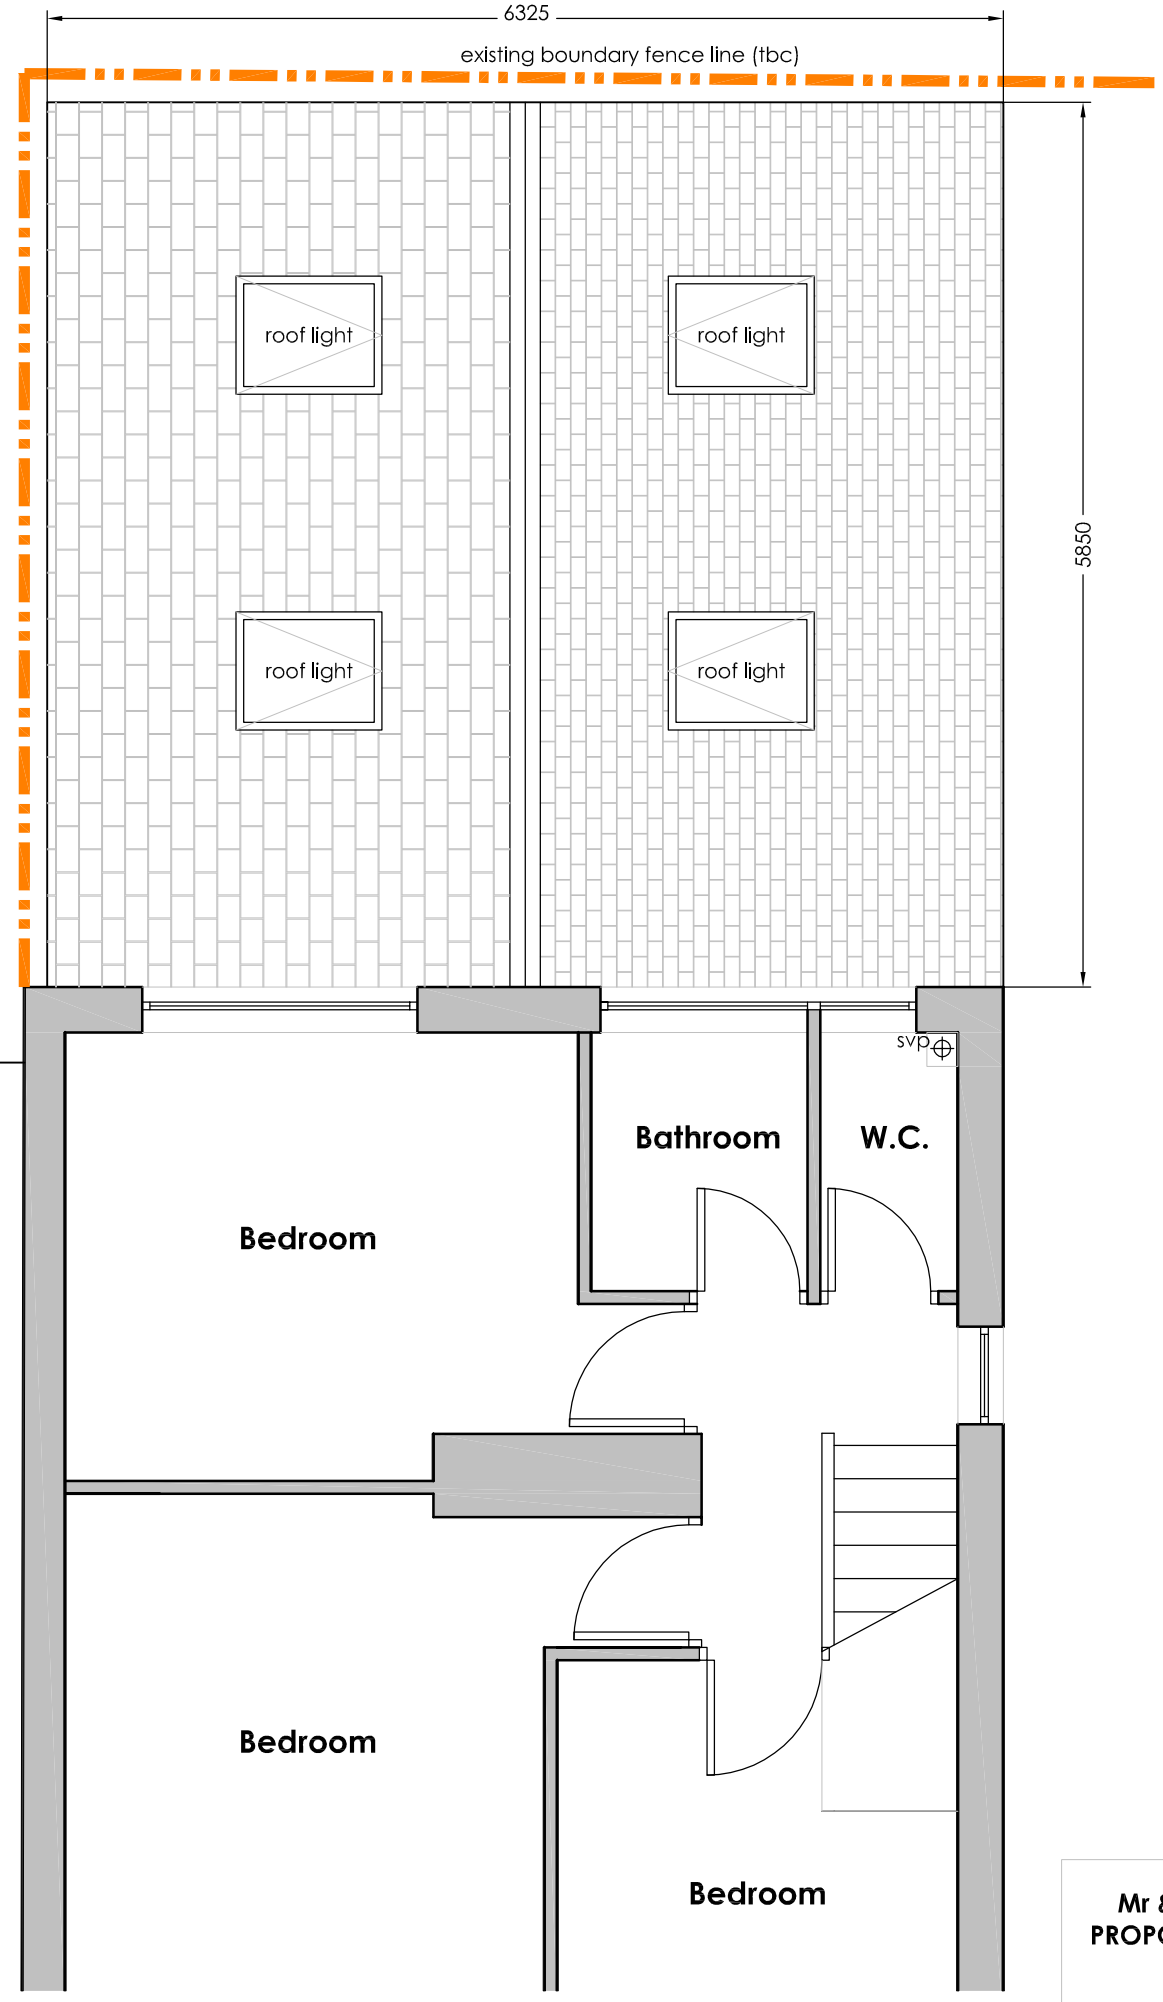

Mr & Mrs A. Carter
PROPOSED G.A. PLANS

August 2015

1:50 scale@A3
DWG - 03