


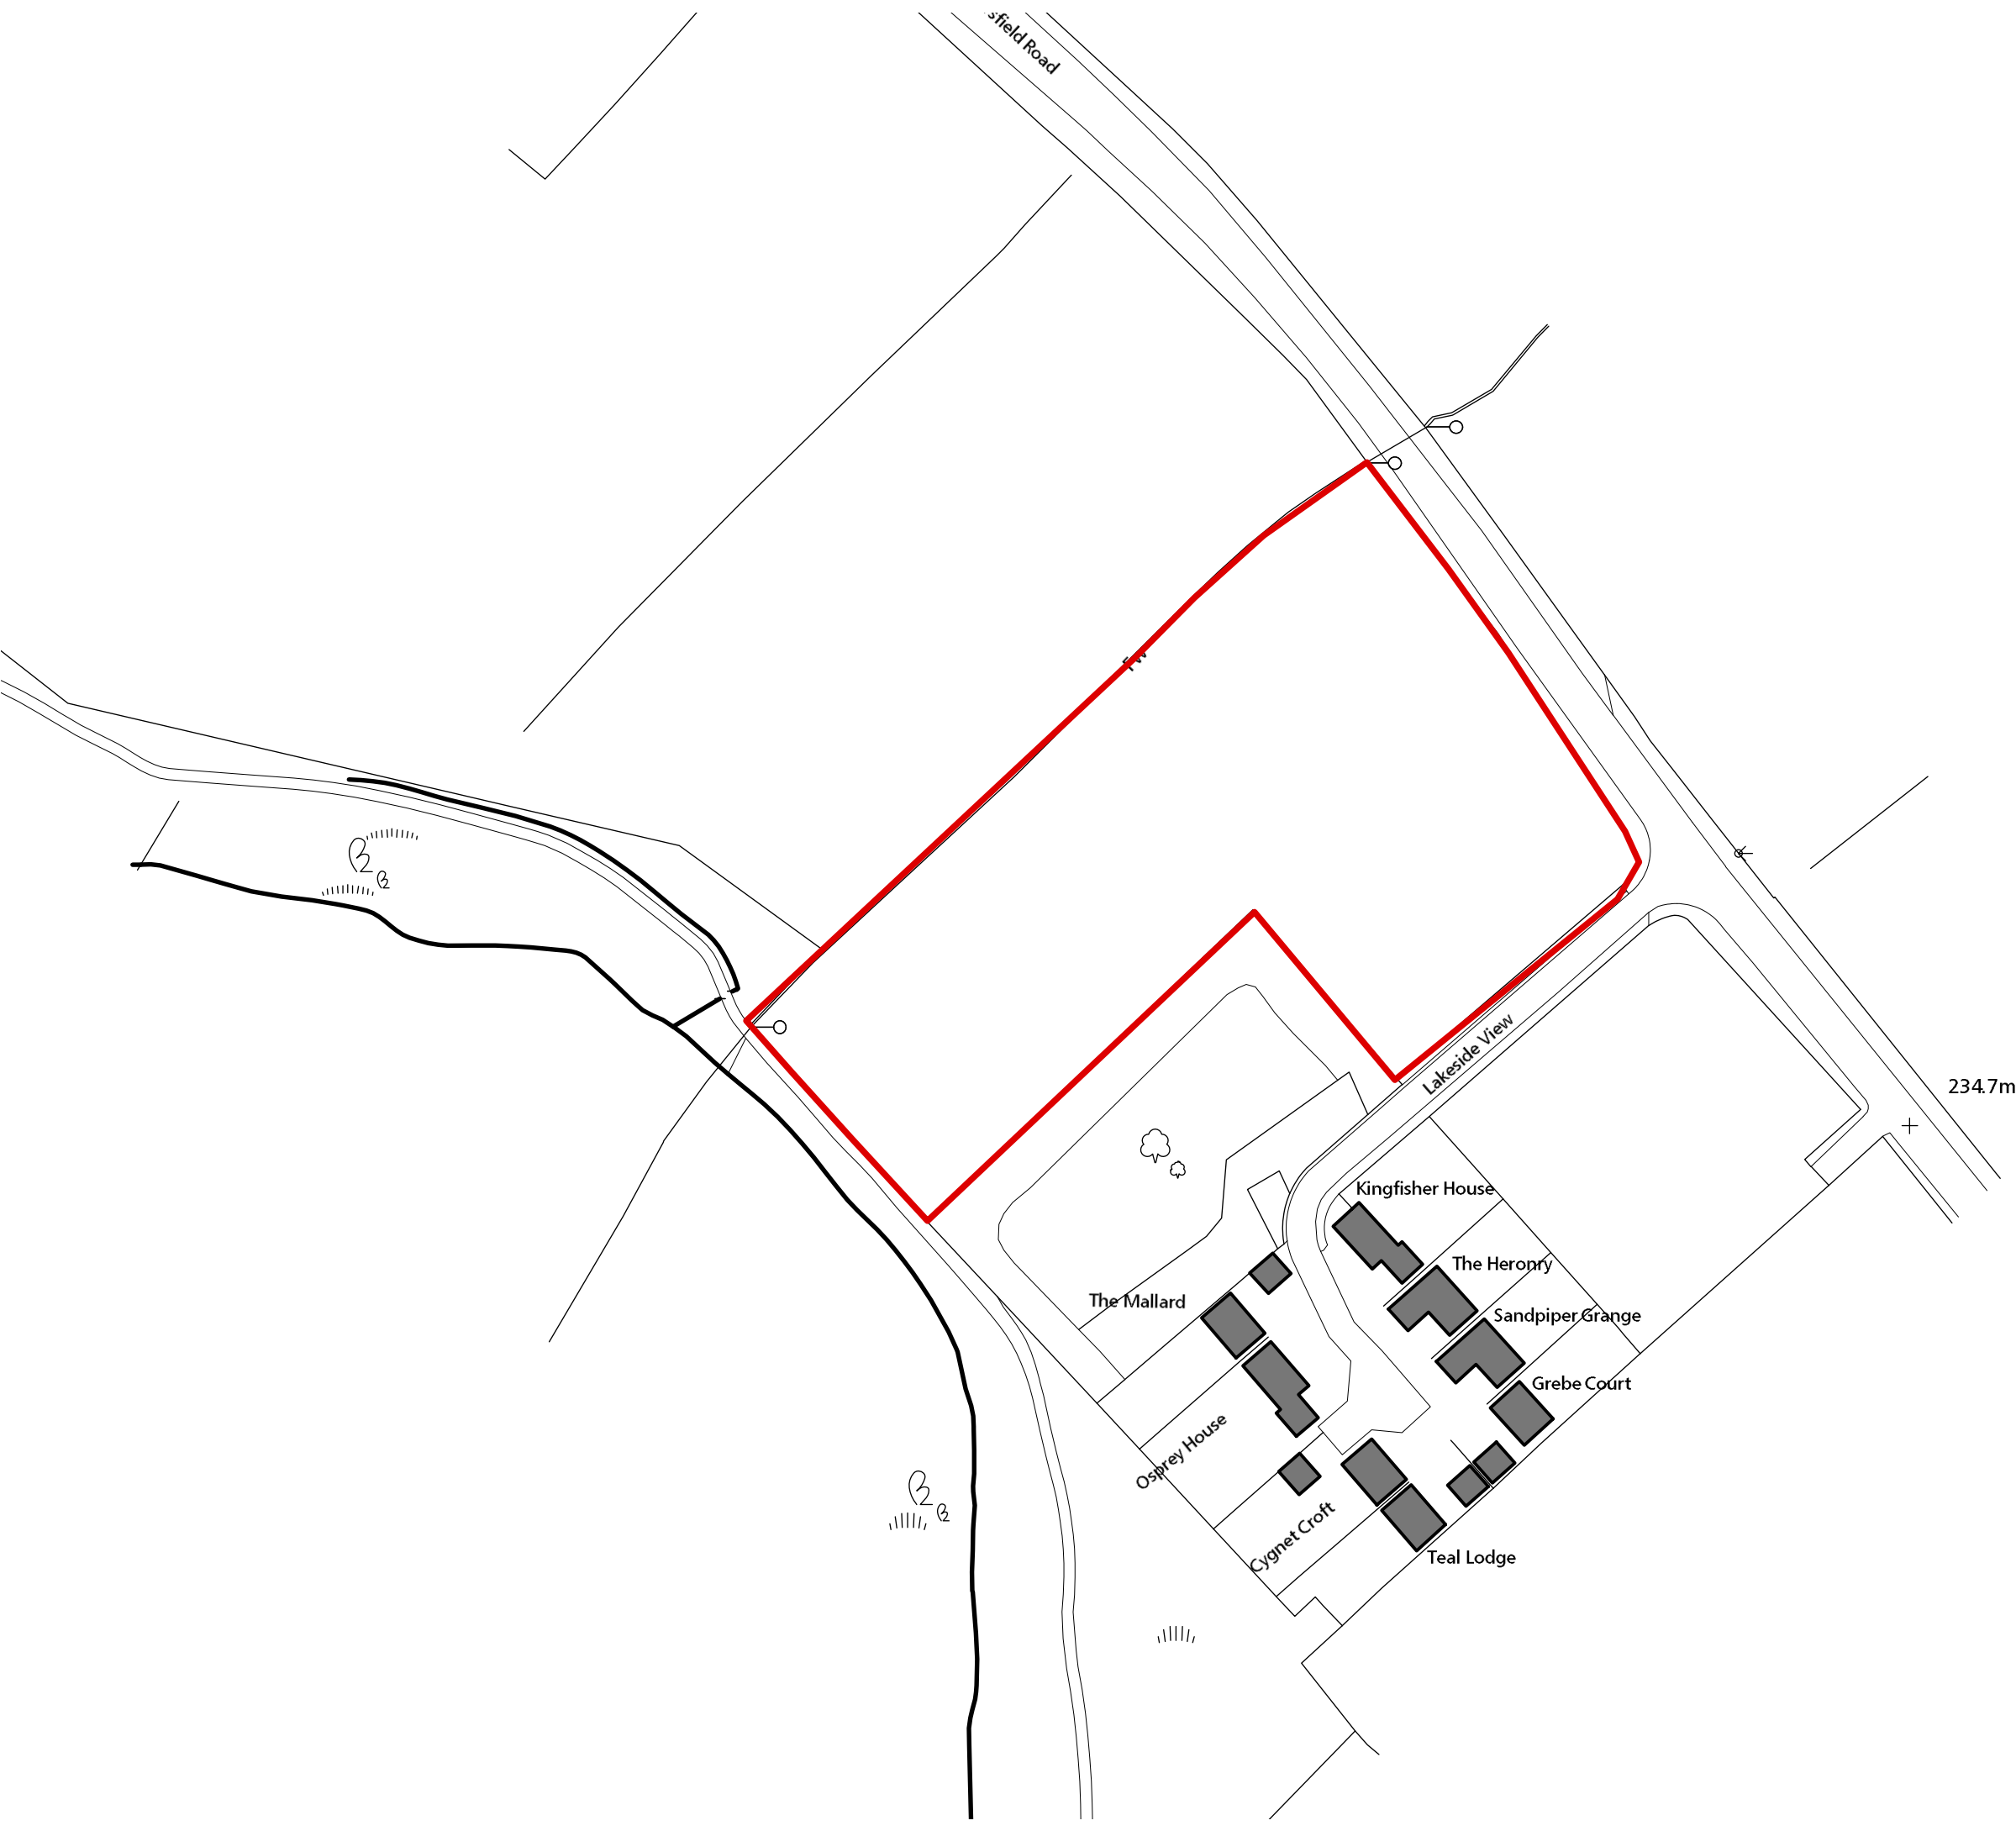

Design and drawings are the copyright of architecturē:m
Written permission must be sought before duplication
Any discrepancy found between information given on this drawing and that given elsewhere or recorded on site shall be notified immediately to the project architect in writing
Do not scale from this drawing or derive dimensions from digital media
All dimensions are to be checked prior to works commencing on site

Status Key
S: Survey
F: Feasibility
P: Planning
D: Detailed Detail
T: Tender
C: Construction
B: As Built

Rev:	Date:	By:	Note:

Red Line indicates site boundary

architecturē:m
RIBA Chartered Practice
a: 1st floor, 12 tariff street, manchester, m1 2ff
t: +44 (0) 161 237 3324
f: +44 (0) 161 236 7448
e: mail@architecturē:m.co.uk

p: **Lakeside View**
d: **Site Plan**

d: 26.11.10
s: 1:1250@A3
db: MP

n: project: drawing: status: rev:
267 • 01 • P • /