




PROPOSED SINGLE STOREY EXTENSION TO SIDE OF  
114 INTAKE LANE GAWBER BARNSELEY FOR  
MR. & MRS. R. LEES - TEL. 07854 056703

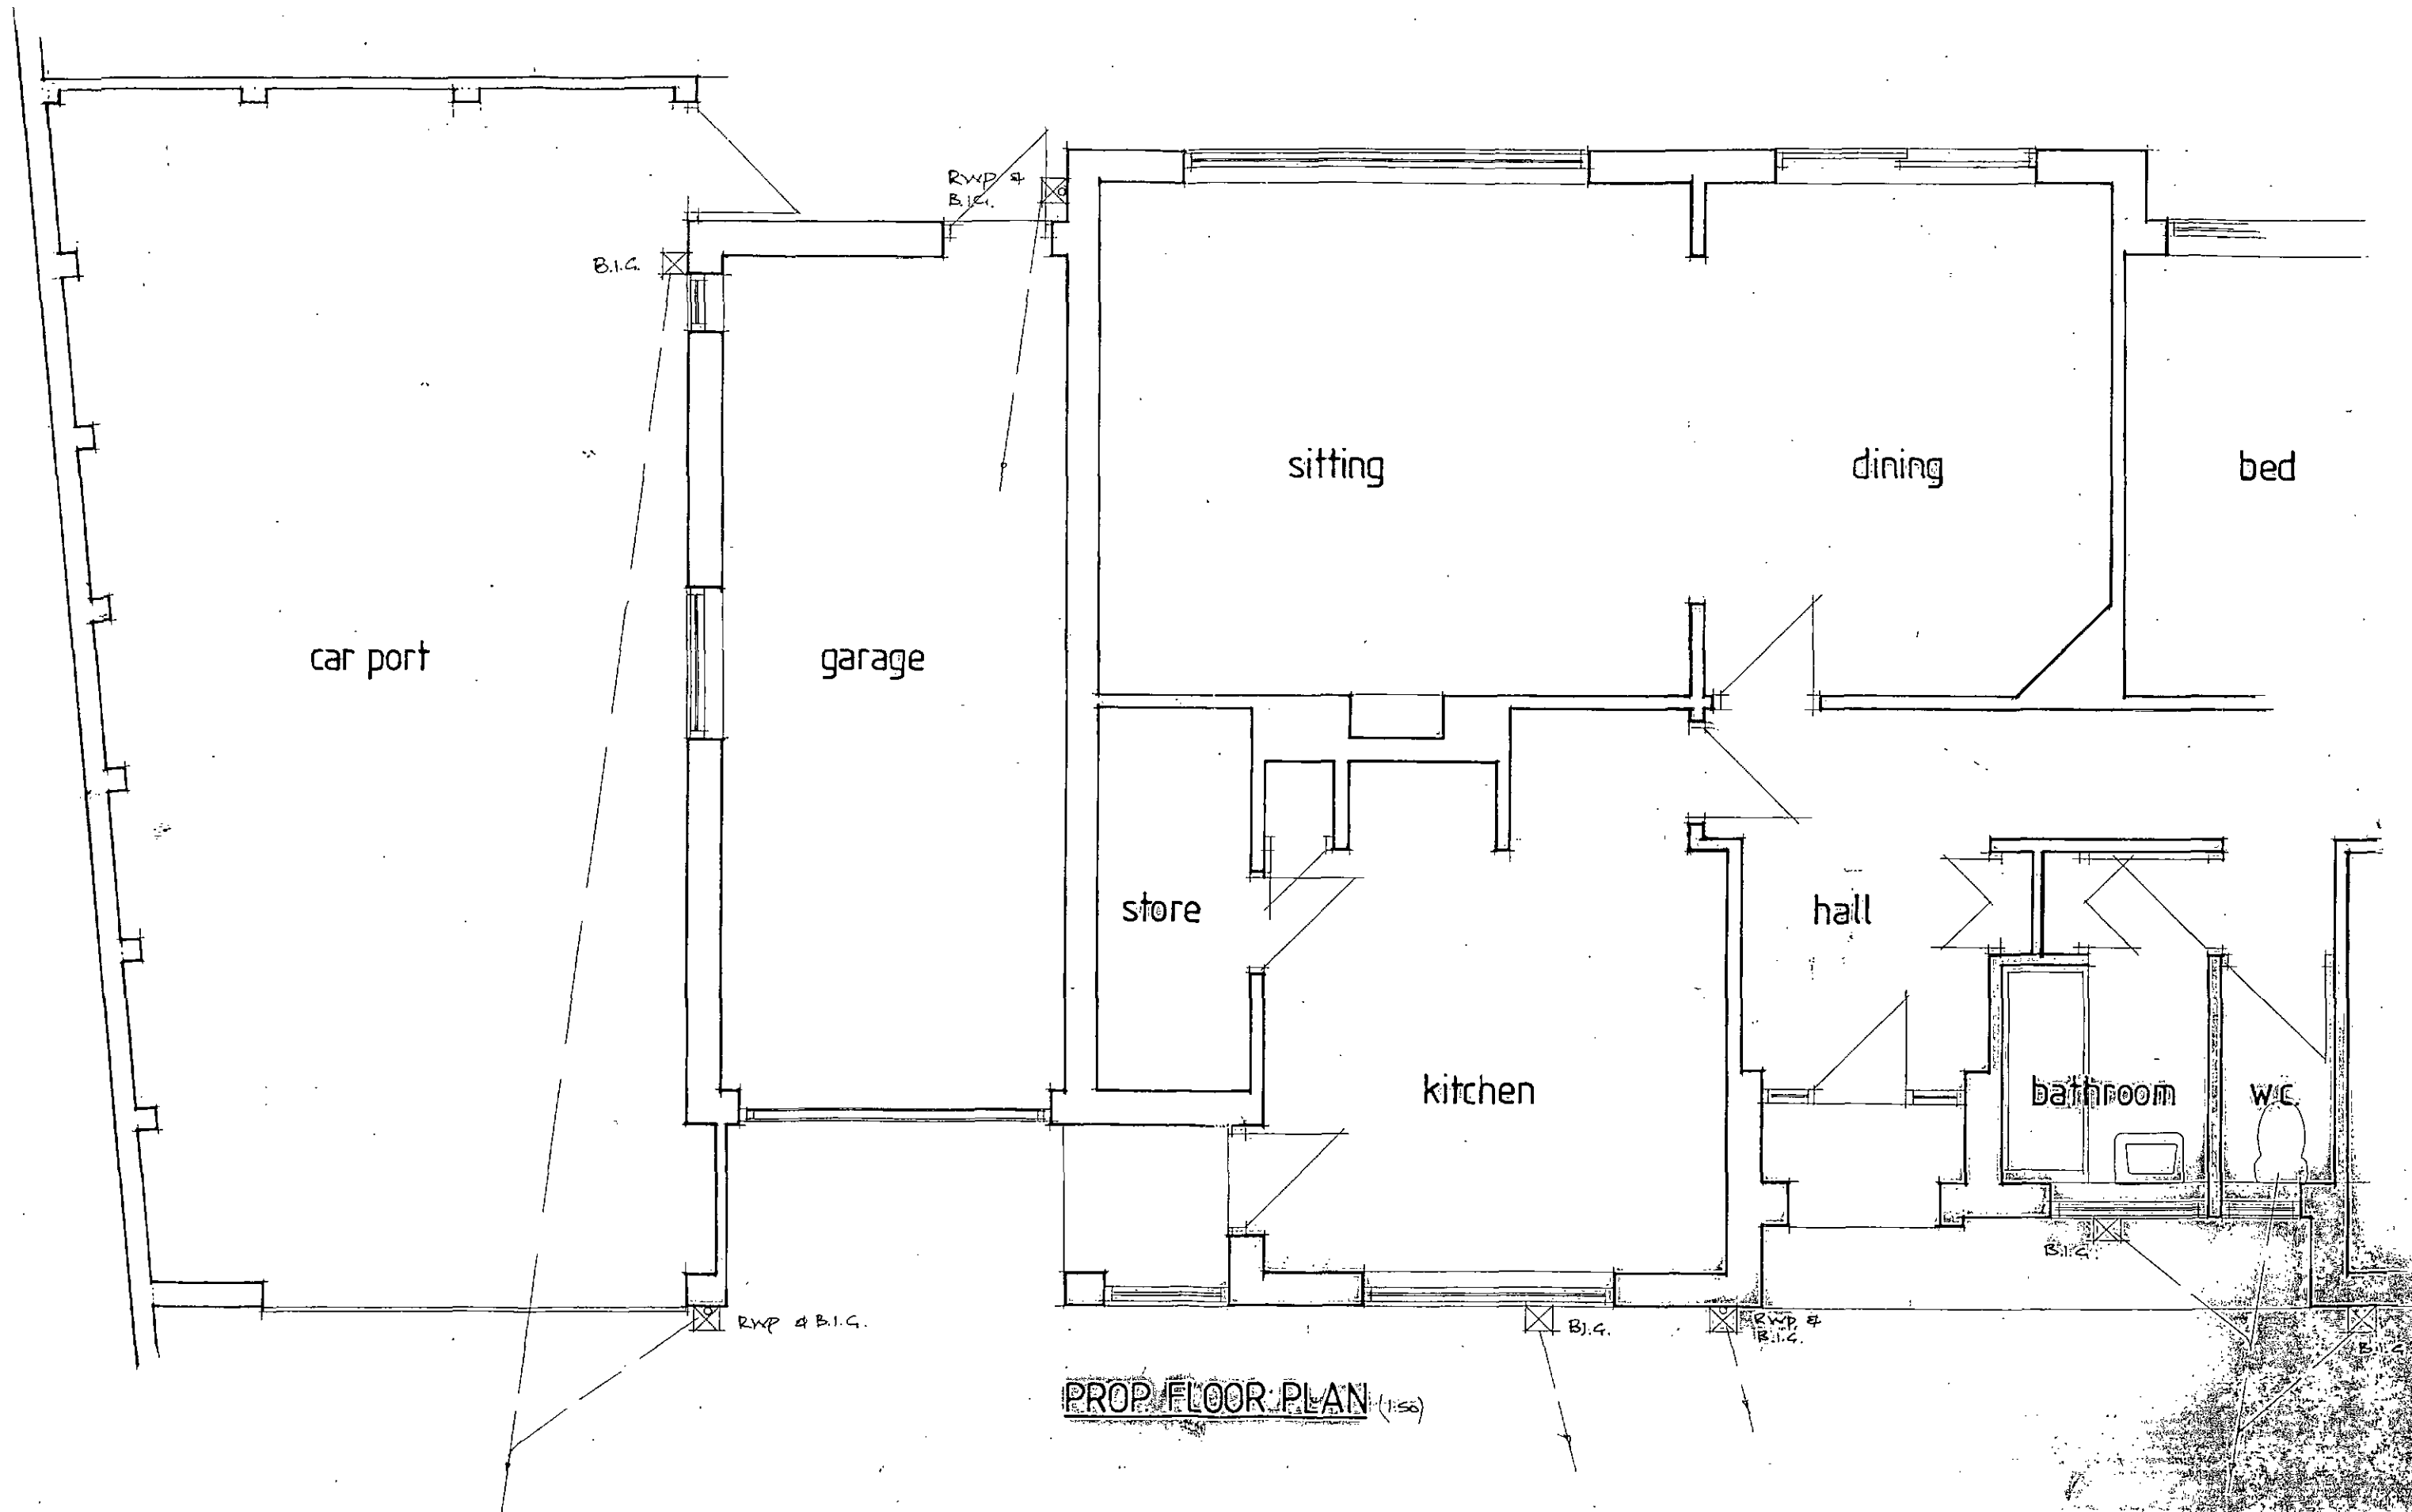


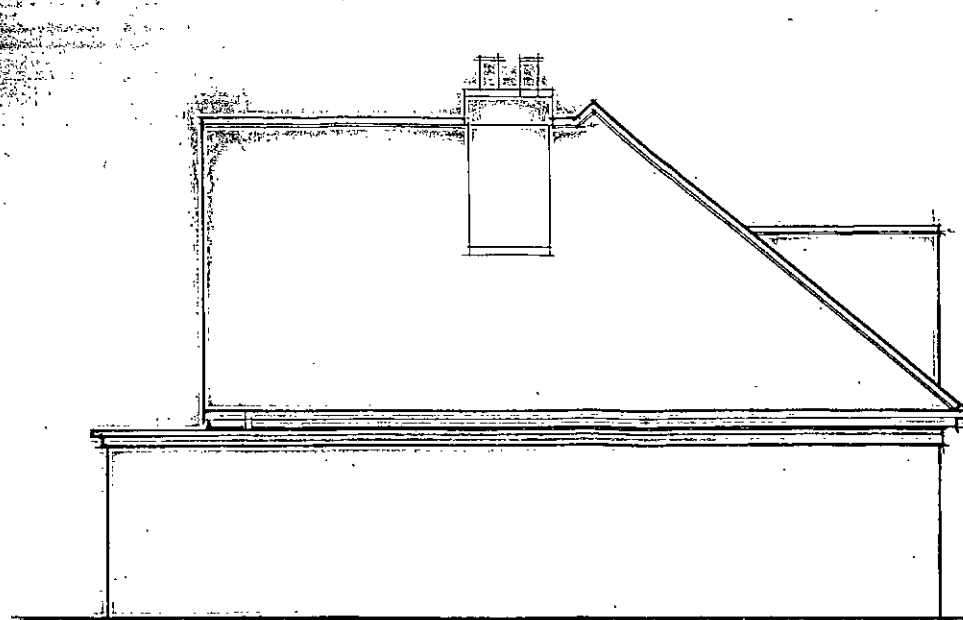


EX. SIDE ELEVATION (1:100)

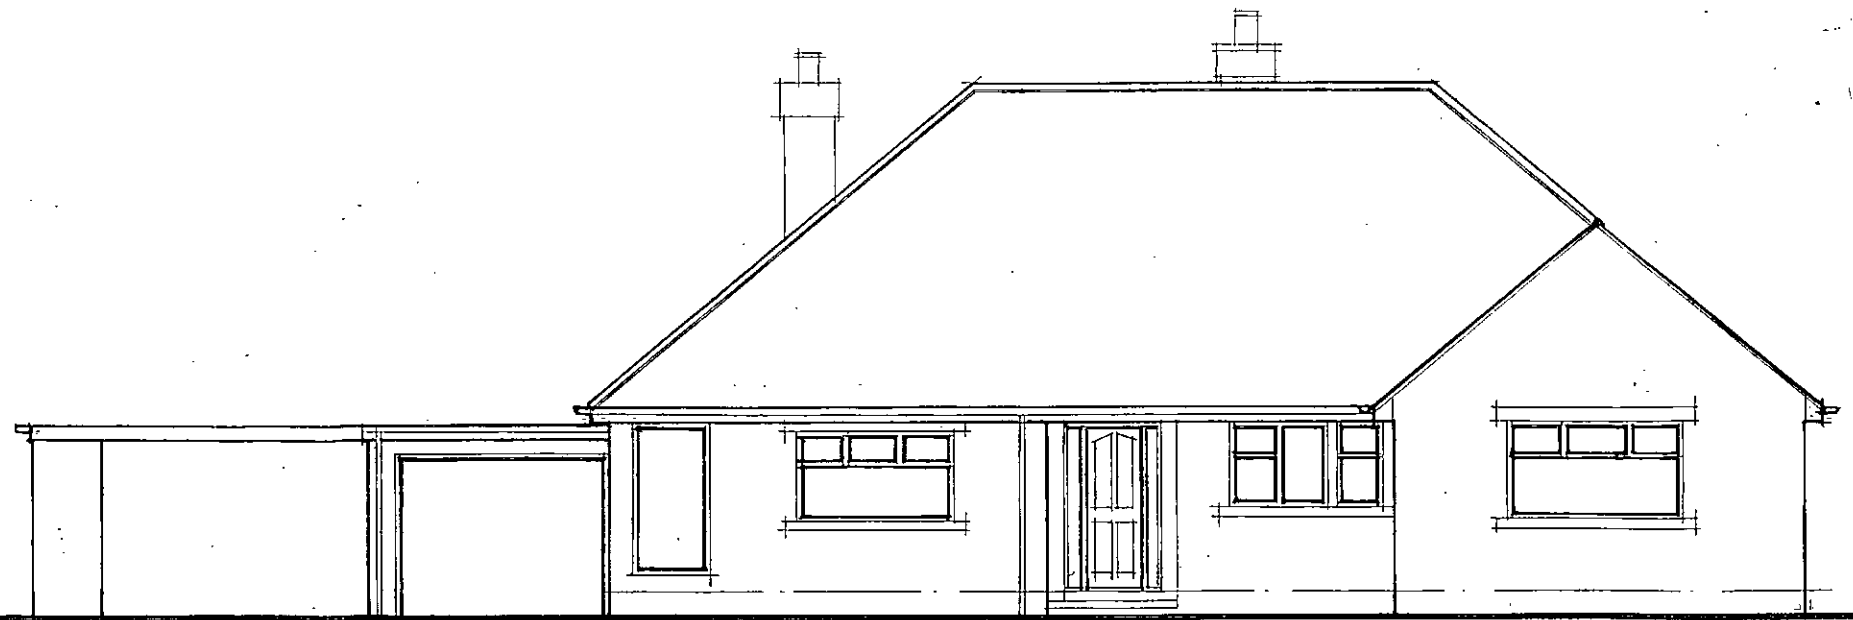


EX. FRONT ELEVATION (1:100)

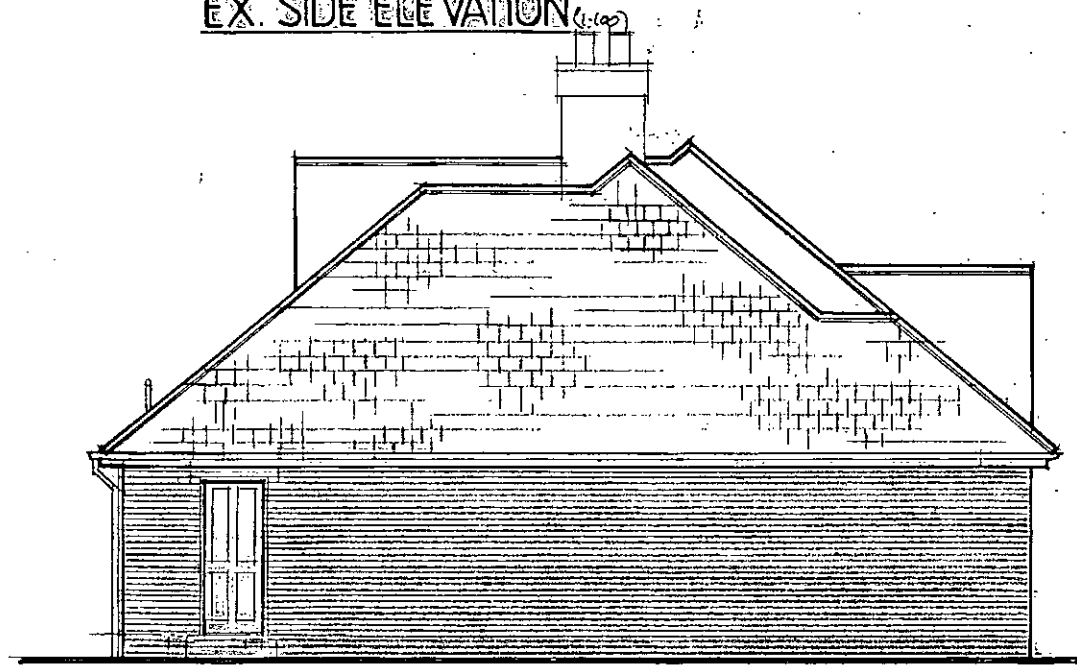


PROP. SIDE ELEVATION (1:100)

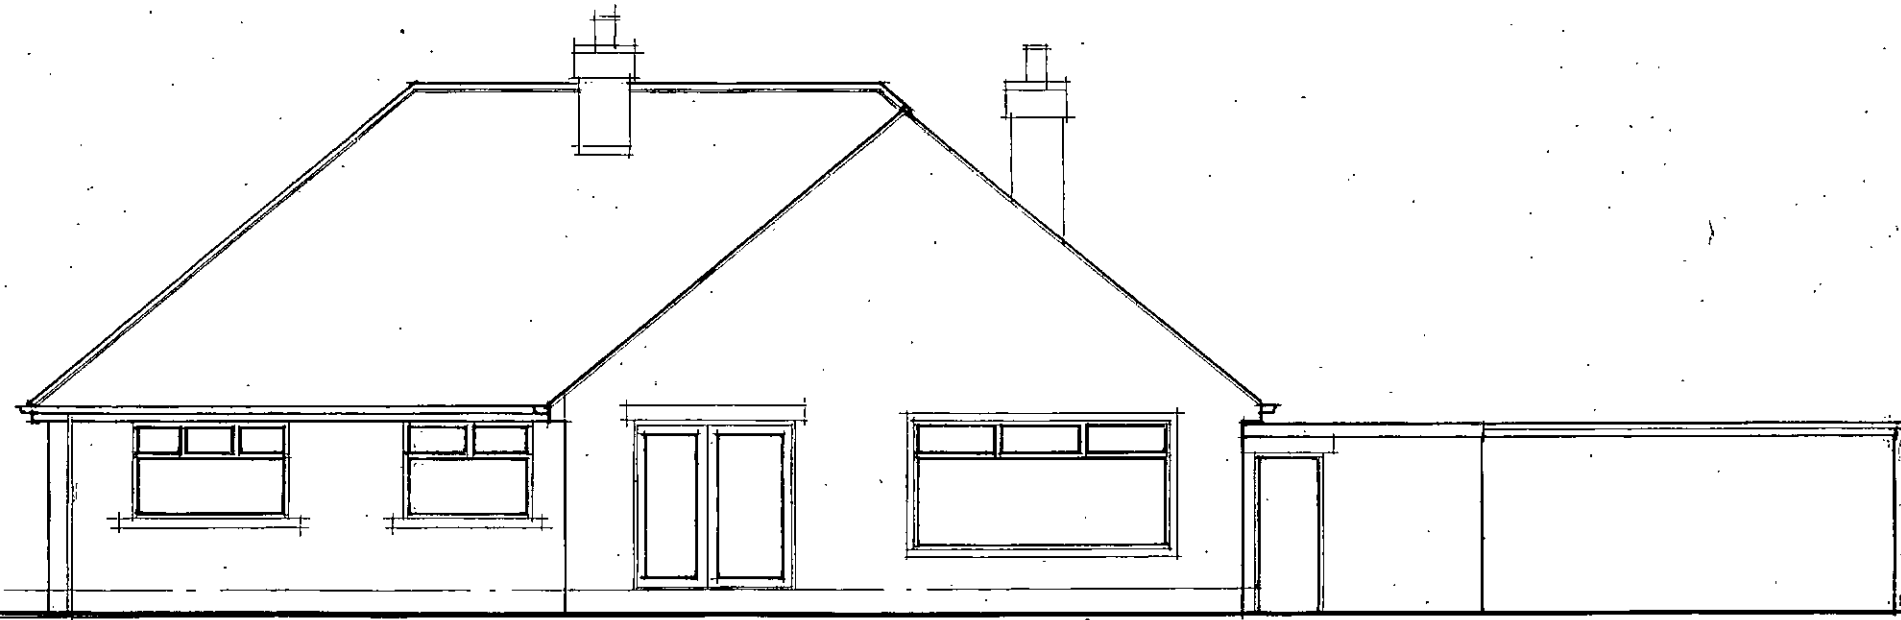

EX. REAR ELEVATION (1:100)

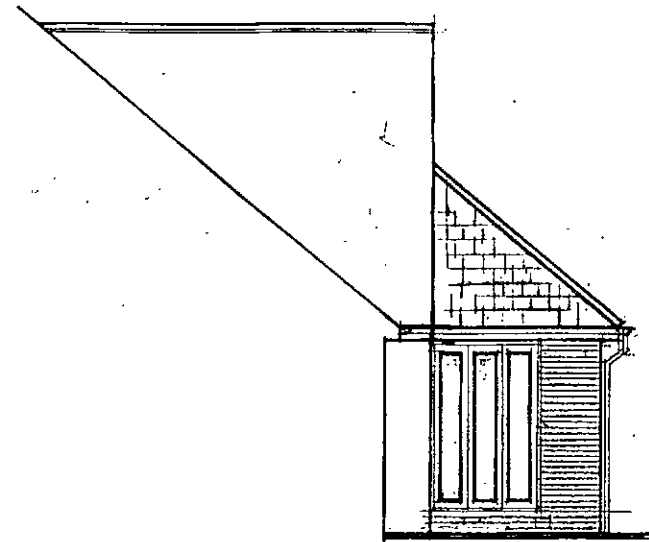

PROP. SIDE ELEV. (1:100)


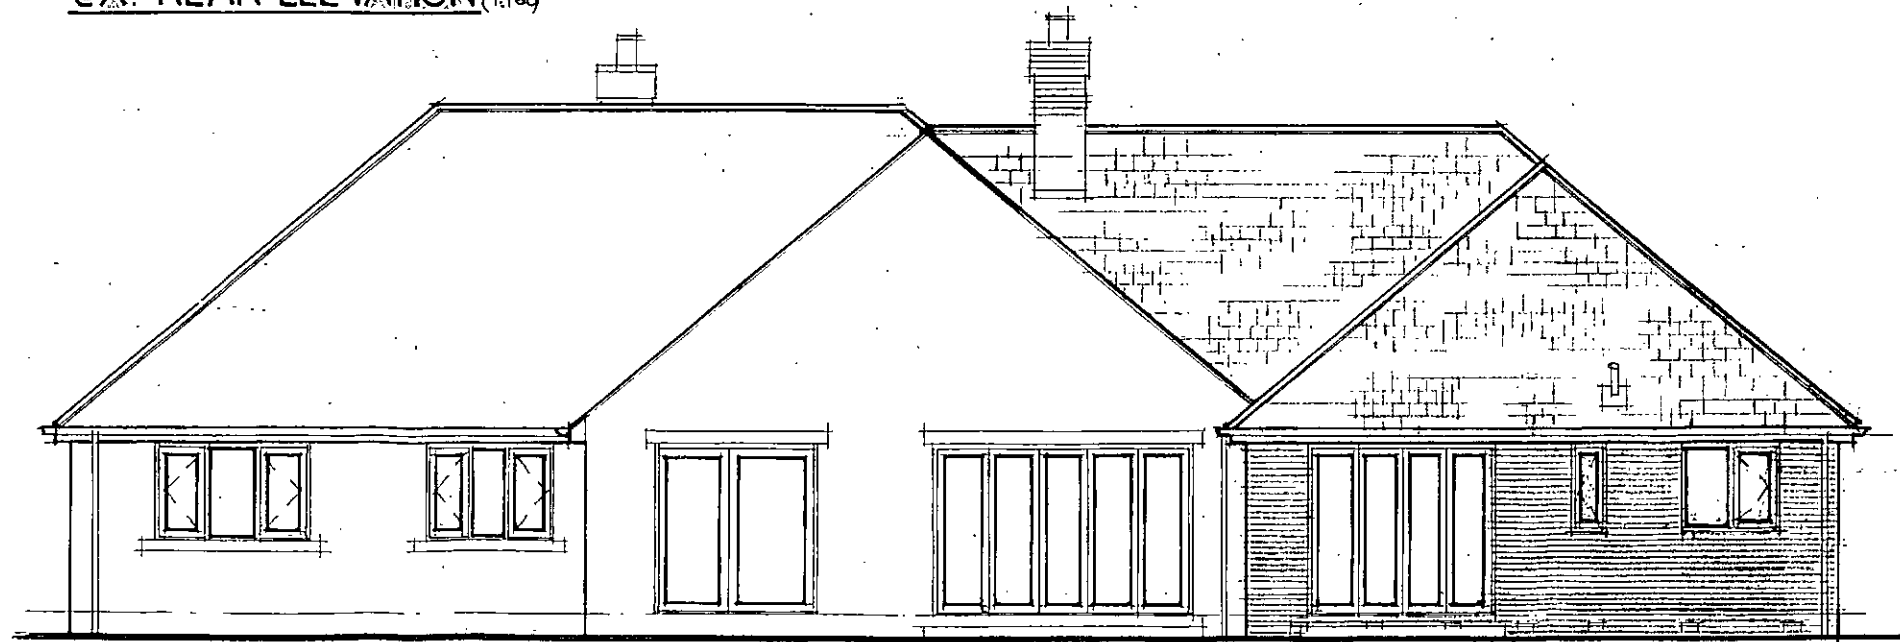


PROP. REAR ELEVATION (1:100)


\* AMENDED SEPT 2013 TO MEET PLANNING REQUIREMENTS.




DRAINS TO EX. M.H. APPROX  
2750' IN GULF APPROX 500' DEEP.

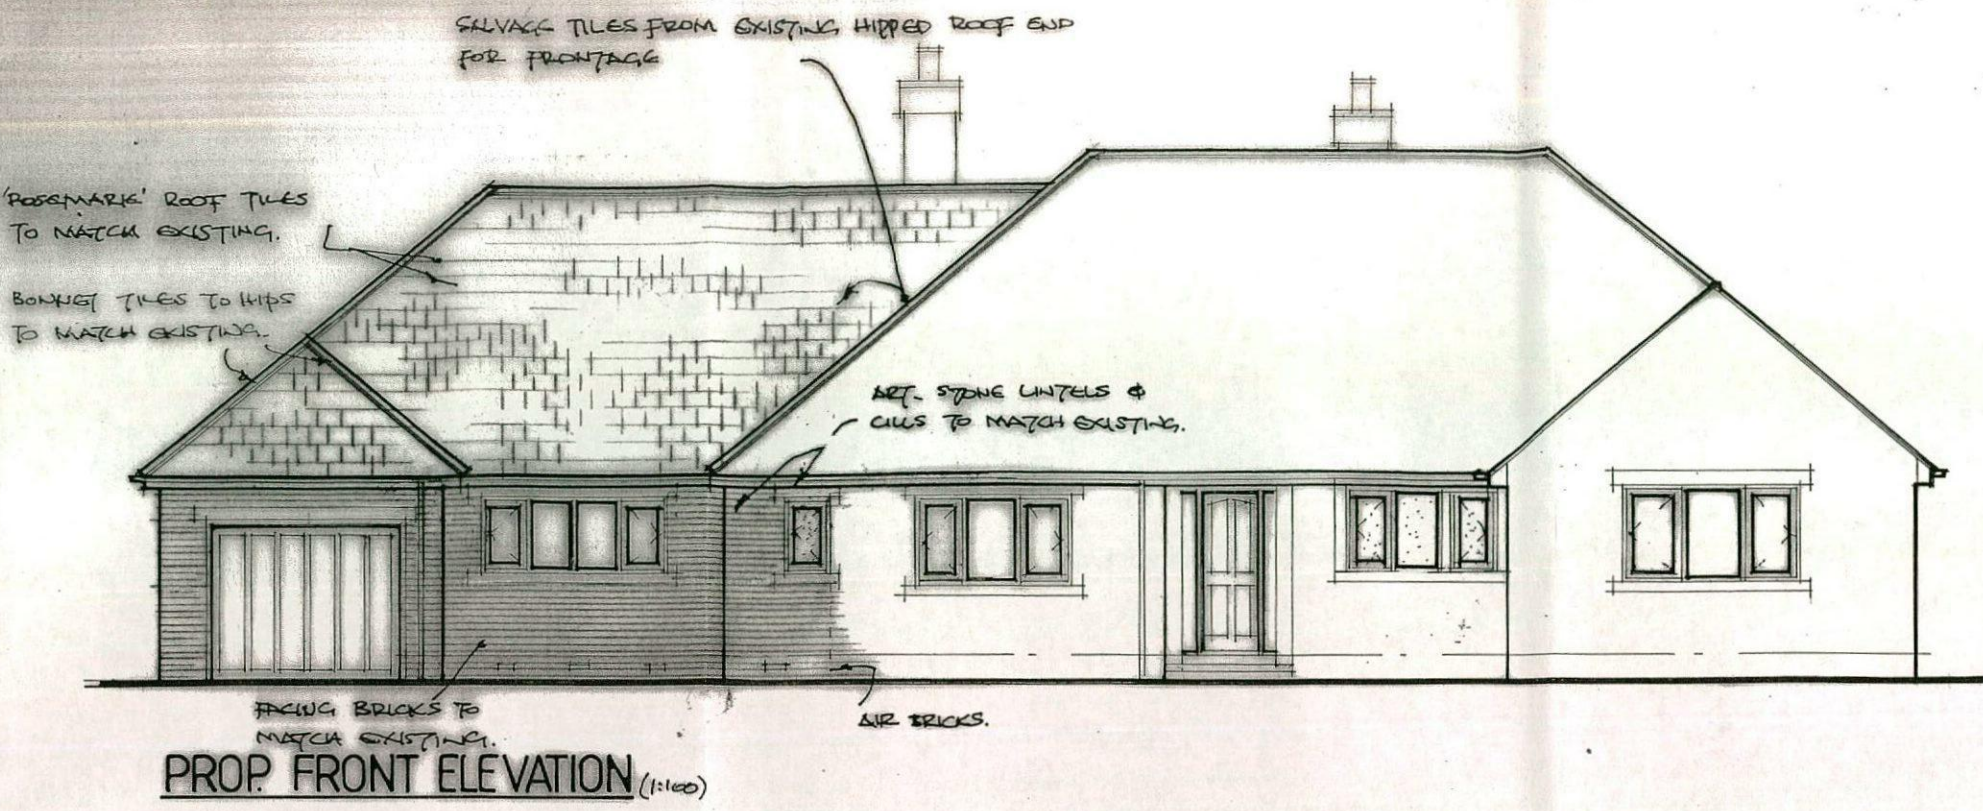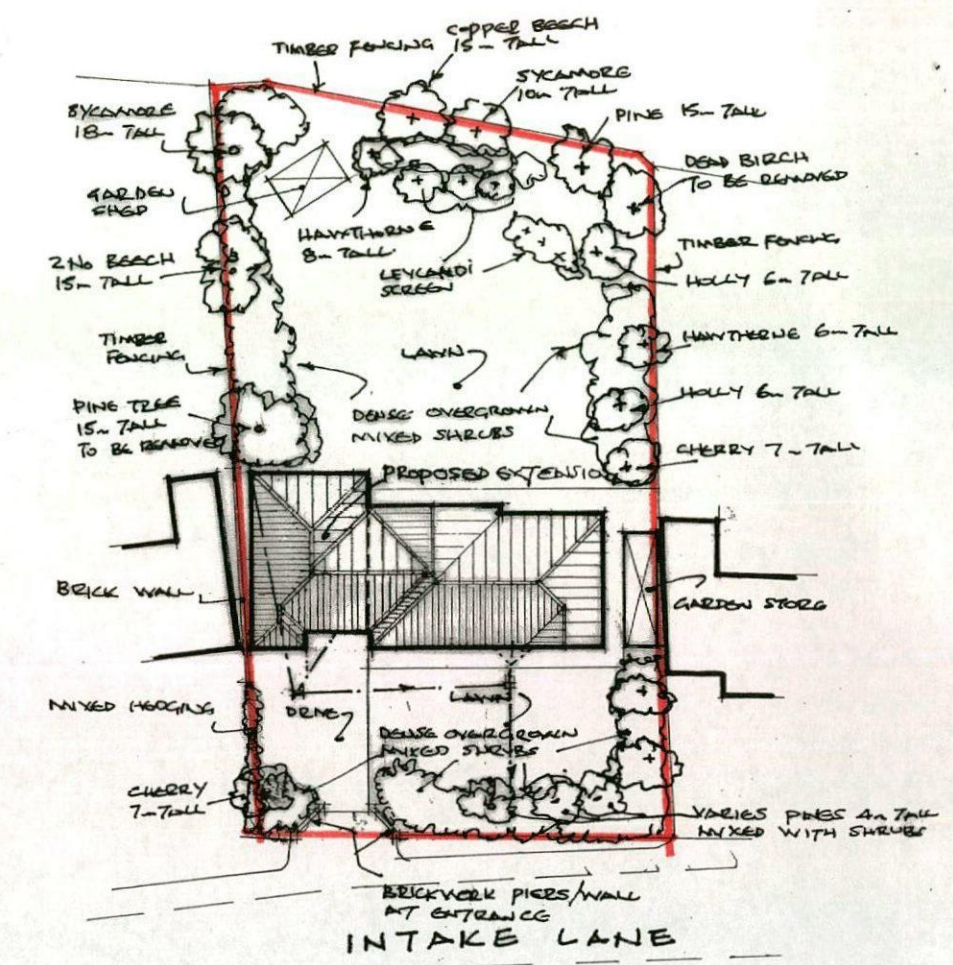

BLOCK PLAN 1/500 approx.

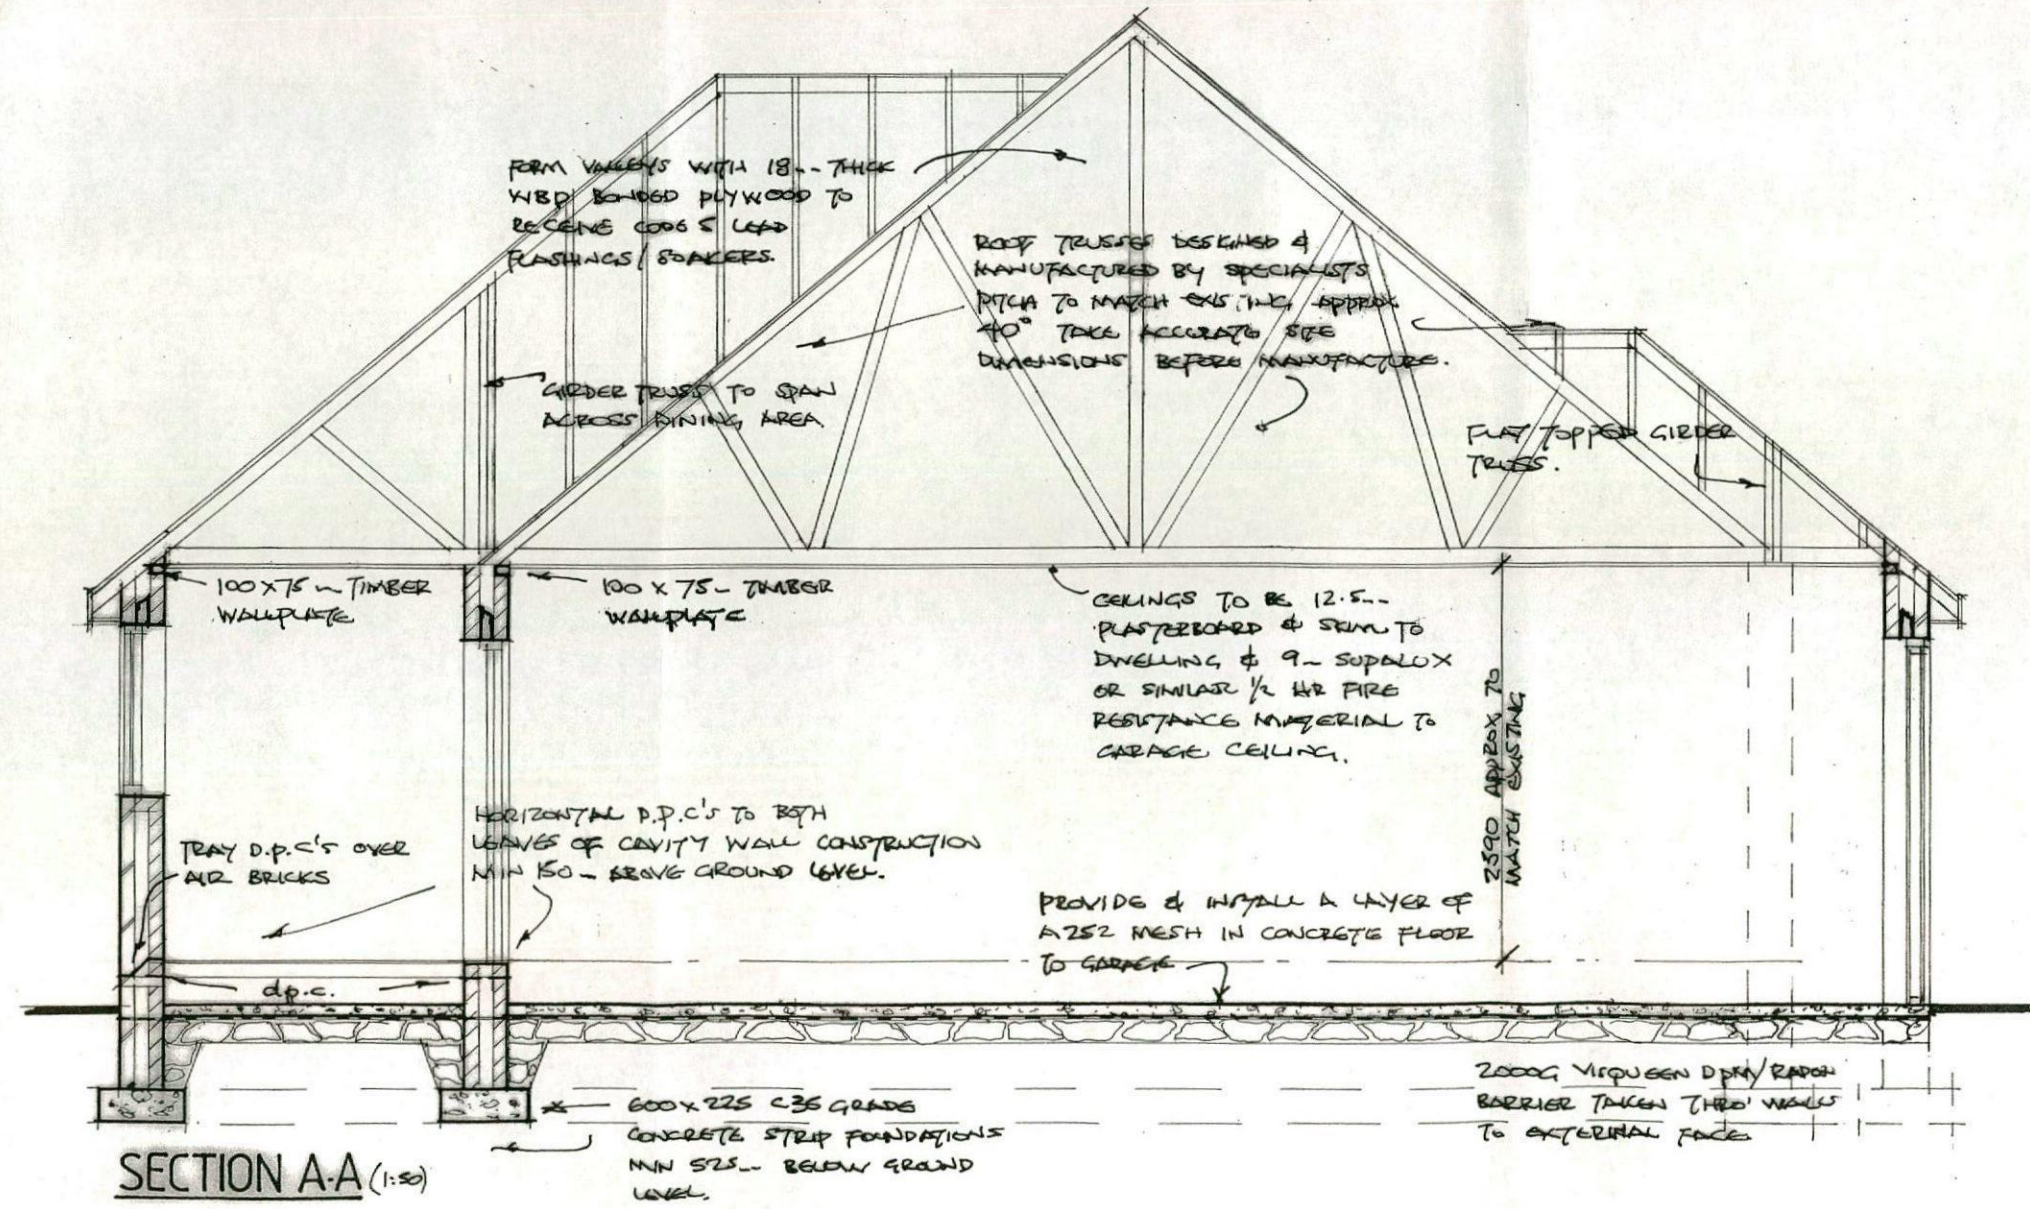

SECTION A-A (1:50)

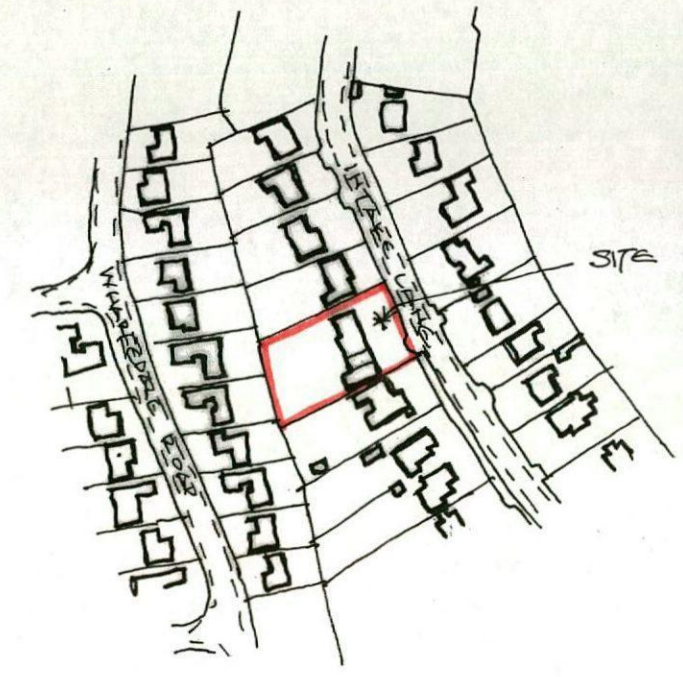

LOCATION PLAN 1/2500 approx.

\* AMENDED SEPT 2013 TO MEET PLANNING REQUIREMENTS.