

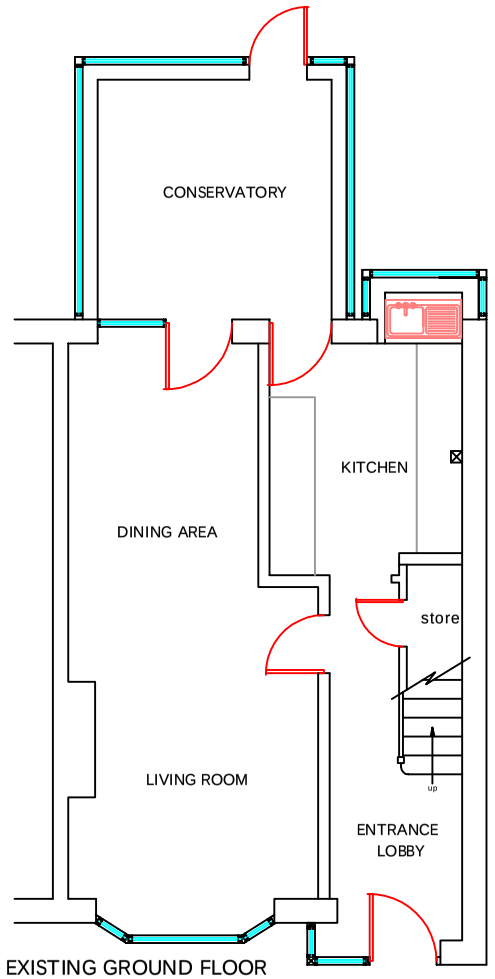



EXISTING GROUND FLOOR

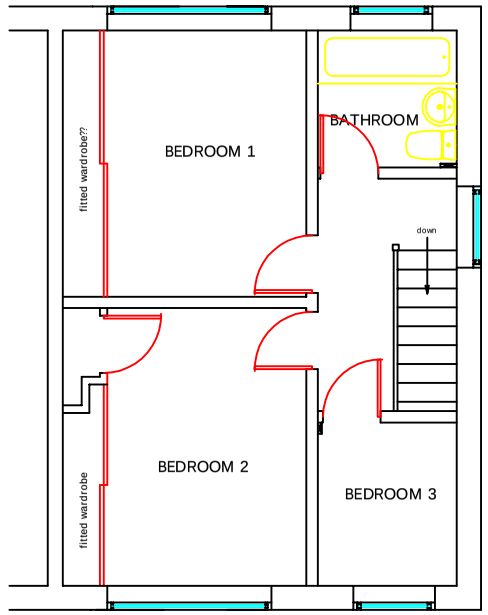

EXISTING FIRST FLOOR

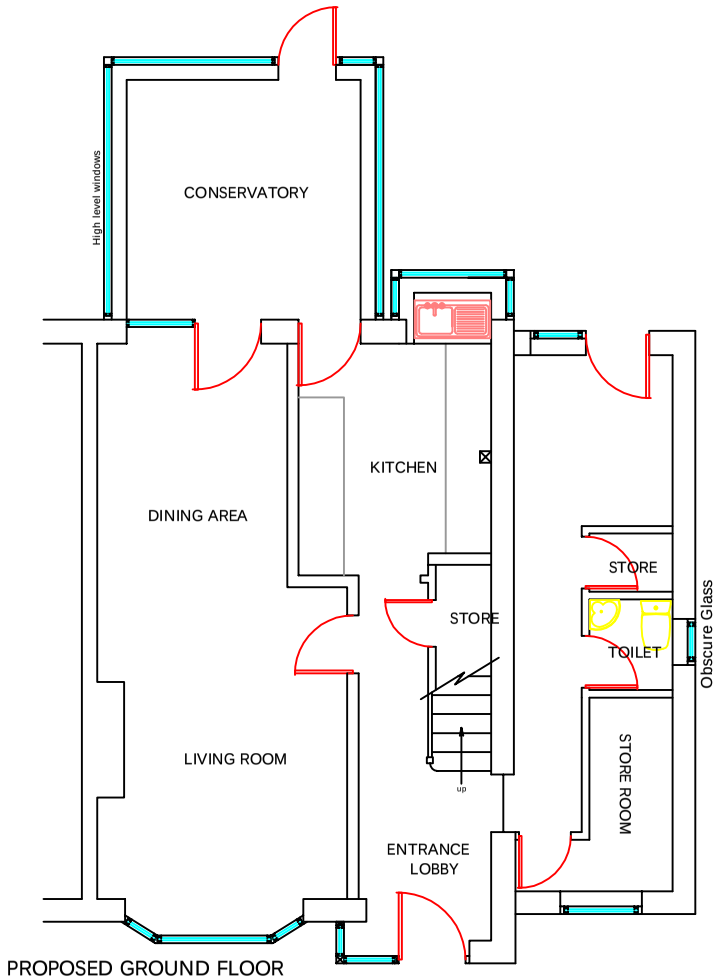

PROPOSED GROUND FLOOR

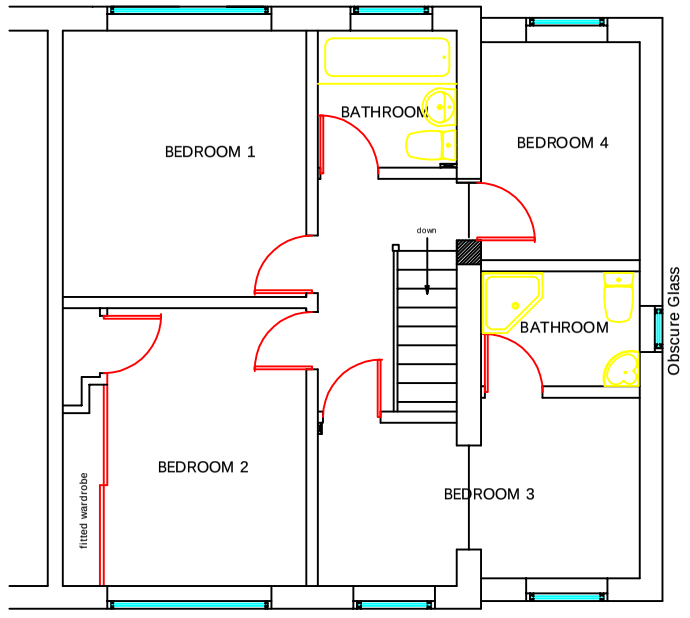

PROPOSED FIRST FLOOR

All steelwork, etc. to be checked qualified Structural Engineer

No scale measurements to be taken from this drawing. Site dimensions to be taken before commencing any work. Any discrepancies to be notified to Contract Administrator prior to commencement of works. All work and materials to be in accordance with Statutory Requirements and any discrepancies to be brought to the attention of CBA Ltd.

This drawing is the property of CBA Ltd. Copyright is reserved by them and the drawing is issued on the condition that it is not copied, reproduced, retained or disclosed to any unauthorized person(s), either wholly or in part without their consent in writing.

Revision Details:

CBA
CHRIS BAKER ASSOCIATES LTD
CHARTERED BUILDING SURVEYORS

THE LONG BARN
LILEY LANE
ECKLANDS
MILLHOUSE GREEN
SHEFFIELD
S36 9NG

Tel: 01226 766033
info@cba-ltd.co.uk

17 PARK CLOSE
MAPPLEWELL
BARNSLEY
S75 6BY

Drawing Title:
EXISTING & PROPSOED PLANS

Drawn By: LEK

Date: 08.09.14

Scale: 1:100 on A3

Drawing No: 14.308/D-01

Revision:

PDF created with pdfFactory Pro trial version www.pdffactory.com