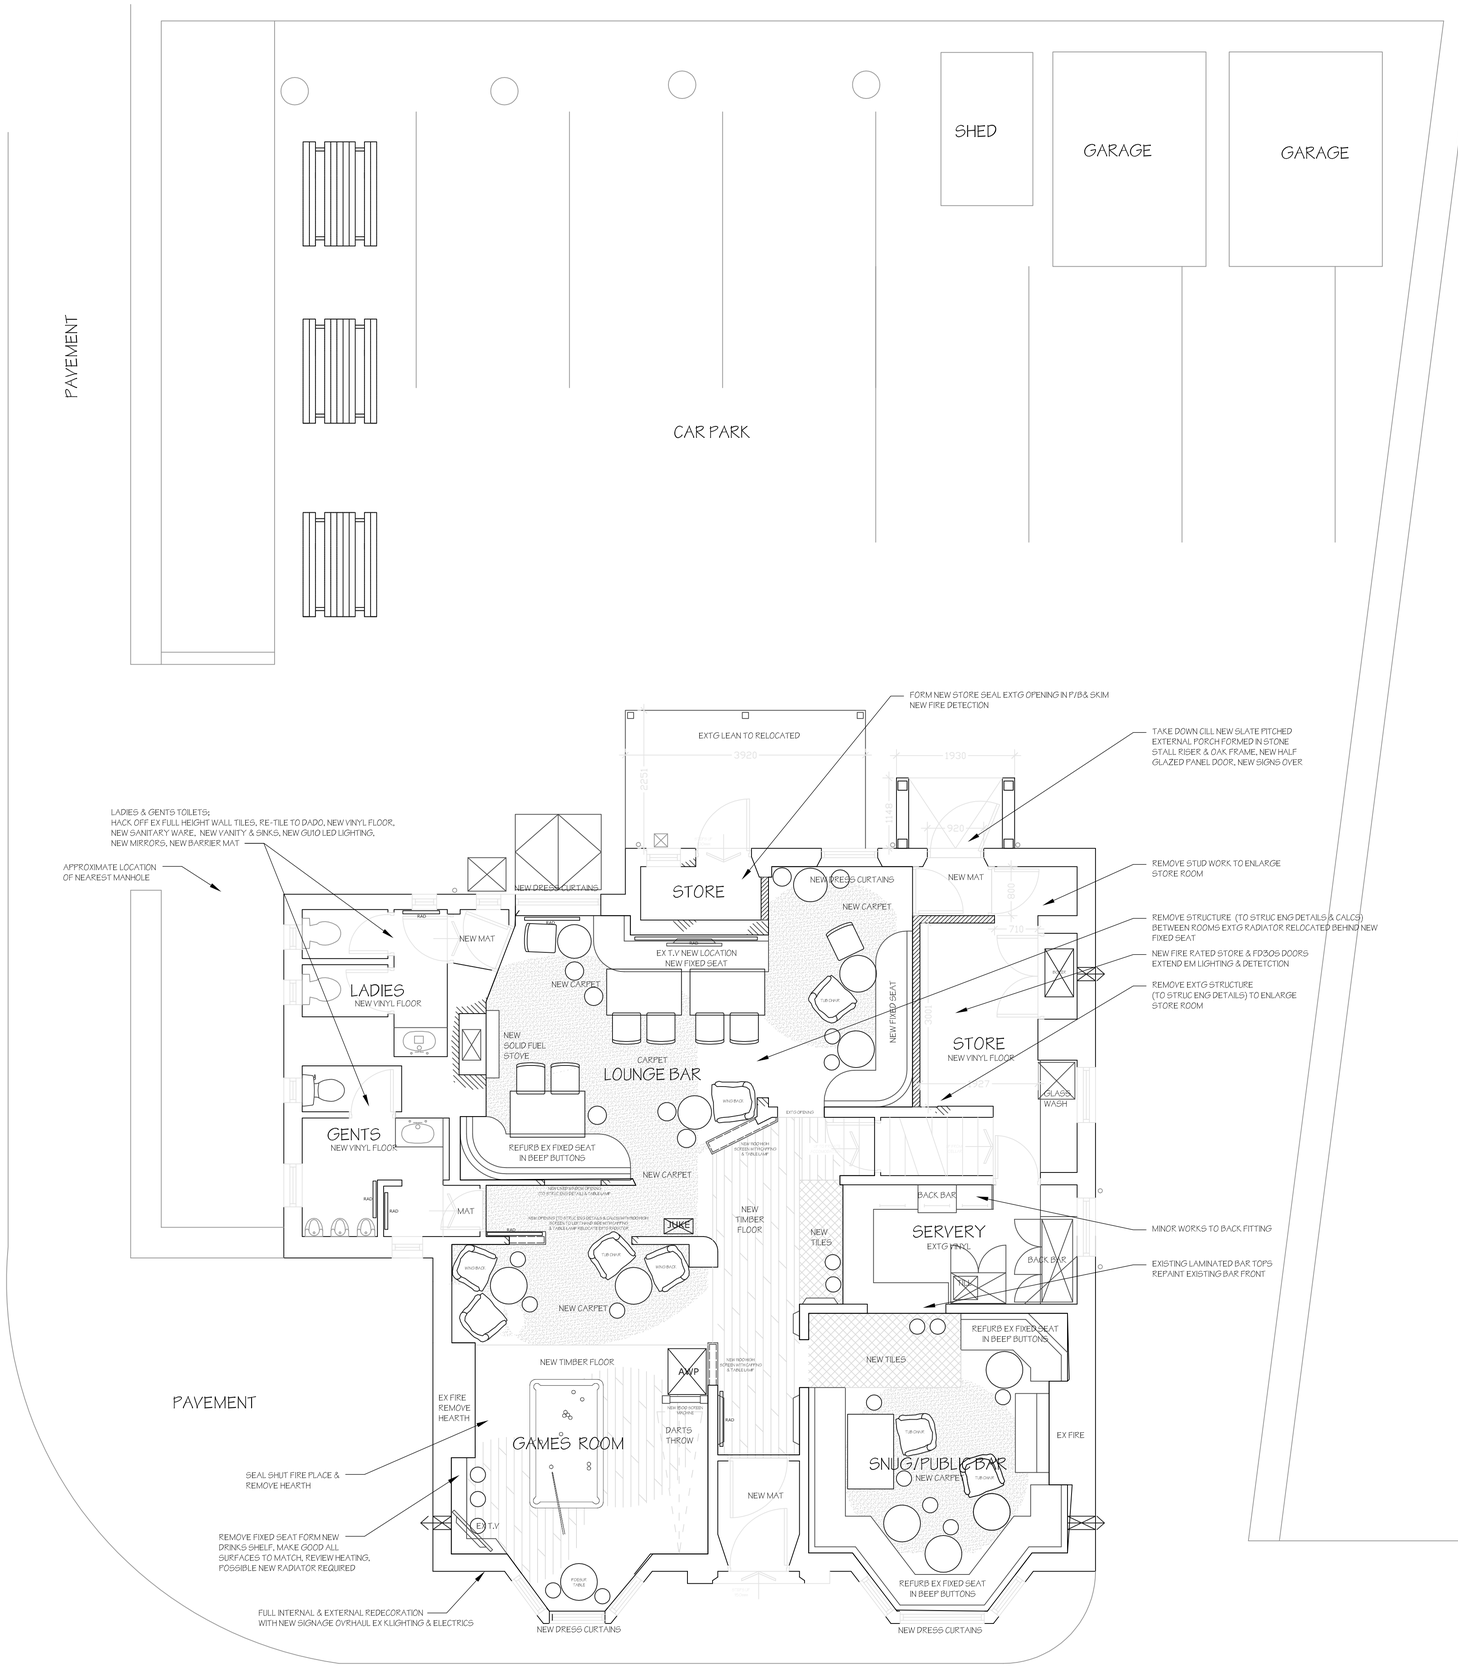


SCALE BAR IN METRES 1:50@A1

0m 1m 2m 3m 4m

Rev	Date	Initial	Comment
REV A	19-9-14	RWM	DISABLED TOILET & RAMP OMITTED.

PROPOSED EDA;
LOUNGE BAR: 82 m²/882 SQ² FT

pds design & build

1 Navigation Court
Calder Park
Wakefield
West Yorkshire
WF2 7BJ

t: 01924 229160
f: 01924 229169
e:info@pdsdesign-build.co.uk
w: www.pdsdesign-build.co.uk

Project	Client
THE CROSS INN SUMMER LANE ROYSTON BARNSLEY S71 4SE	ADMIRAL TAVERNS

Drawing Name	PROPOSED GROUND FLOOR		
Drawn By	RWM		
Date	09/14	Scale	1:50@A1
Status	Preliminary / Approval / Construction		
Drawing no.	MM1269/30.01	Revision	A

This drawing is the copyright of PDS Design & Build.
Copyright is reserved by them and the drawing is issued on condition that it is not copied, reproduced, retained or disclosed to any unauthorised persons, either wholly or in part without the written consent of PDS Design & Build. This drawing has been prepared for presentation purposes, consultants wishing to use the drawing for guidance must check all dimensions on site prior to finalising their element of work undertaken.

© copyright