


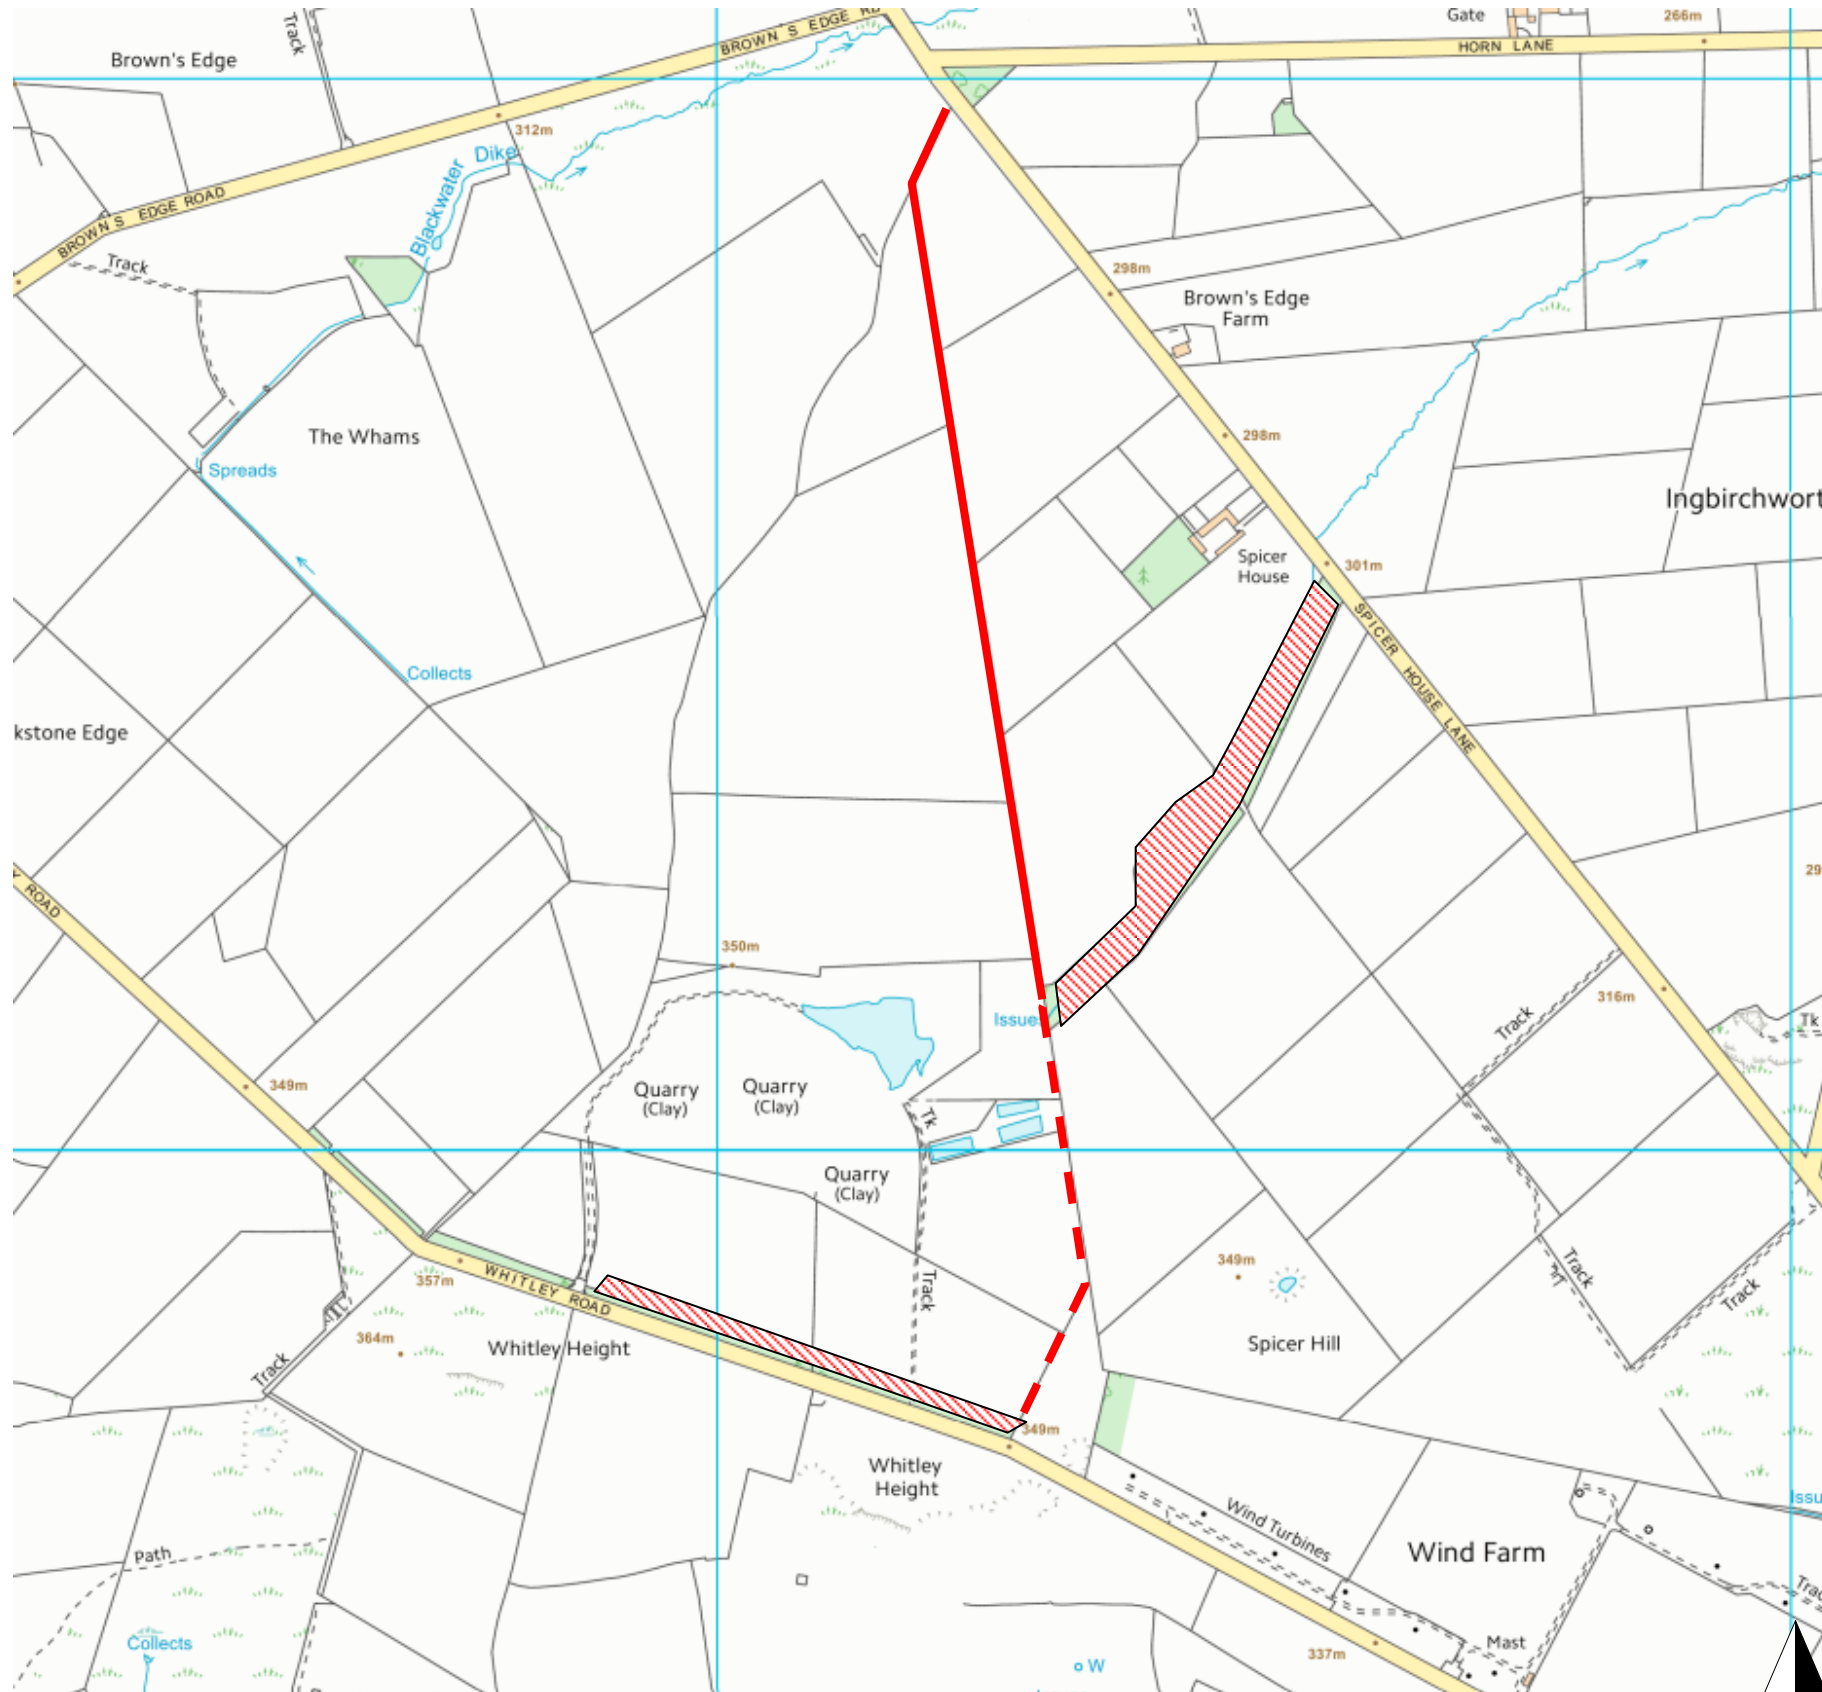

Project:
Spicer Hill Wind Farm Extension

Document Title:
Proposed Habitat Enhancement

Scale:
NTS

-  Proposed new hedgerow (850m)
-  Existing linear feature
-  Bat box areas to be considered

Client:
J.G Pears Ltd
Drawing By:
Green Cat Renewables Ltd

Doc. No.: C1490-395\EcolAdd1
Version: 1.0
Checked by: BS
Approved by: GM
Date: 14/01/2015

