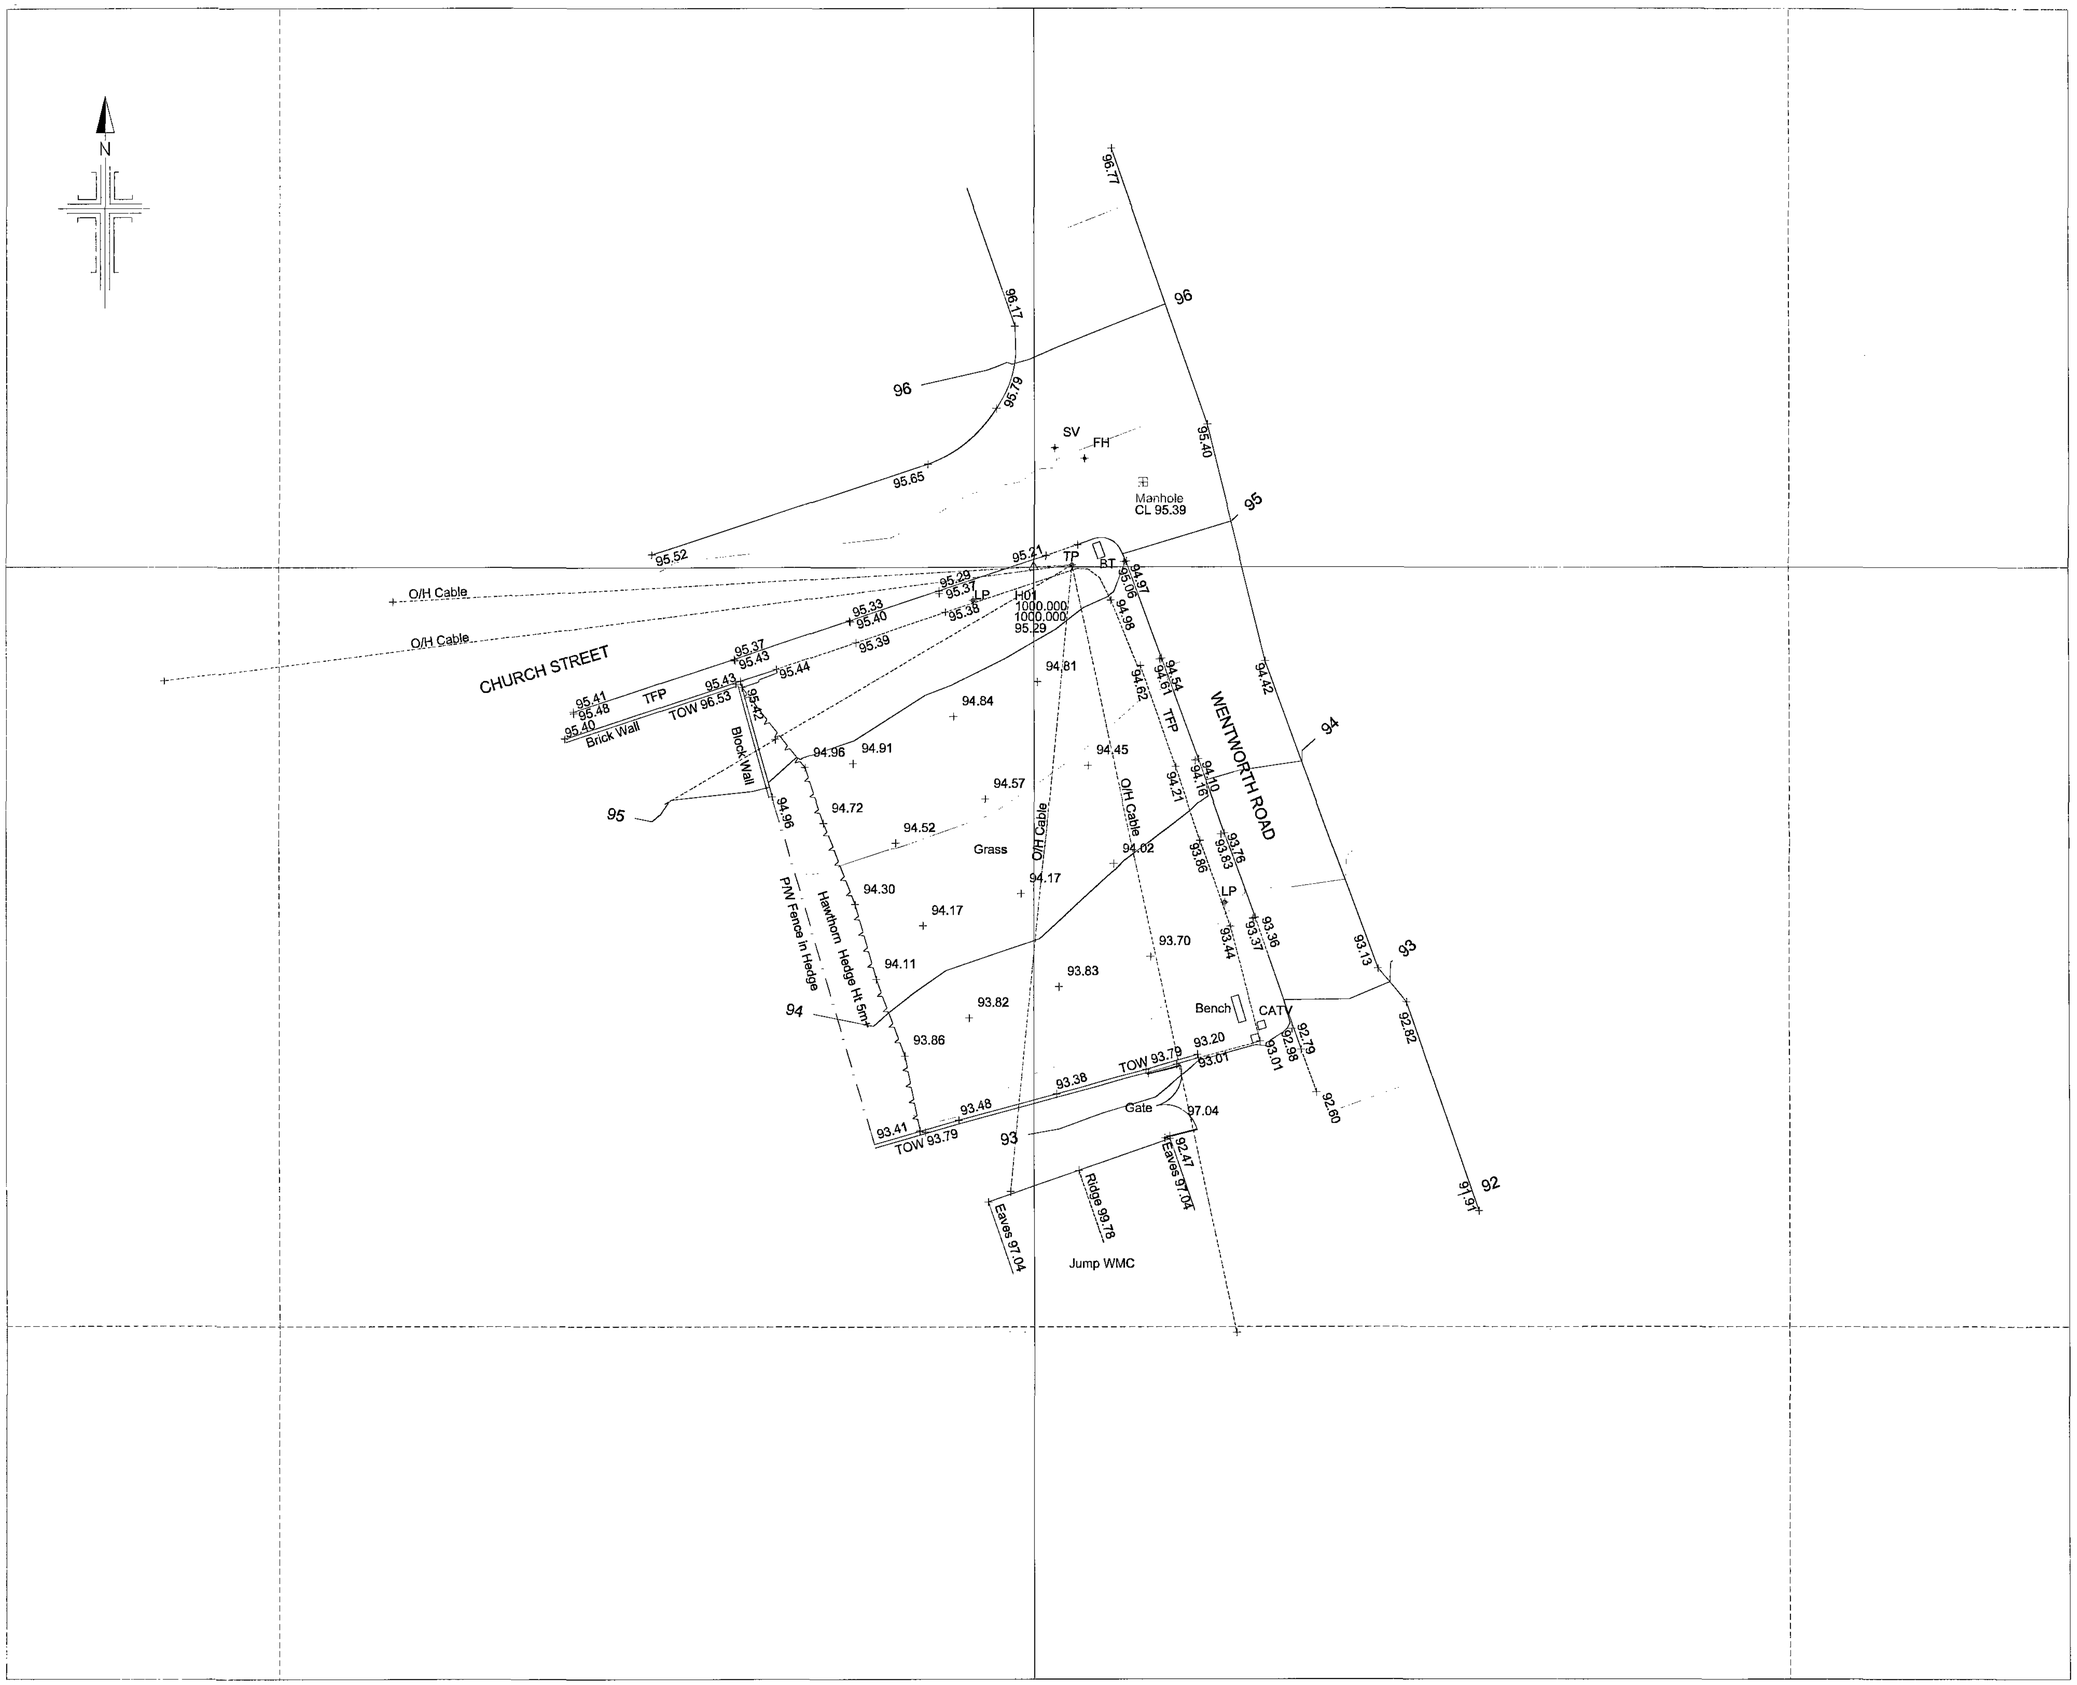

Abbreviation & Symbol Key.

B	Bollard	RSC	Rolled Steel Column
BB	Bubble Beacon	RSJ	Rolled Steel Joist
BT	British Telecom Cover	RWP	Rain Water Pipe
BM	Bench Mark	SC	Stop Cock
CL	Cover Level	SP	Sign Post
DK	Drop Kerb	STP	Stand Pipe
EL	Electricity Cover	SV	Stop Valve
EP	Electricity Pole	SVP	Soil Vent Pipe
FH	Fire Hydrant	SWG	Storm Water Gully
FFP	Flagged Footpath	SW	Storm water
G	Gully	TFP	Tarmac Footpath
GM	Gas Meter	TL	Traffic Light
GV	Gas Valve	TP	Telegraph Pole
IC	Inspection Cover	UTL	Unable To Lift
IL	Invert Level	VP	Vent Pipe
LB	Letter Box	WM	Water Meter
LP	Lamp Post	WP	Waste Pipe
MB	Multi Bole		
MH	Man Hole	Fences & Walls	
MP	Marker Post	Ret	Retaining Wall
MS	Mile Stone	B/W	Barbed Wire
MT	Mercury Telecommunications	C/B	Close Boarded
NB	Notice Board	C/I	Corrugated Iron
NFI	No Further Information	C/L	Chain Link
OSBM	Ordnance Survey BM	C/P	Chestnut Paling
P	Post	I/R	Iron Railing
PB	Post Box	Lat	Lattice
RE	Rodding Eye	P/C	Post & Chain
RL	RoofLine	P/R	Post & Rail
RS	Road Sign	P/W	Post & Wire
SS	Street Name Sign		

Control & Datum Information

Grid Orientation: Local Grid

Level Datum: OSBM - Value 98.43m
Churh Street, Jump

Rev	Description	By	Date

Surv.	Drawn	Date	Chkd	Date		
NH	NH	7.10.04	MH	7.10.04		

This drawing may not be reproduced, made use of or issued to a third party without permission of:

Mr J Swaine, Barnsley

Client.

Mr J Swaine
Stairfoot
Barnsley

Holden Surveys Ltd
Topographical Building & Site Surveys - CAD Services
T/F: 01226 755365 E: holdensurveys@msn.com

Title. Site Plan

Site. Church Street
Jump
Barnsley

COMPUTER GENERATED DRAWING - DO NOT ALTER

Dwg No. JS_01_SP

Sheet No. 1

SCALE	1/200 @ A1	REV.	