
© Craig Foster Architects 2014

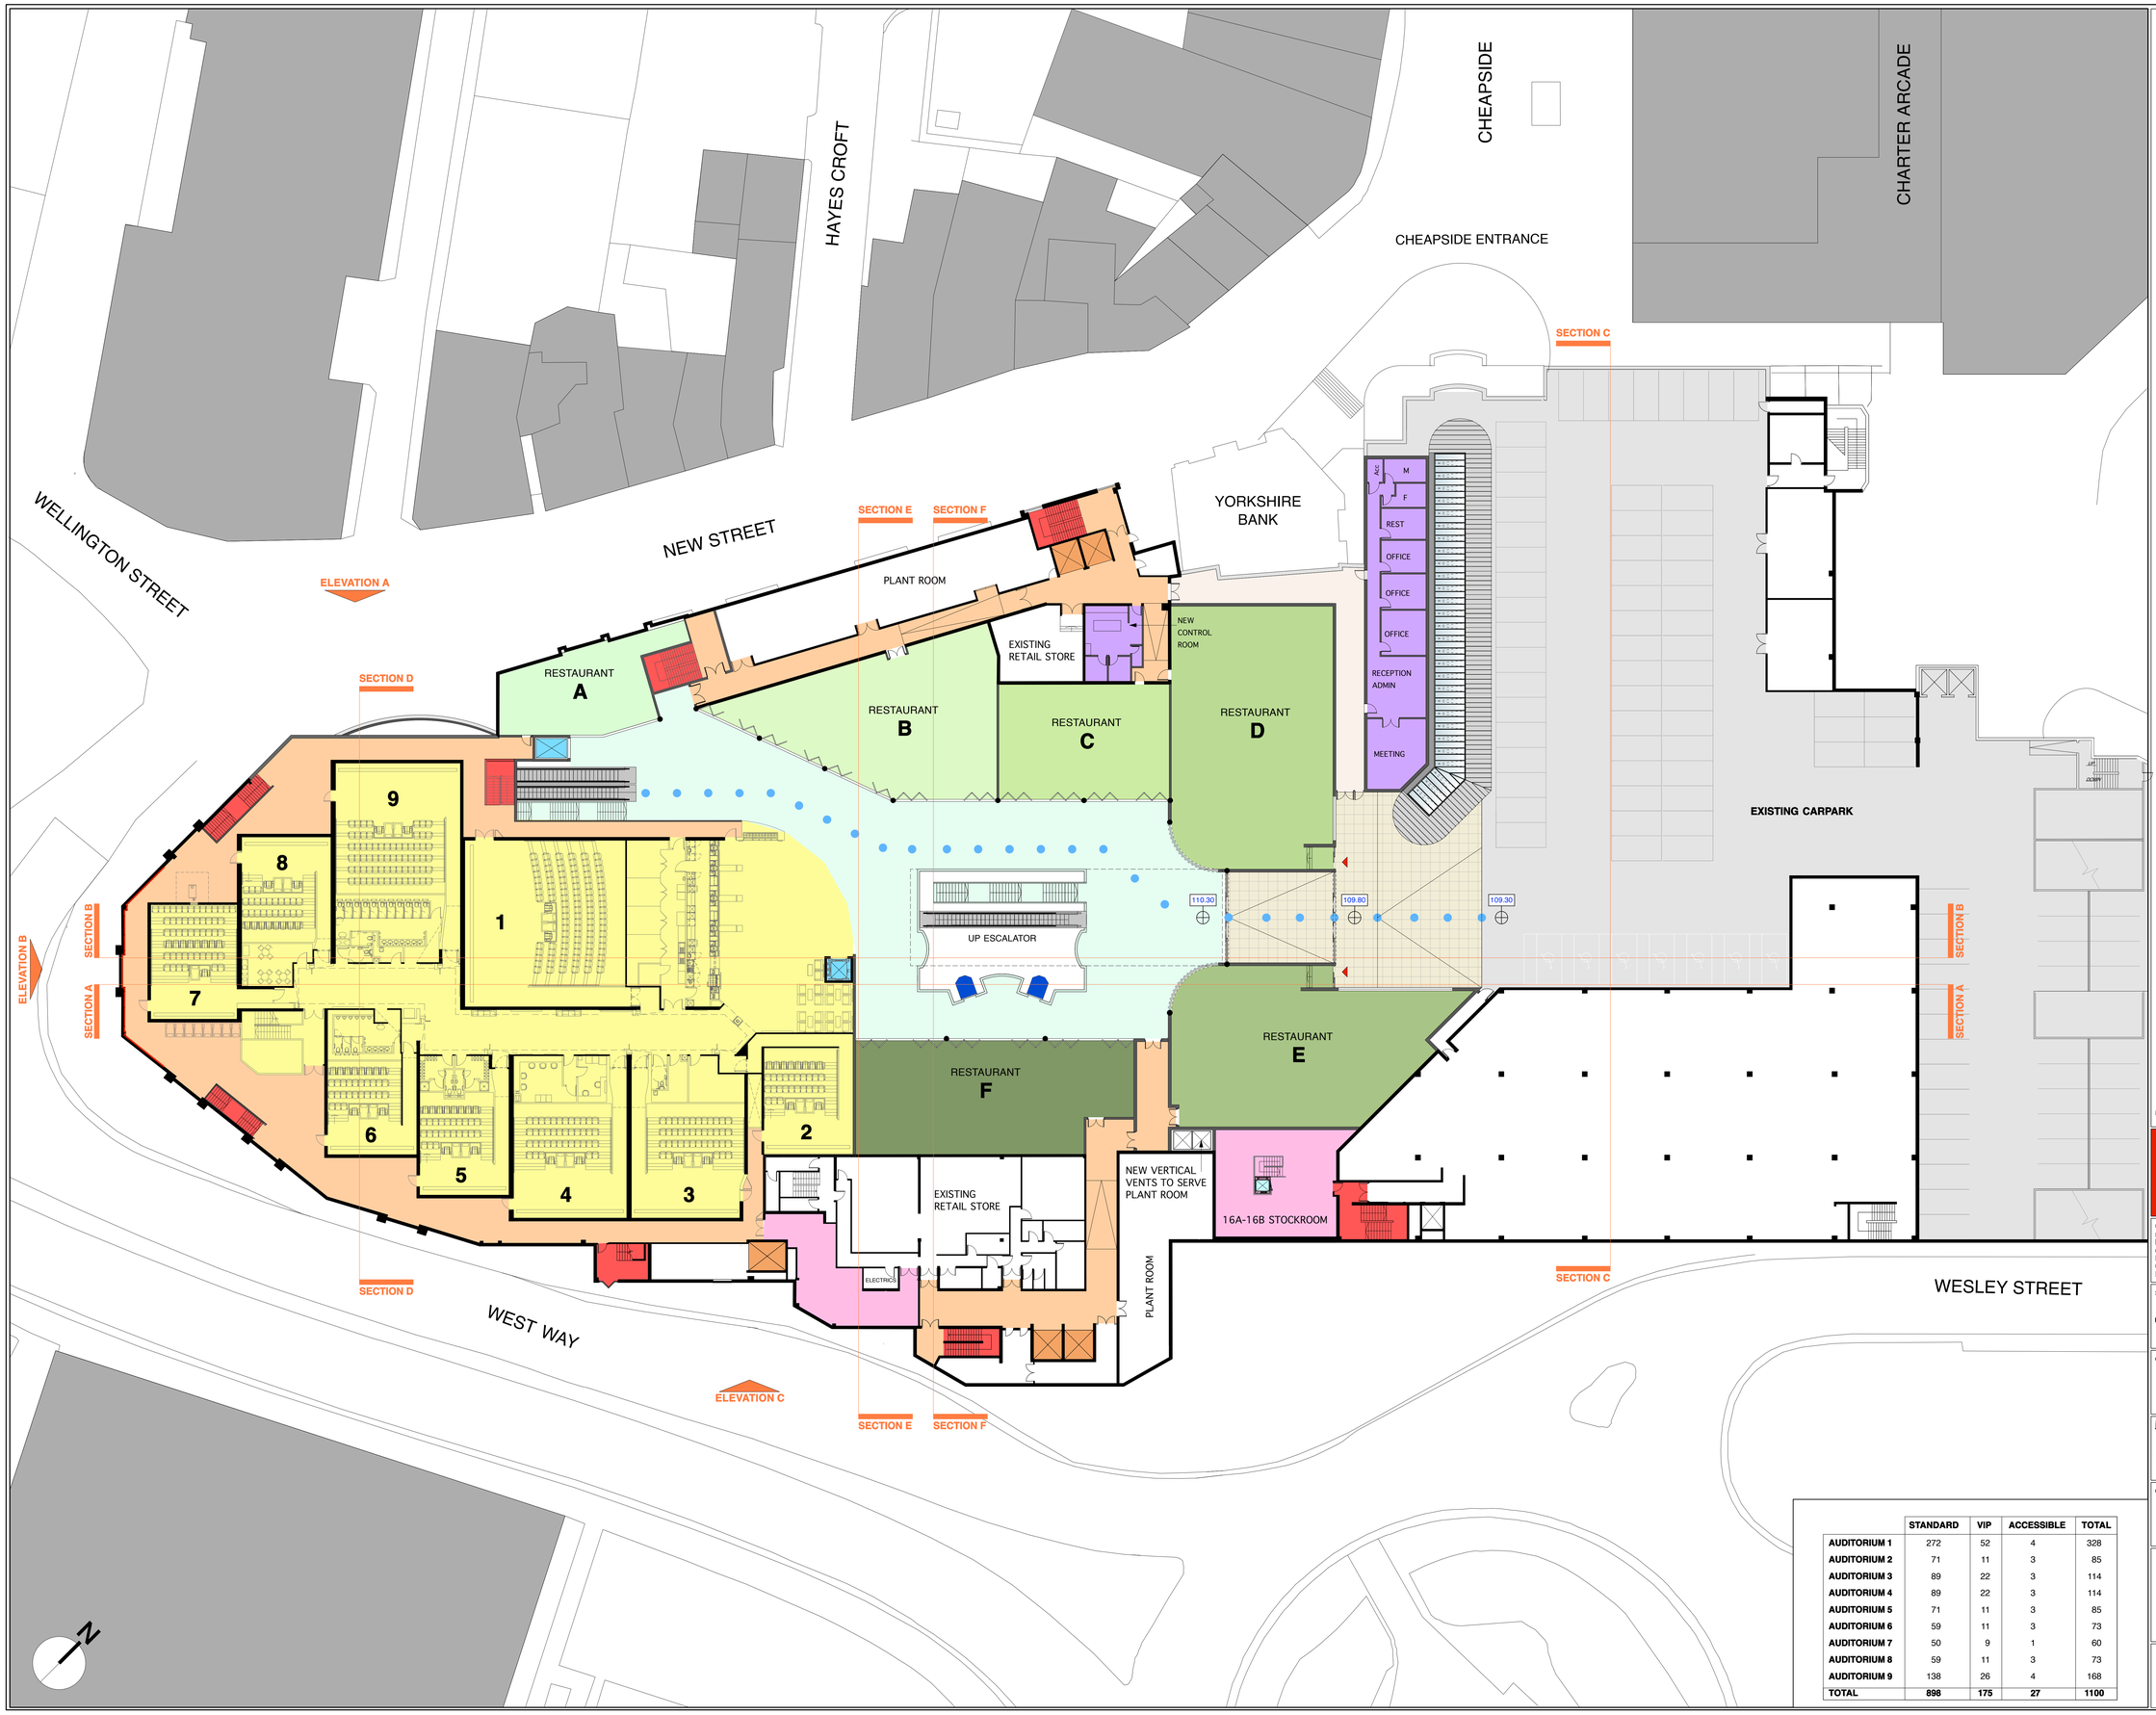

KEY:

CINEMA
- AREA: 2,591m2

RESTAURANT UNITS
- UNIT A -116m2
- UNIT B - 278m2
- UNIT C - 177m2
- UNIT D - 372m2
- UNIT E - 334m2
- UNIT F - 269m2

NEW / AMENDED RETAIL STORAGE
- ASSOCIATED WITH NEXT: 81m2
- ASSOCIATED WITH UNIT 16A-16B: 120m2

MANAGEMENT SUITE / CONTROL ROOM
- AREA: 212m2

CIRCULATION
- EVENING ROUTE AVOIDING RETAIL MALL AVAILABLE ALSO DURING DAYTIME
- ESCALATOR TO STRENGTHEN DAYTIME ACCESS
- MALL
- NEW ESCALATOR
- EXISTING PUBLIC LIFTS
- NEW PUBLIC LIFT
- EXISTING SERVICE LIFT
- NEW SERVICE LIFT
- FIRE ESCAPE ROUTE
- FIRE ESCAPE STAIR

ANCILLARY
- NEW SUBSTATION
- RESTAURANT CO2 DELIVERY ENTRY POINT

LANDSCAPE
- NEW PAVED AREAS : MARSHALLS CHARCON PAVING

100.00 LEVEL

	STANDARD	VIP	ACCESSIBLE	TOTAL
AUDITORIUM 1	272	52	4	328
AUDITORIUM 2	71	11	3	85
AUDITORIUM 3	89	22	3	114
AUDITORIUM 4	89	22	3	114
AUDITORIUM 5	71	11	3	85
AUDITORIUM 6	59	11	3	73
AUDITORIUM 7	50	9	1	60
AUDITORIUM 8	59	11	3	73
AUDITORIUM 9	138	26	4	168
TOTAL	898	175	27	1100

revisions:

PLANNING APPLICATION

REQUEST IMMEDIATELY CONSTRUCTION ISSUE FROM ARCHITECT IF THIS DRAWING IS ON SITE

Copyright of this drawing and all designs and detail on it remains the property of Craig Foster Architects and has not been released to any other party unless specifically documented in writing.
Do not scale this drawing.
Check all dimensions and detail on site before proceeding.
Report any discrepancies before proceeding.

scale bar @ A0

0 10 20 M

client : Alhambra shopping centre

job title :
GALLERY LEVEL CINEMA / RESTAURANT DEVELOPMENT

dwg. title :
GALLERY LEVEL AS PROPOSED

CRAIG FOSTER ARCHITECTS

date : 01.07.2014

scale 1:200@A0

dwg no. 13160(5)009

rev -

Craig Foster Architects : Exchange Court : 1 Dale Street : Liverpool : L2 2PP : T: 0151-236-0234 : E: mail@craigfosterarchitects.co.uk