


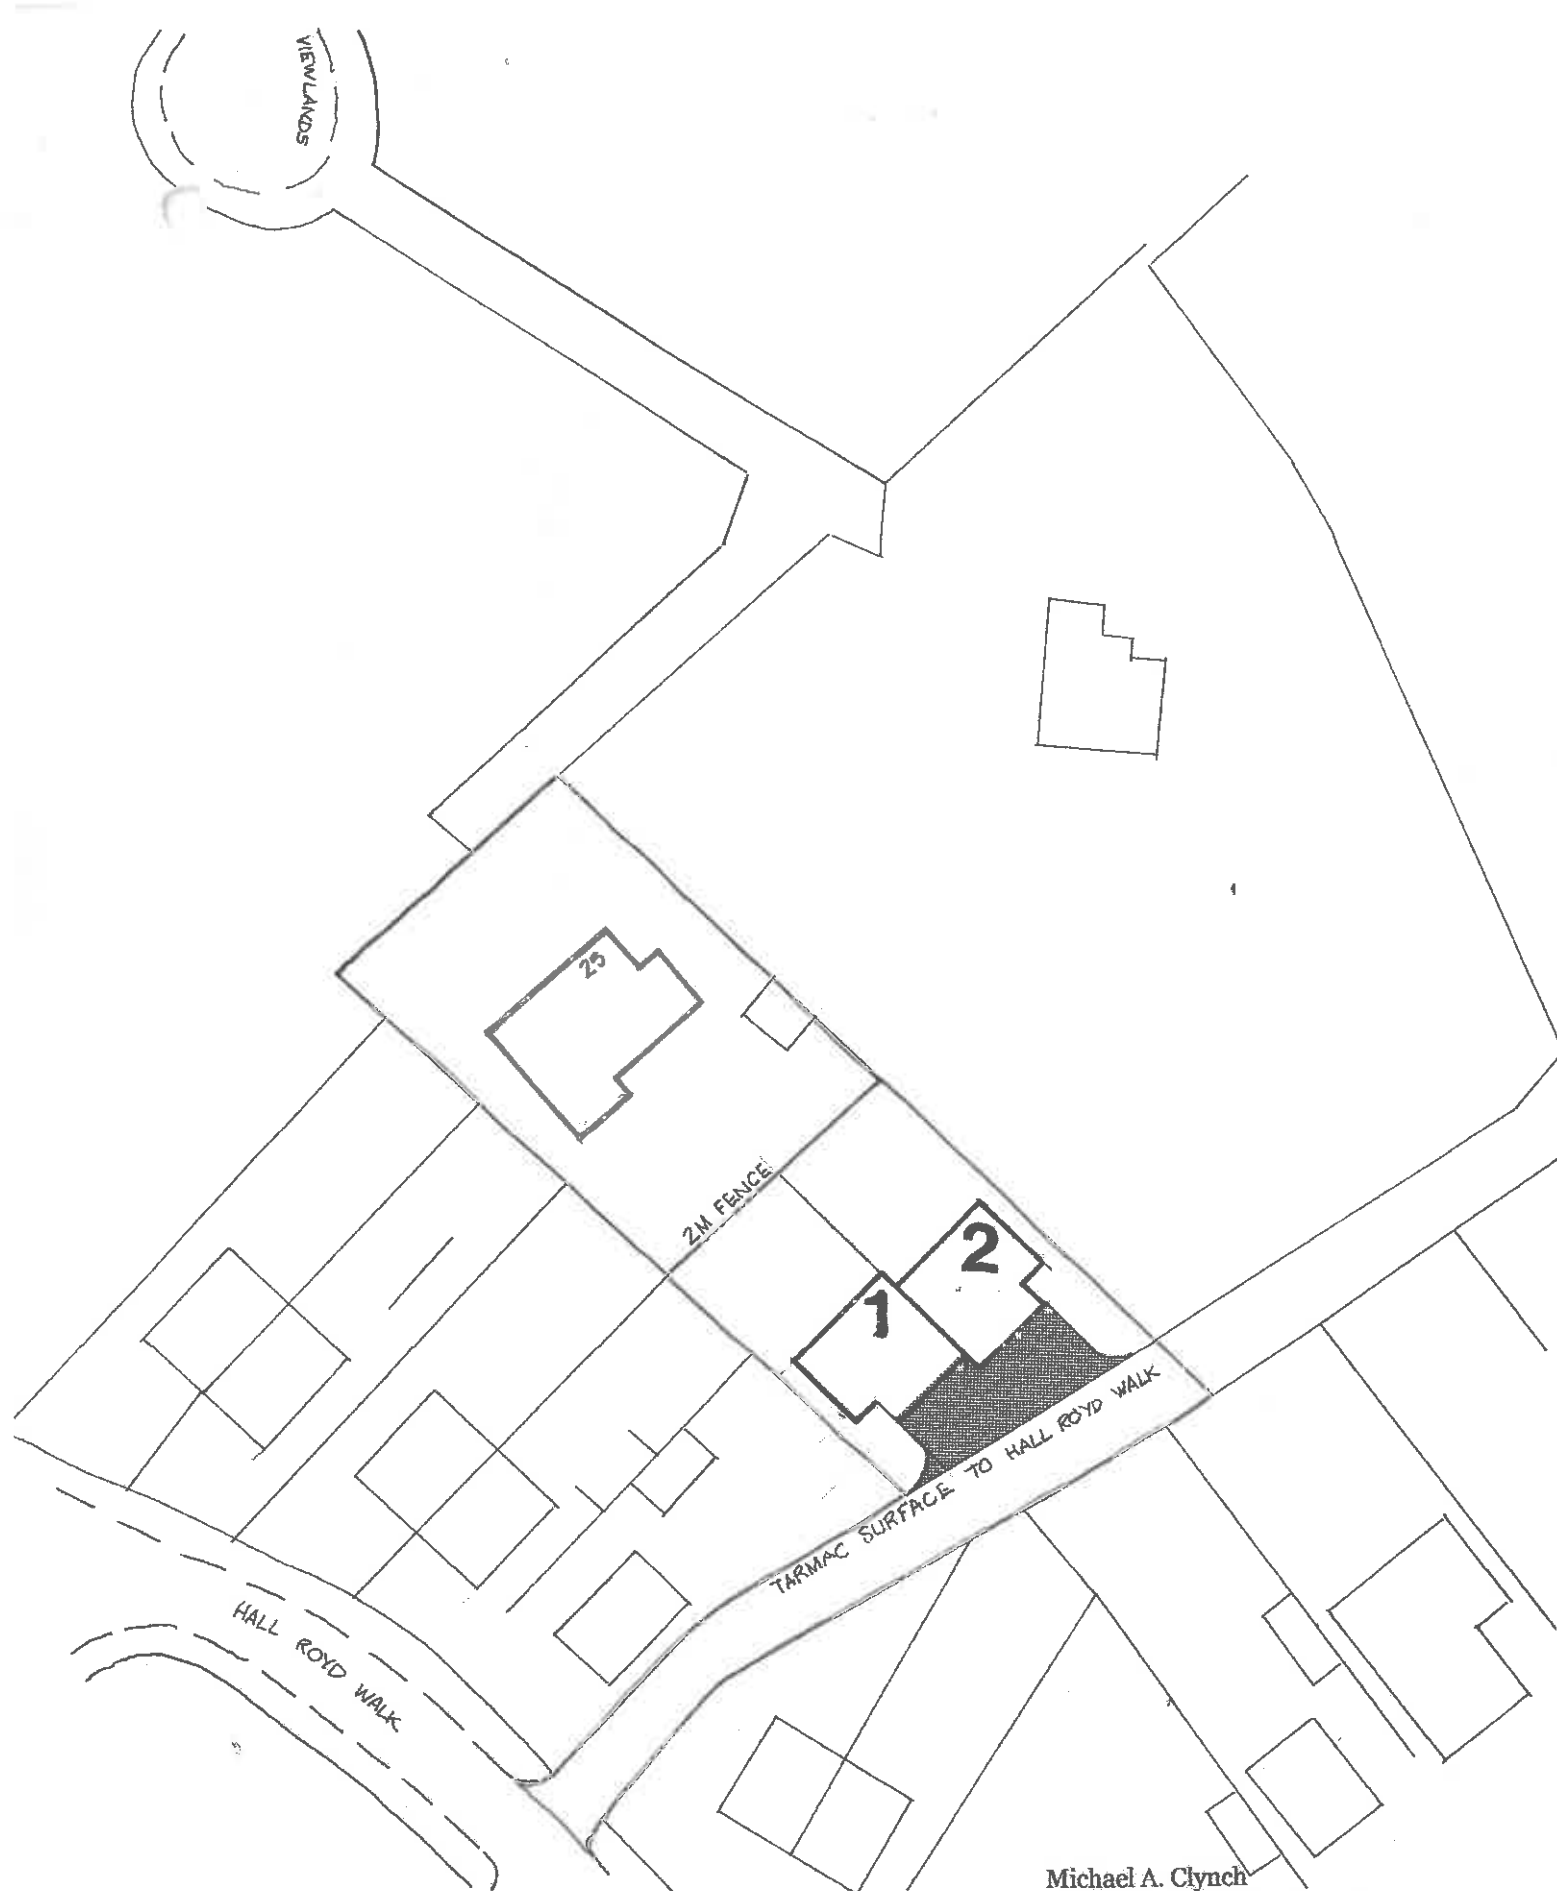

Michael A. Clynych
 Architect, Town Planner, Property Consultant
 DIP.ARCH. DIP. T.P. A.R.I.B.A. F.R.S.A.

NOTIONAL HOUSING LAYOUT 1:500 DRG A1 2/2018

14 Huddersfield Road, Ingbirchworth, Penistone
 Sheffield S36 7GF

Tel: 01226 766308