


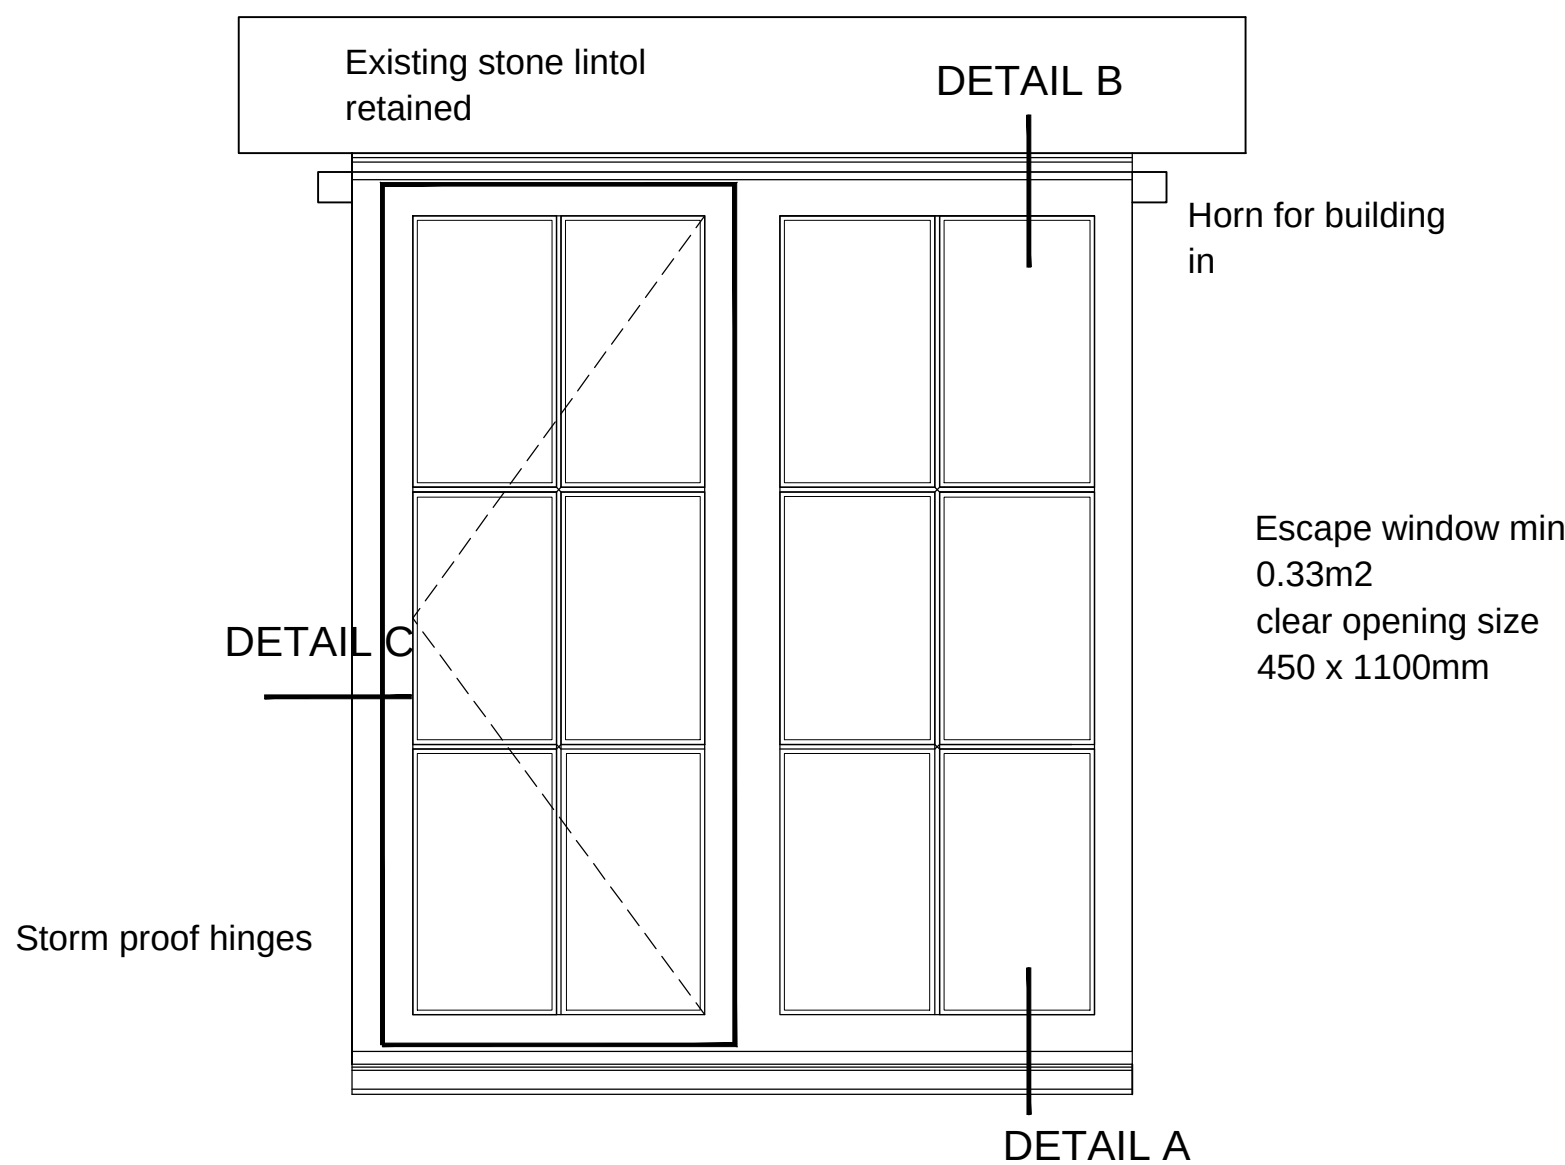


Specification:
All timbers to be vac-vac treated primed; painted/ undercoat and 2 coats
gloss Heritage exterior gloss paint.
4mm Low E/4mm cavity,gas/4mm clear u-value 1.96 BSEN673
Accept no alternative for Slimlite.
Provide stippolite glazing to bathroom windows.

Ironmongery
Side hung windows - storm proof hinge
1 No brass London Window Stay 250mm
1 No brass latch fastener - London window Latch Ref 751RPB
Jim Lawrence Ironmongery 01473 826685

18mm Lambs tongue glazing bar rebate for Slimlite double glazed units to be fitted to manufacturers guidelines.
4mm Low E/4mm cavity.gas/4mm clear u-value 1.96 BSEN673
Accept no alternative for Slimlite.
Slimlite Tel:0131 551 2931.

03 Casement window Type 4

1:10

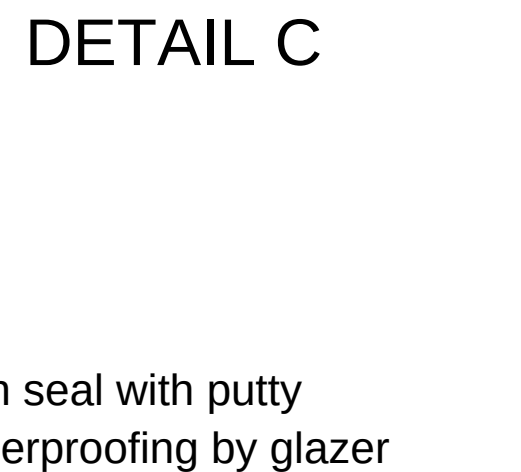


02 1:2

THIS DRAWING IS PRODUCED FOR USE IN THIS PROJECT ONLY AND MAY NOT BE USED FOR ANY OTHER PURPOSE. NPS PROPERTY CONSULTANTS LTD ACCEPT NO LIABILITY FOR THE USE OF THIS DRAWING OTHER THAN THE PURPOSE FOR WHICH IT WAS INTENDED IN CONNECTION WITH THIS PROJECT AS RECORDED IN THE 'PURPOSE FOR ISSUE' AND 'FILE STATUS CODE'.

THIS DRAWING MAY NOT BE REPRODUCED IN ANY FORM WITHOUT PRIOR WRITTEN AGREEMENT OF NPS PROPERTY CONSULTANTS LTD.

@ CROWN COPYRIGHT AND DATABASE RIGHTS 2017 ORDNANCE SURVEY LICENCE NUMBER 100022264

CLIENT
Berneslai Homes
TITLE
118 Wath Road; Elsecar; Barnsley. Window detail type 4

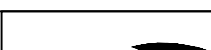	SCALES	DISCIPLINE	PROJECT NUMBER
	1:10 / 1:2	ARCHITECT	18-1-1013
	DRAWING NUMBER		REV CODE
	NPS-DR-A-(00)-143		P2
NPS Barnsley Ltd			
Gateway Plaza, Sackville St, Barnsley, South Yorkshire, S70 2RD. Tel: 01226 774605; Email: barnsley@nps.co.uk www.nps.co.uk			
STATUS CODE	PURPOSE OF ISSUE		DRAWN BY
S4	PLANNING APPROVAL		PHepp

