
REN 001

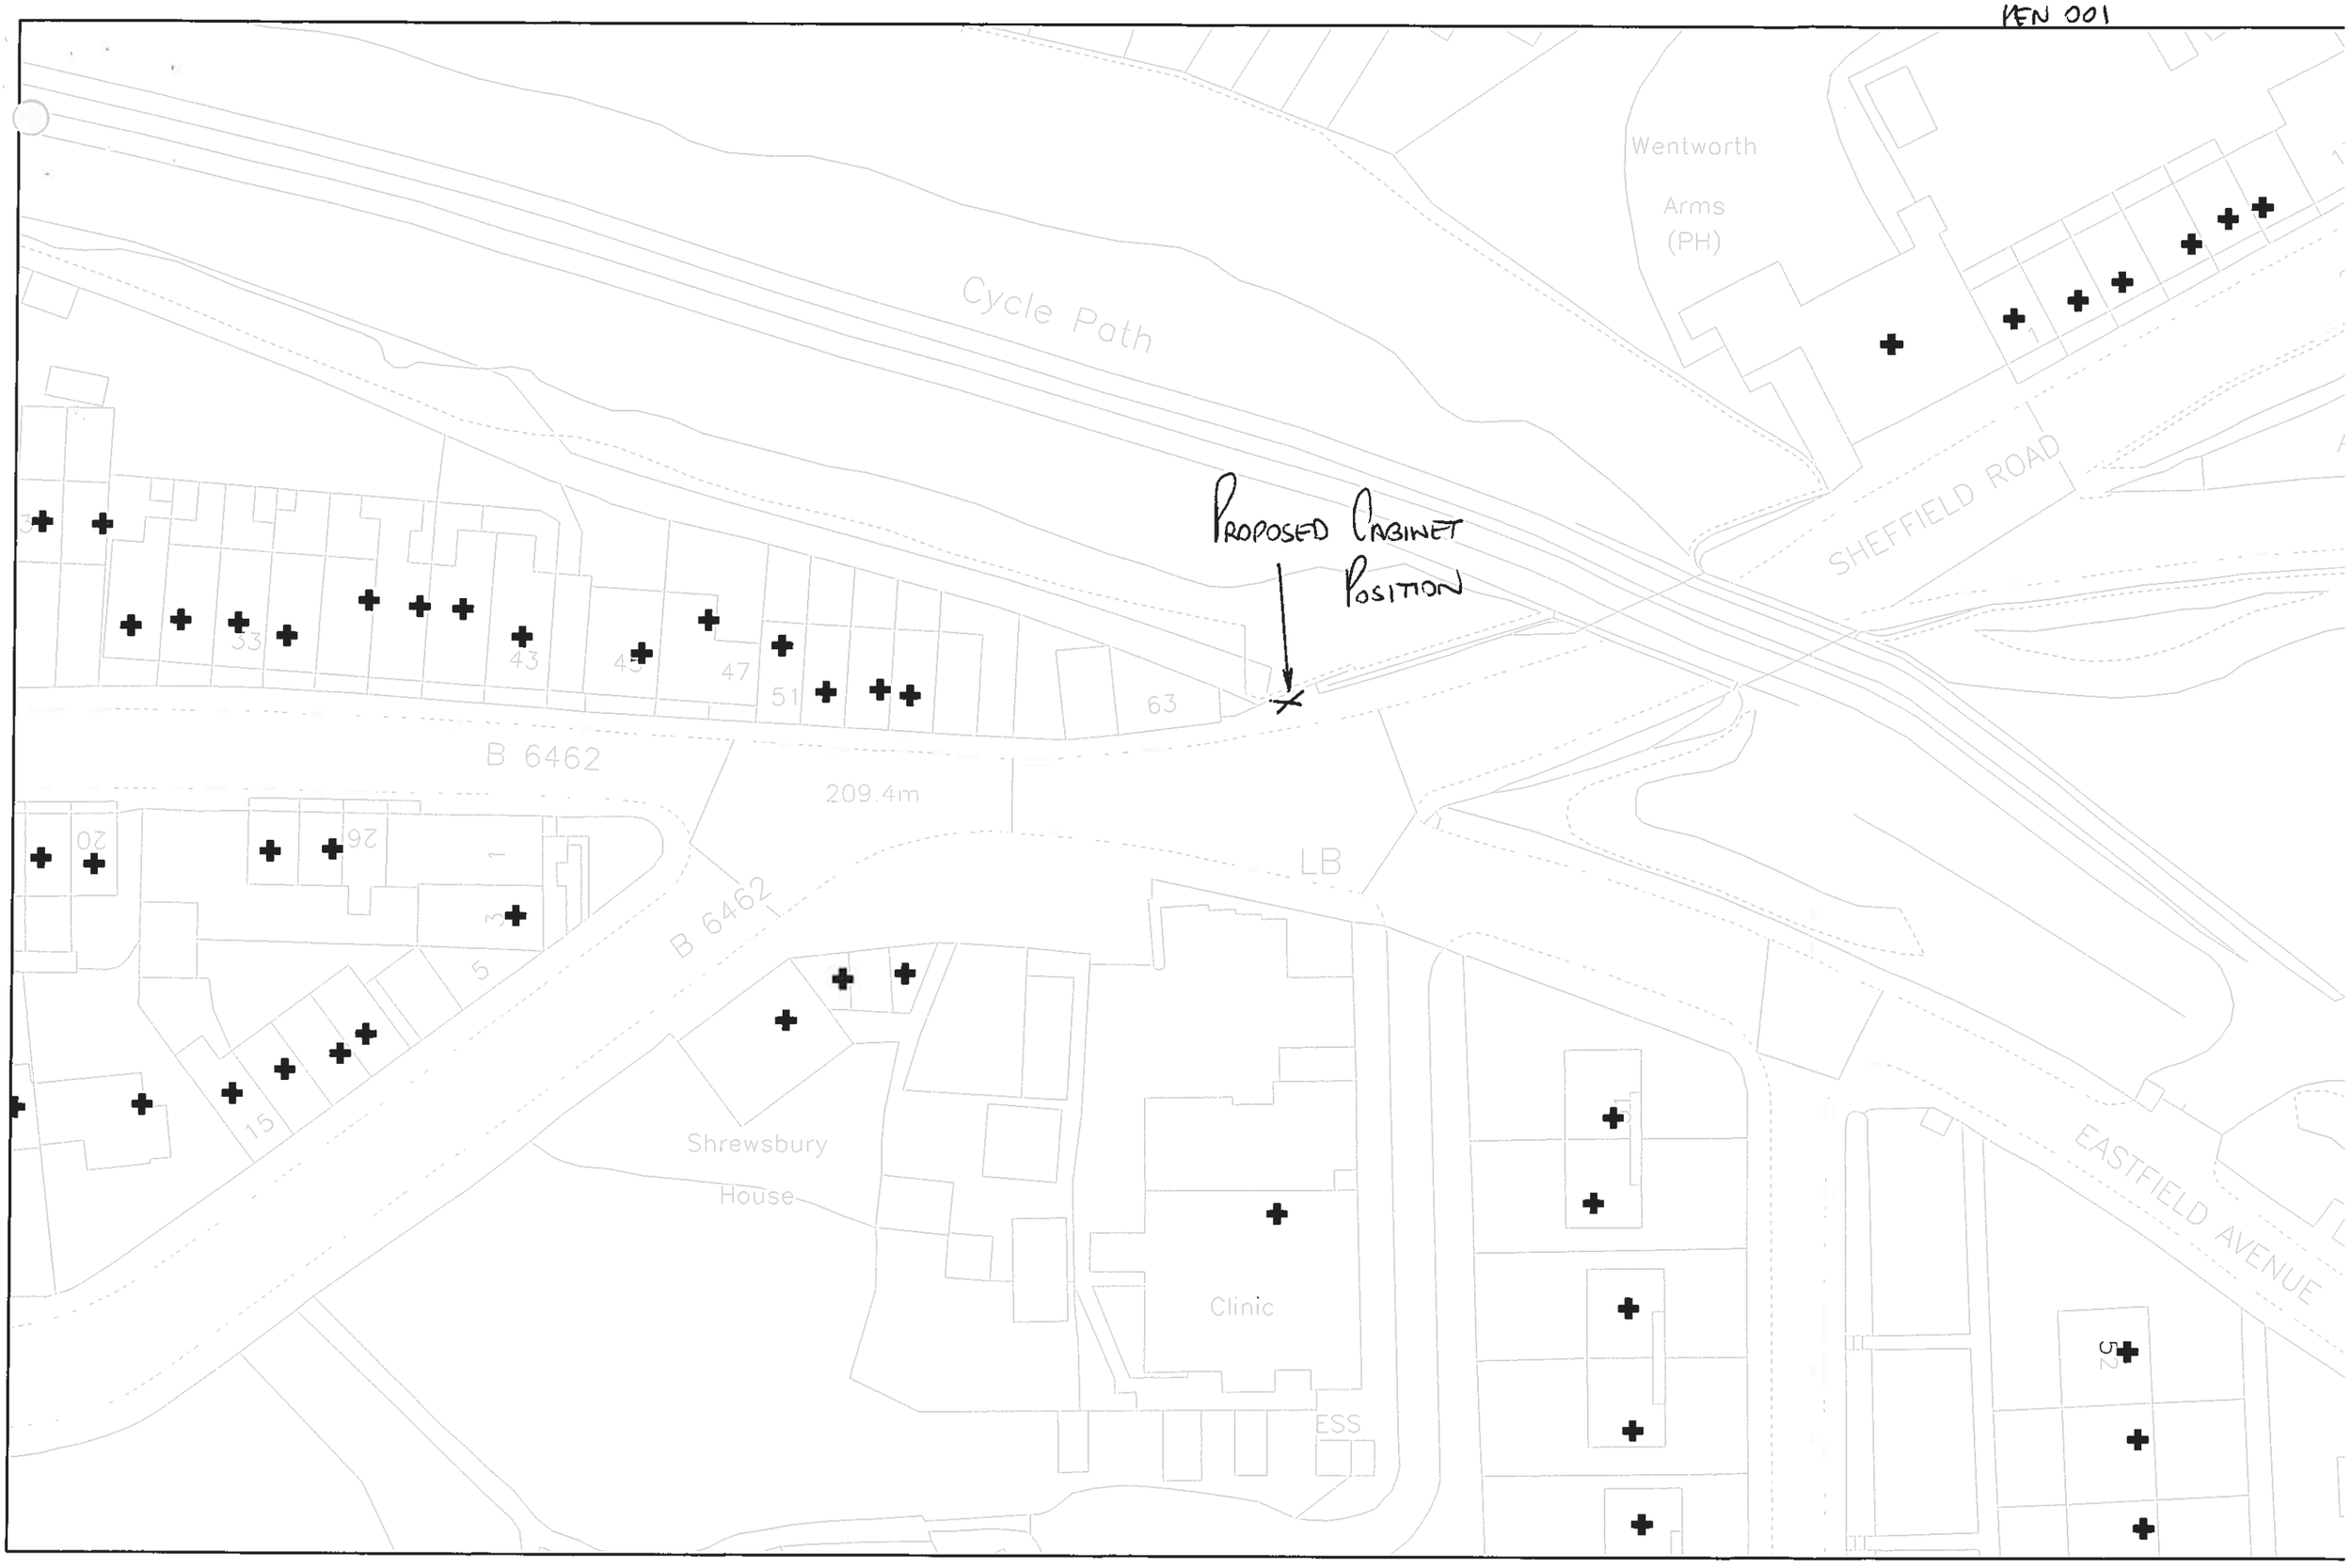

Kingston Communications

Network Engineering Centre,
Vulcan Street,
Clough Road,
Kingston upon Hull, HU6 7PS

05/07/2010

N

Scale 1:500

Based upon Ordnance Survey digital maps with the permission of The Controller of Her Majesty's Stationery Office, (c) Crown copyright licence ALD50363A