
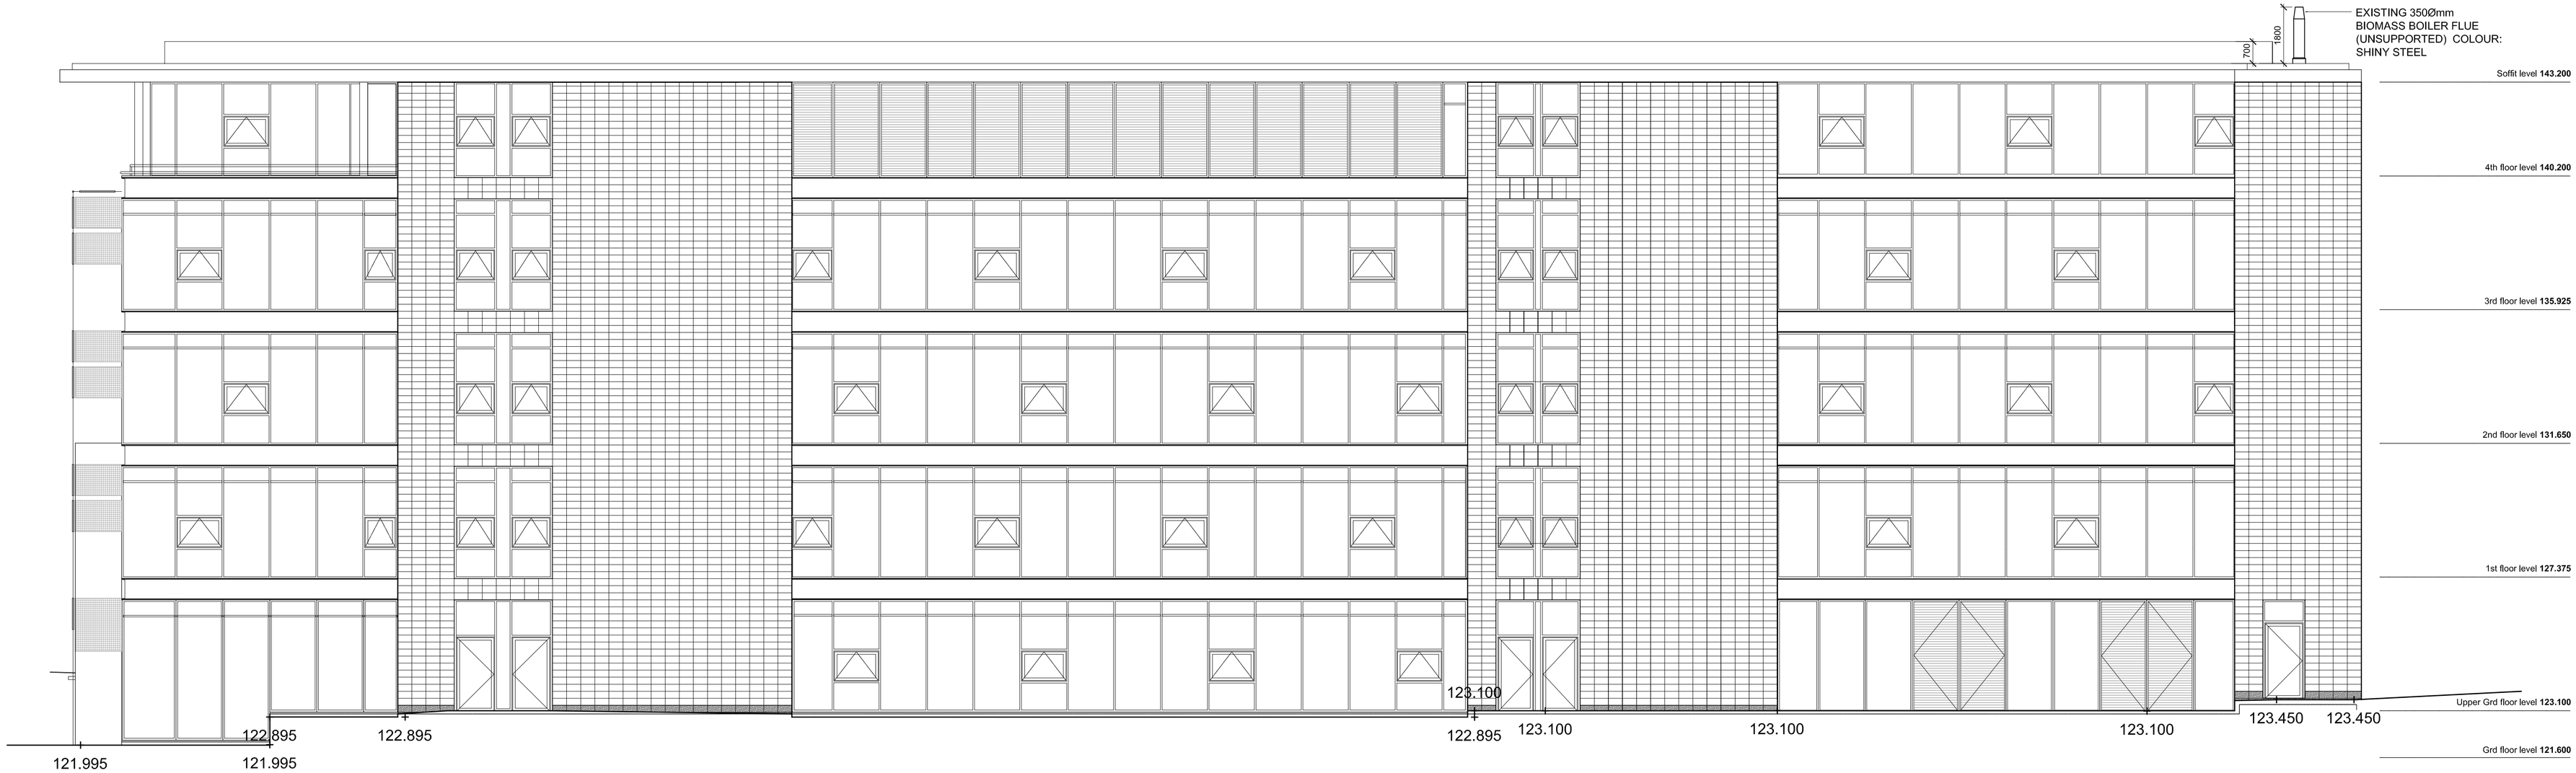


1 North Elevation - As Built

1:100

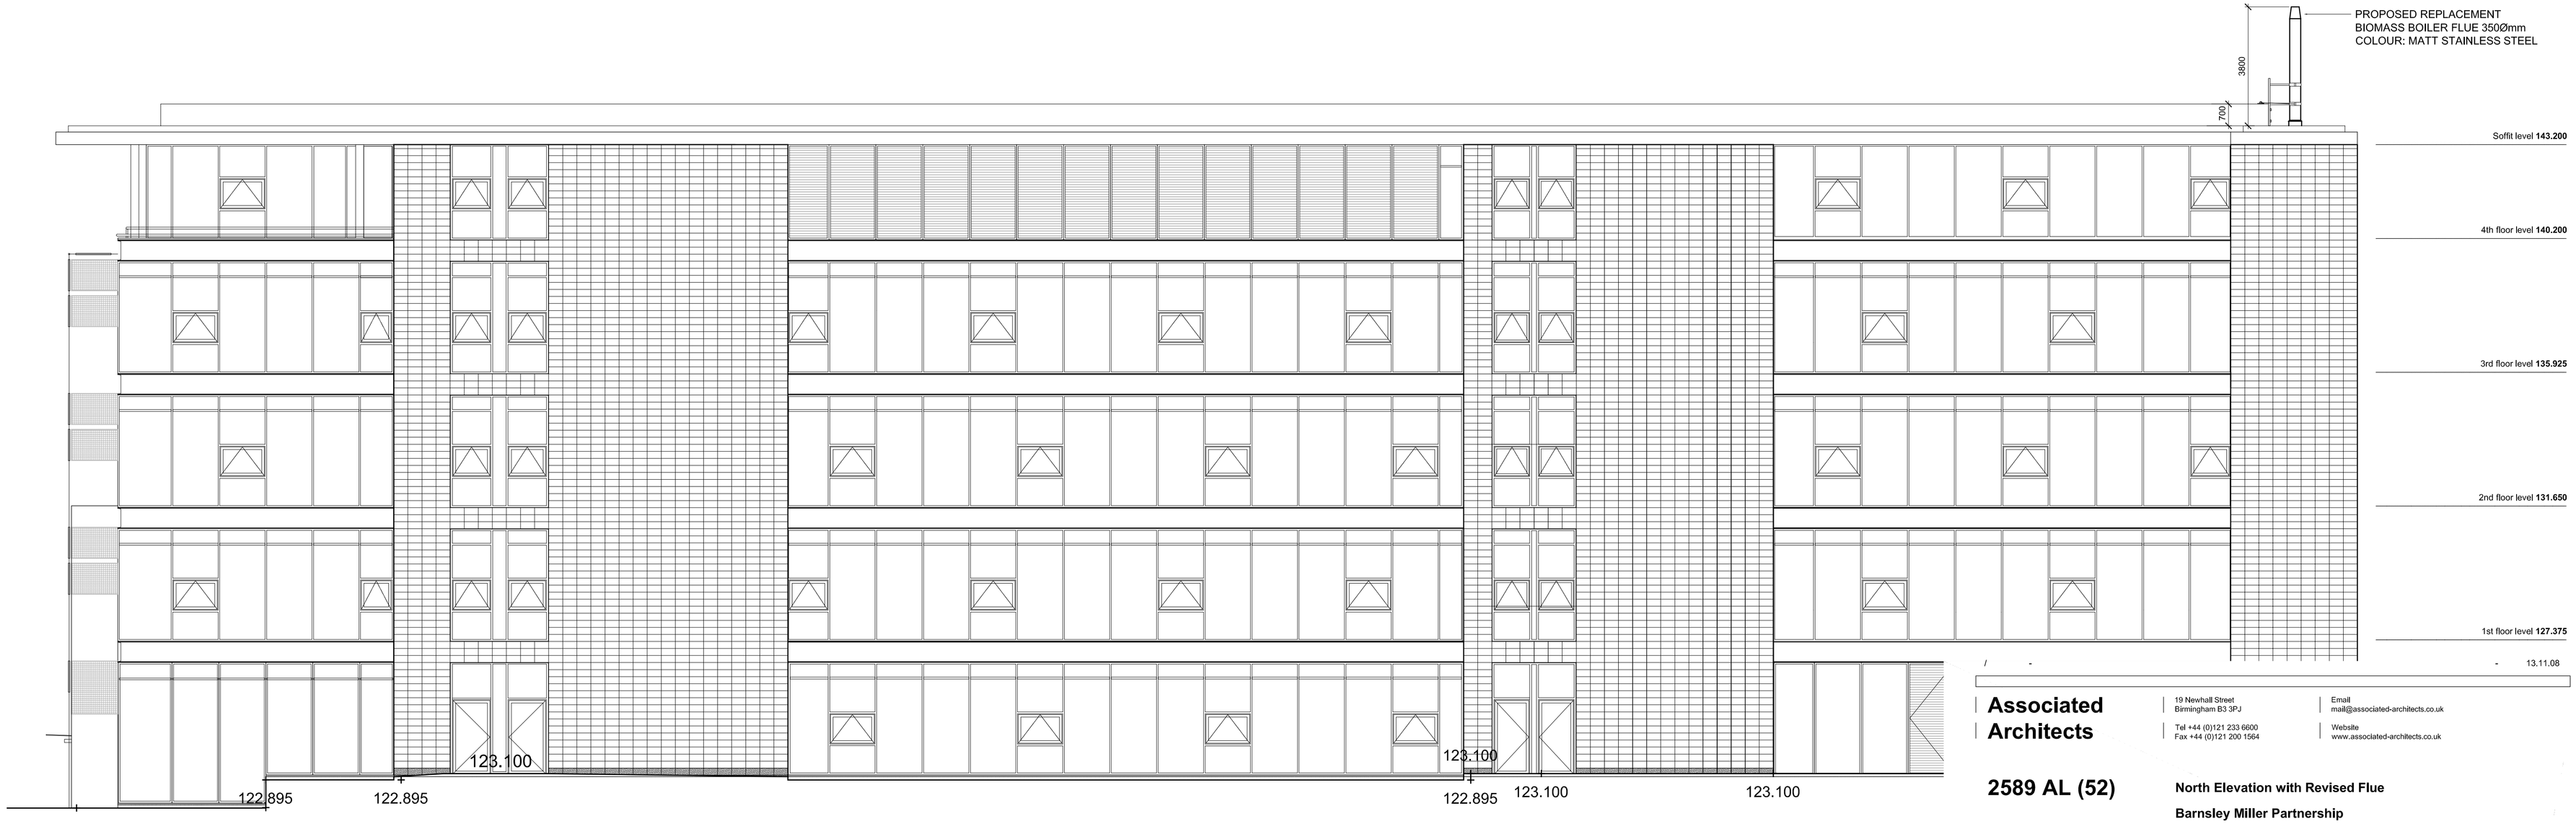

2 North Elevation - Proposed Revised Flue

1:100

/ - - 13.11.08

Associated Architects

19 Newhall Street
Birmingham B3 3PJ

Tel +44 (0)121 233 6600
Fax +44 (0)121 200 1564

Email
mail@associated-architects.co.uk

Website
www.associated-architects.co.uk

2589 AL (52)

North Elevation with Revised Flue

Barnsley Miller Partnership

Westgate, Barnsley

1:100 @ A1

Limited Liability Partnership OC304503