



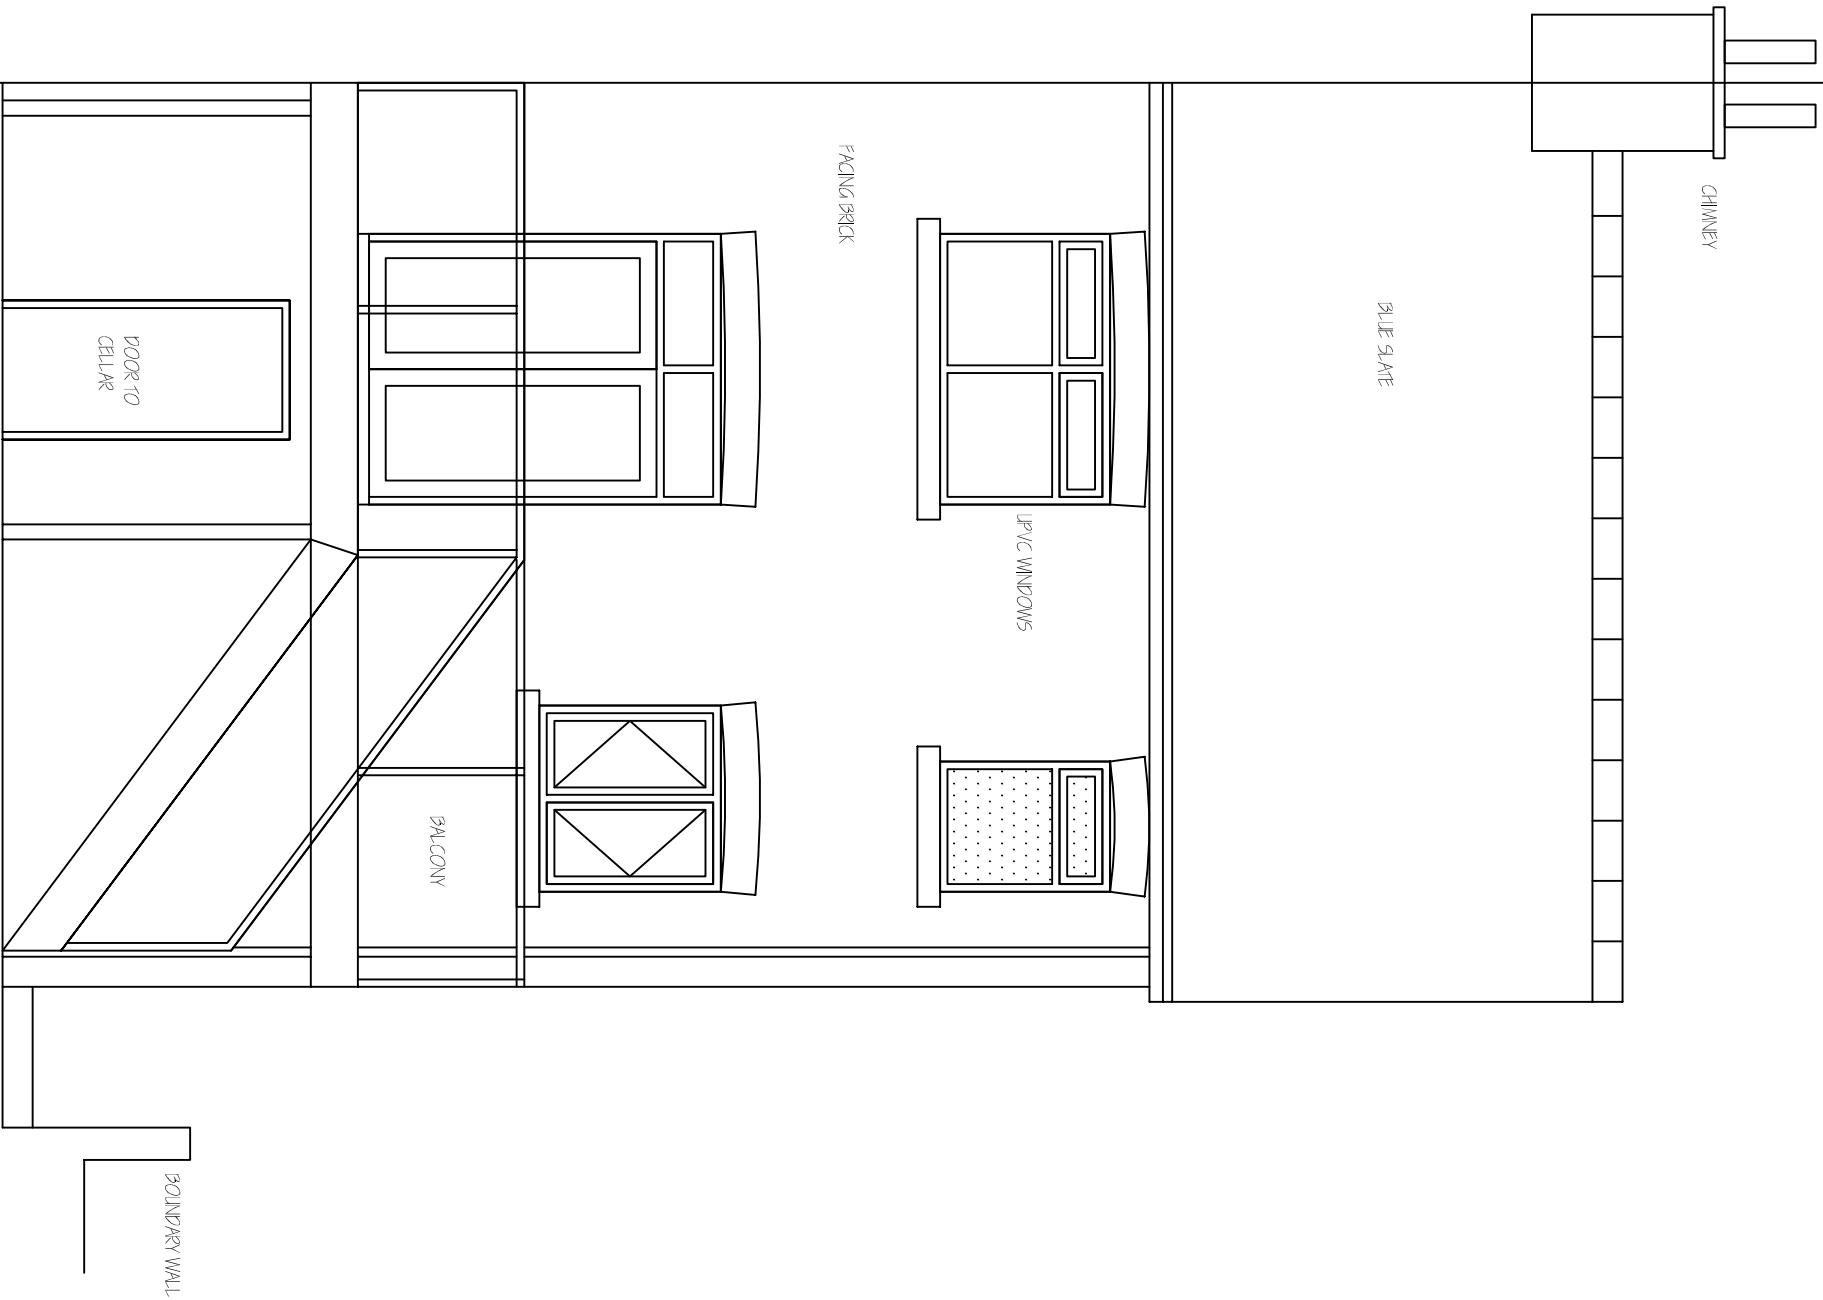

EXISTING REAR
ELEVATION 1:50

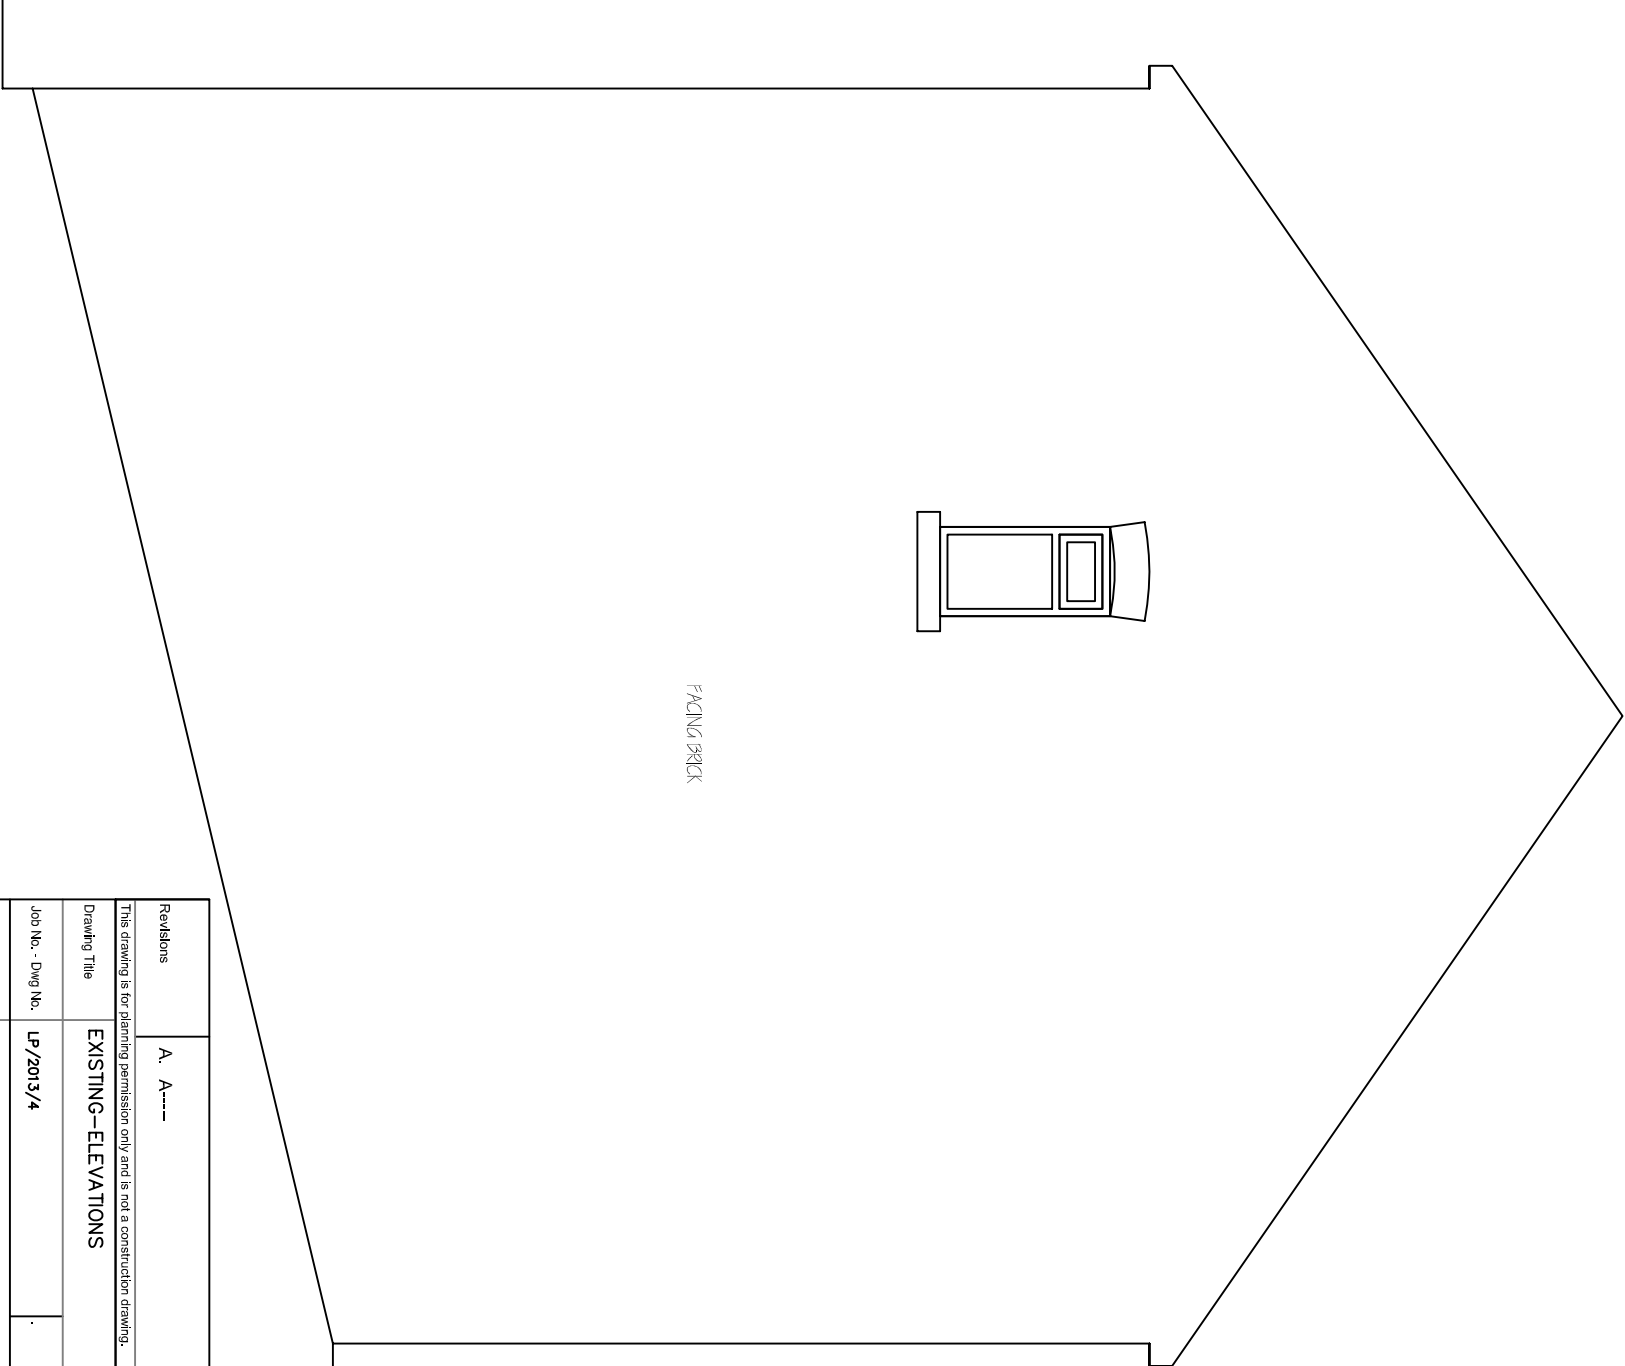

EXISTING SIDE
ELEVATION 1:50

Revisions	A. A----	00-00-
This drawing is for planning permission only and is not a construction drawing.		
Drawing Title	EXISTING-ELEVATIONS	
Job No. - Dwg No.	LP/2013/4	—

Client:
ROBERT AND DAWN WOOD
GENEWARR
MOUNT VERNON ROAD
BRANISLEY STO 40H

Scale,

1:50