

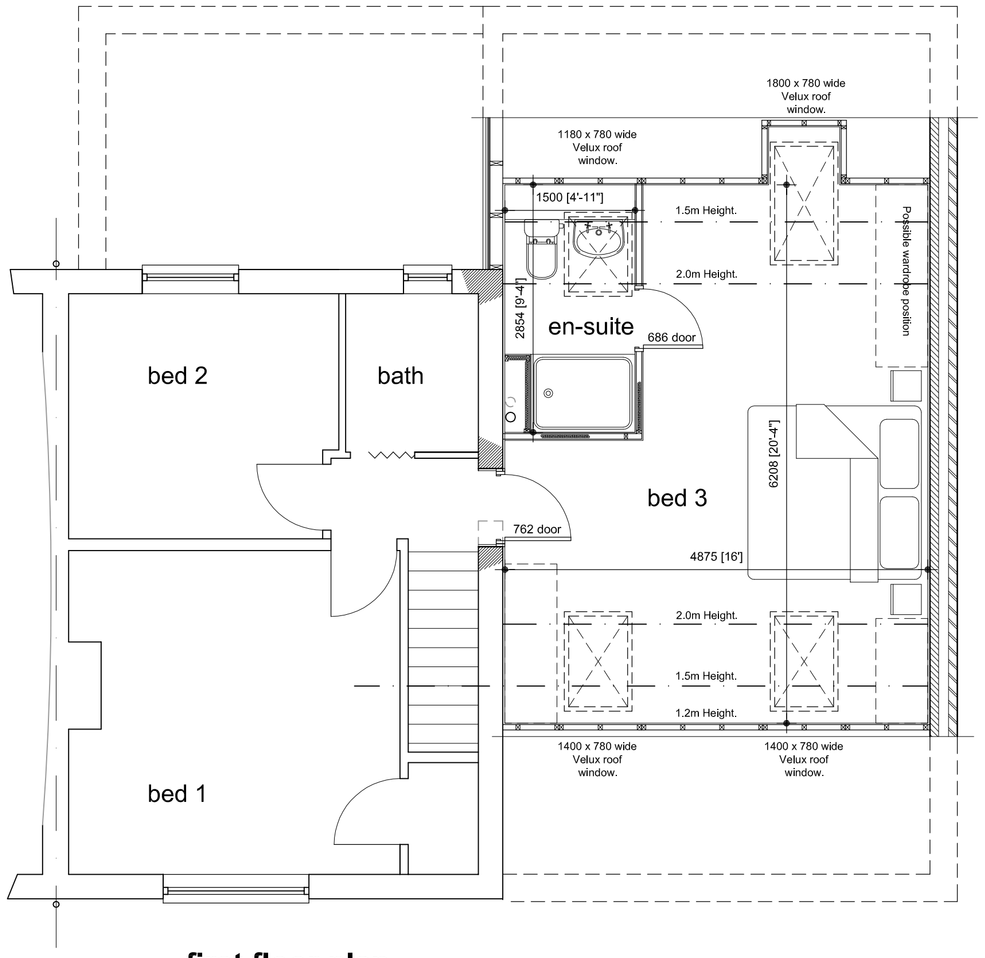



first floor plan Scale: 1/50

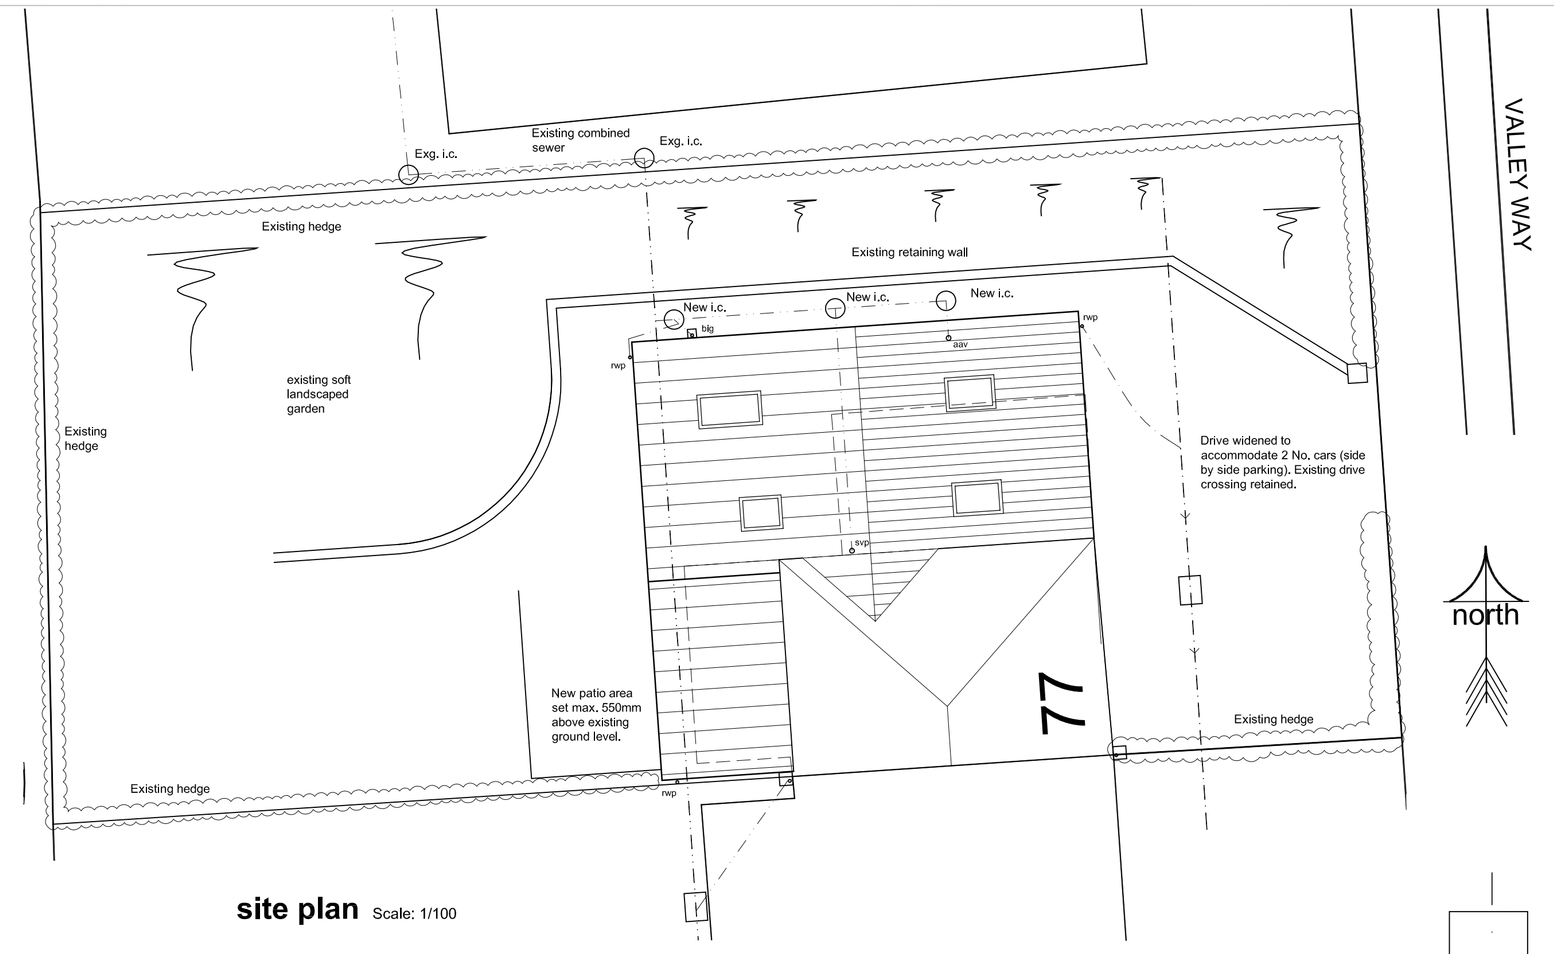

site plan Scale: 1/100

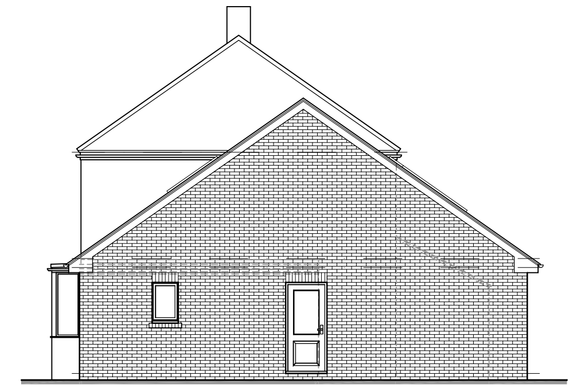


side elevation Scale: 1/100

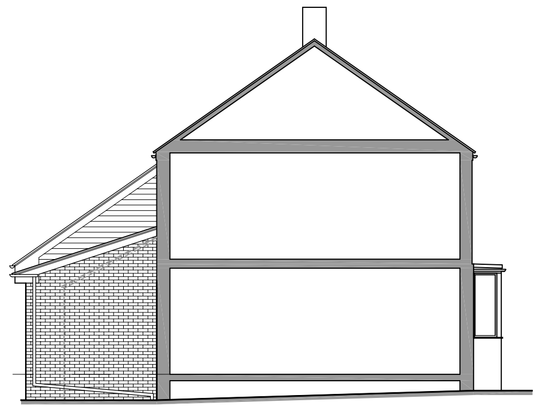


side elevation Scale: 1/100



rear elevation Scale: 1/50

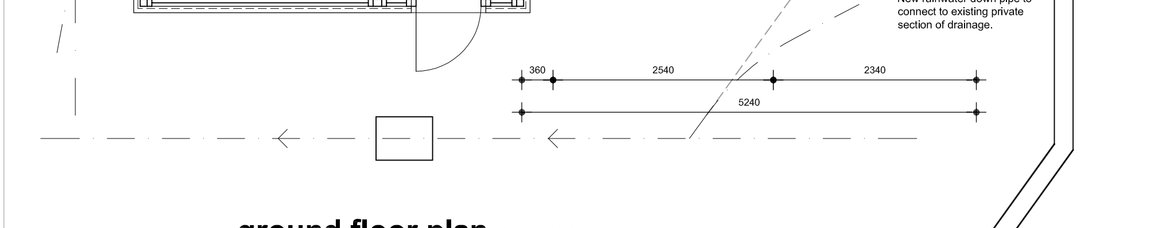

ground floor plan Scale: 1/50

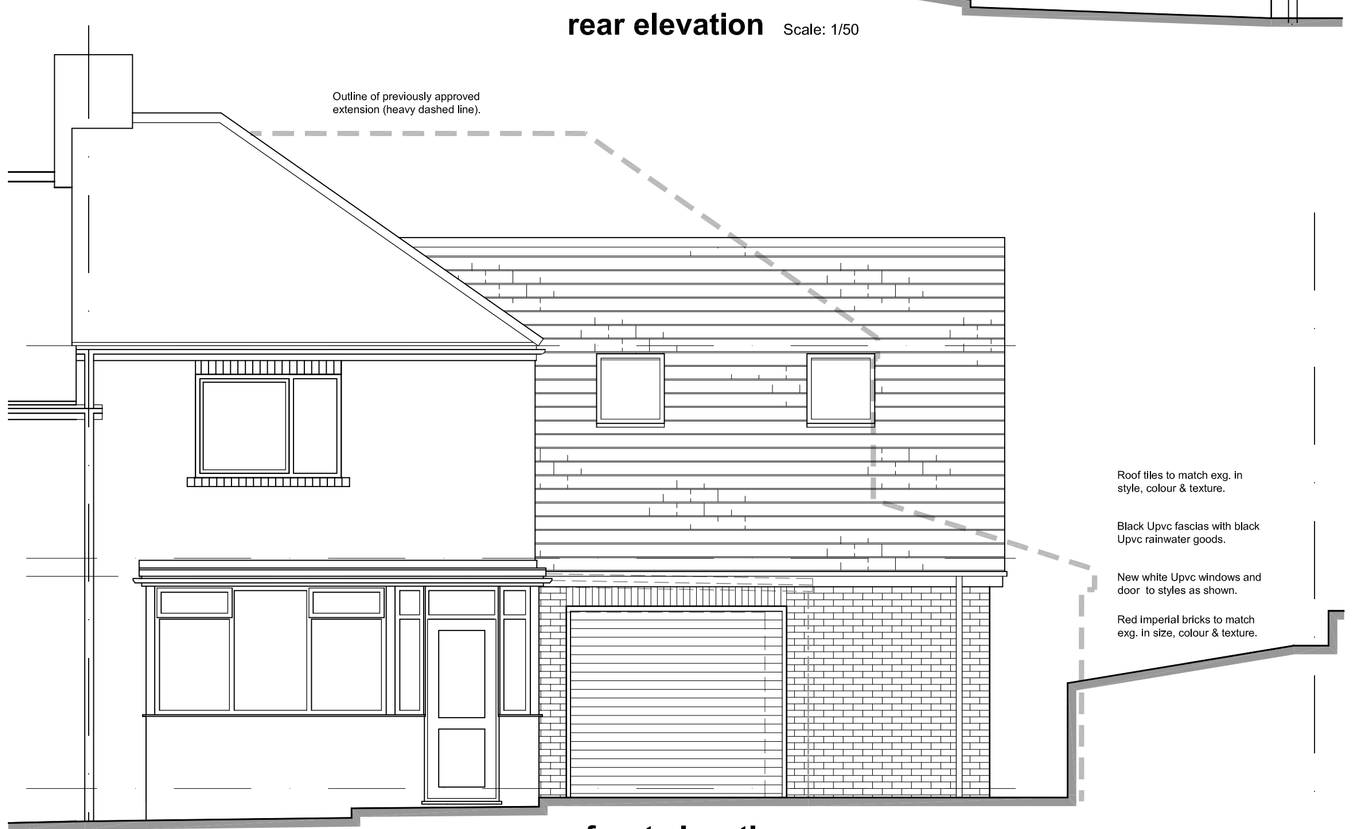

front elevation Scale: 1/50

REVISION:

TITLE

PLANS AS PROPOSED

PROJECT

PROPOSED EXTENSION

AT

77 VALLEY WAY
HOYLAND
BARNSLEY
S74 9AS

FOR

MRS S ALLEN

SCALE (A1)	*DATE*	*DRAWN*
1/50 + 1/100 + 1/200	JAN 2017	TTB

PROJECT NO	*DRAWING NO*	*REVISION*
353	**02**	**-**

Barber Design Limited

21 Mountbatten Drive
Burncross
Sheffield
S35 1WF

Tel: (0114) 2460608
Mob: 0776 7072109
Email: todd@barberdesignltd.co.uk

© COPYRIGHT EXISTS ON THE DESIGNS AND INFORMATION SHOWN ON THIS DRAWING
All dimensions to be verified on site prior to commencing any work DO NOT SCALE FROM DRAWING