




NOTES
FOR PLANNING APPLICATION PURPOSES ONLY
DO NOT SCALE

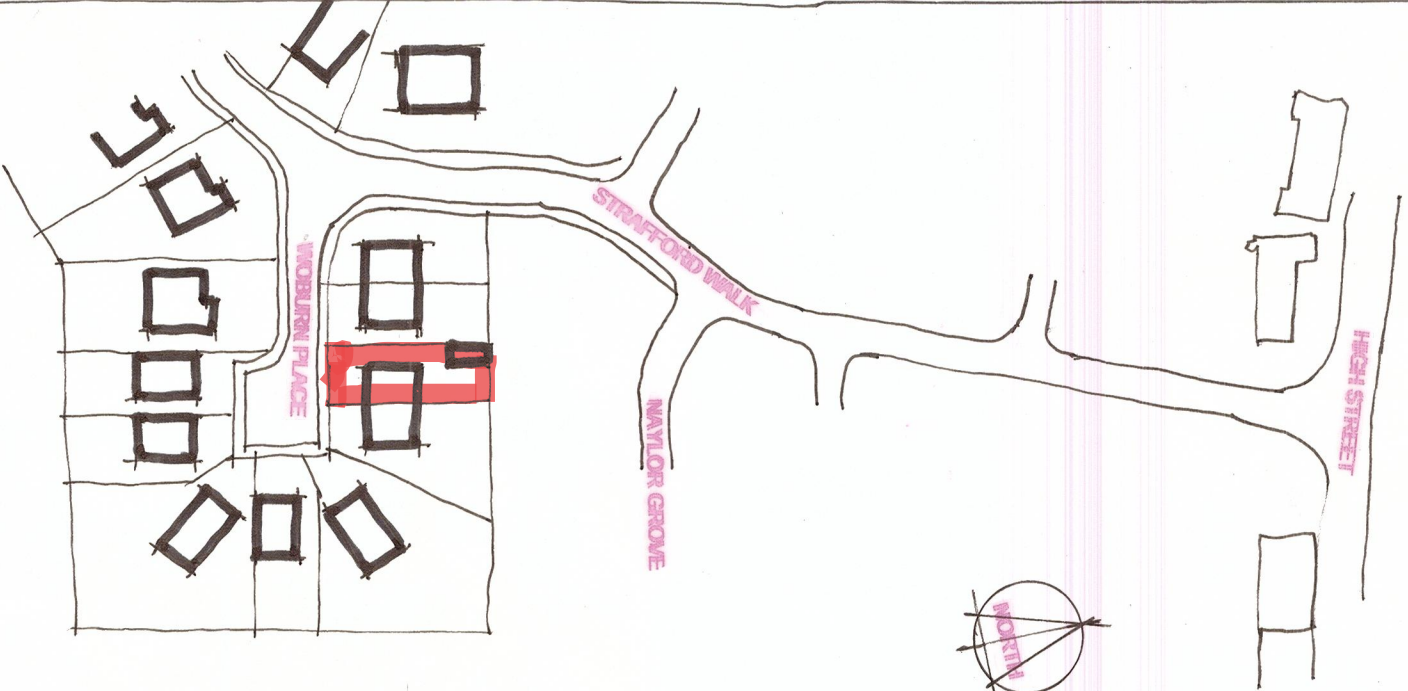

SITE LOCATION PLAN 1:1250

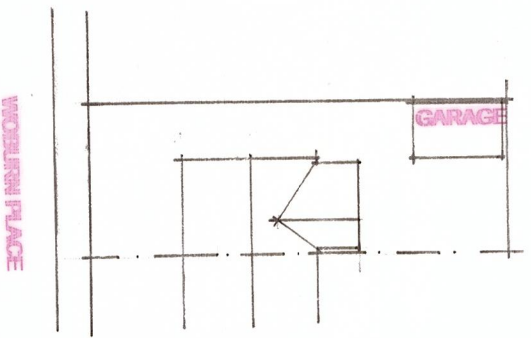

SITE PLAN 1:500

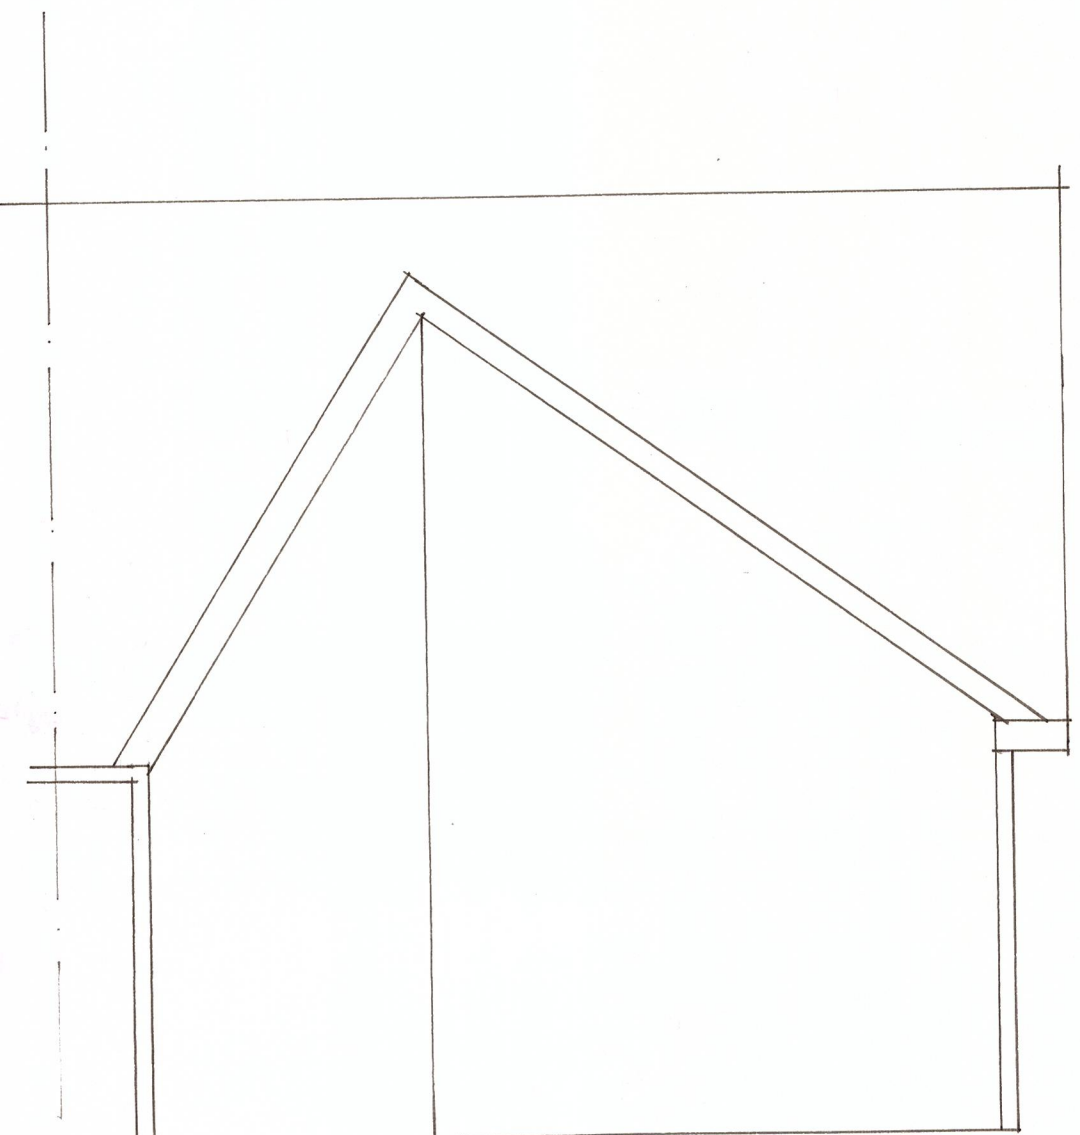

ROOF PLAN 1:50

EXTENSION AT 3 WOBUEN PLACE
DODWORTH BARNSLEY S75 3ST
FOR MR & MRS J LEIGH NOV 2021

1