existing elevation facing Woodhead Road

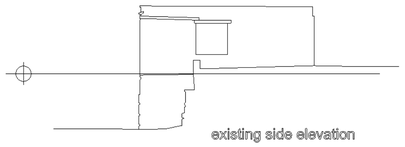

existing side elevation

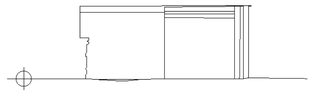

outbuilding cross section

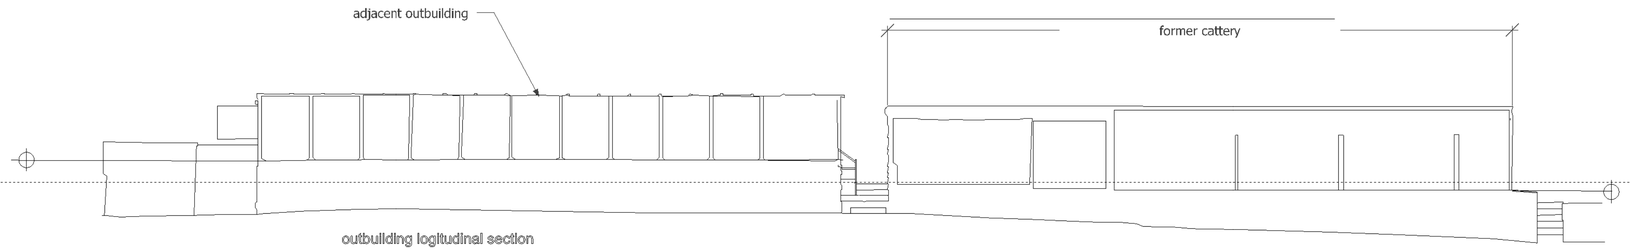

outbuilding logitudinal section

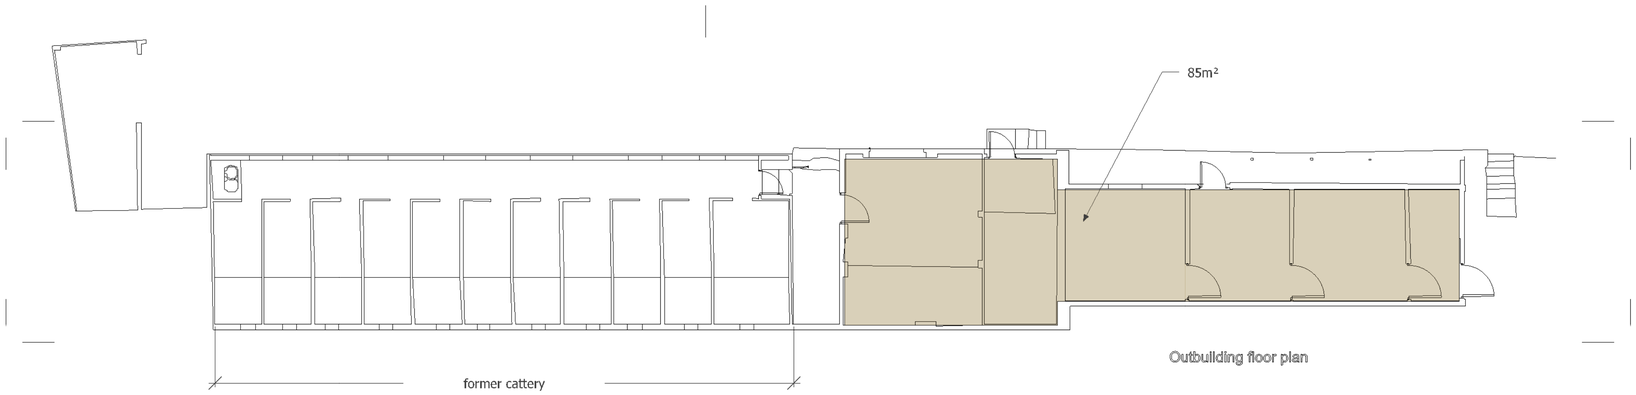

Outbuilding floor plan

Jade3 Architecture Ltd

Jade3 Architecture Ltd, Studio 12, Silver Street, Wakefield WF1 1UY
Cellphone : 07939 740097 www.jade3architecture.co.uk

stancliffe farm house (former house site)
Woodhead Road
Wortley
Sheffield
S35 7DA

Project No.	Project Title		
2024 Enquiry 01	**existing outbuilding (adjacent to former cattery) offer as offset to floor areas**		
Drawn By	Reviewed By	Scale	Date
	MC	**1:100 @A1 size**	**29/07/2024**

Drawn No.	Reviewed Title	Revision
121		

Important Notice
Do not scale off this drawing. Critical dimensions should be checked on site prior to works commencing. Dimensional conflicts should be brought to the company's attention as soon as they become apparent. Failure to do so could render the contractor liable for subsequent losses. Copyright in this drawing and any work executed from this drawing remains the property of Jade3 Architecture Ltd.

© Copyright Jade3 Architecture Ltd.