


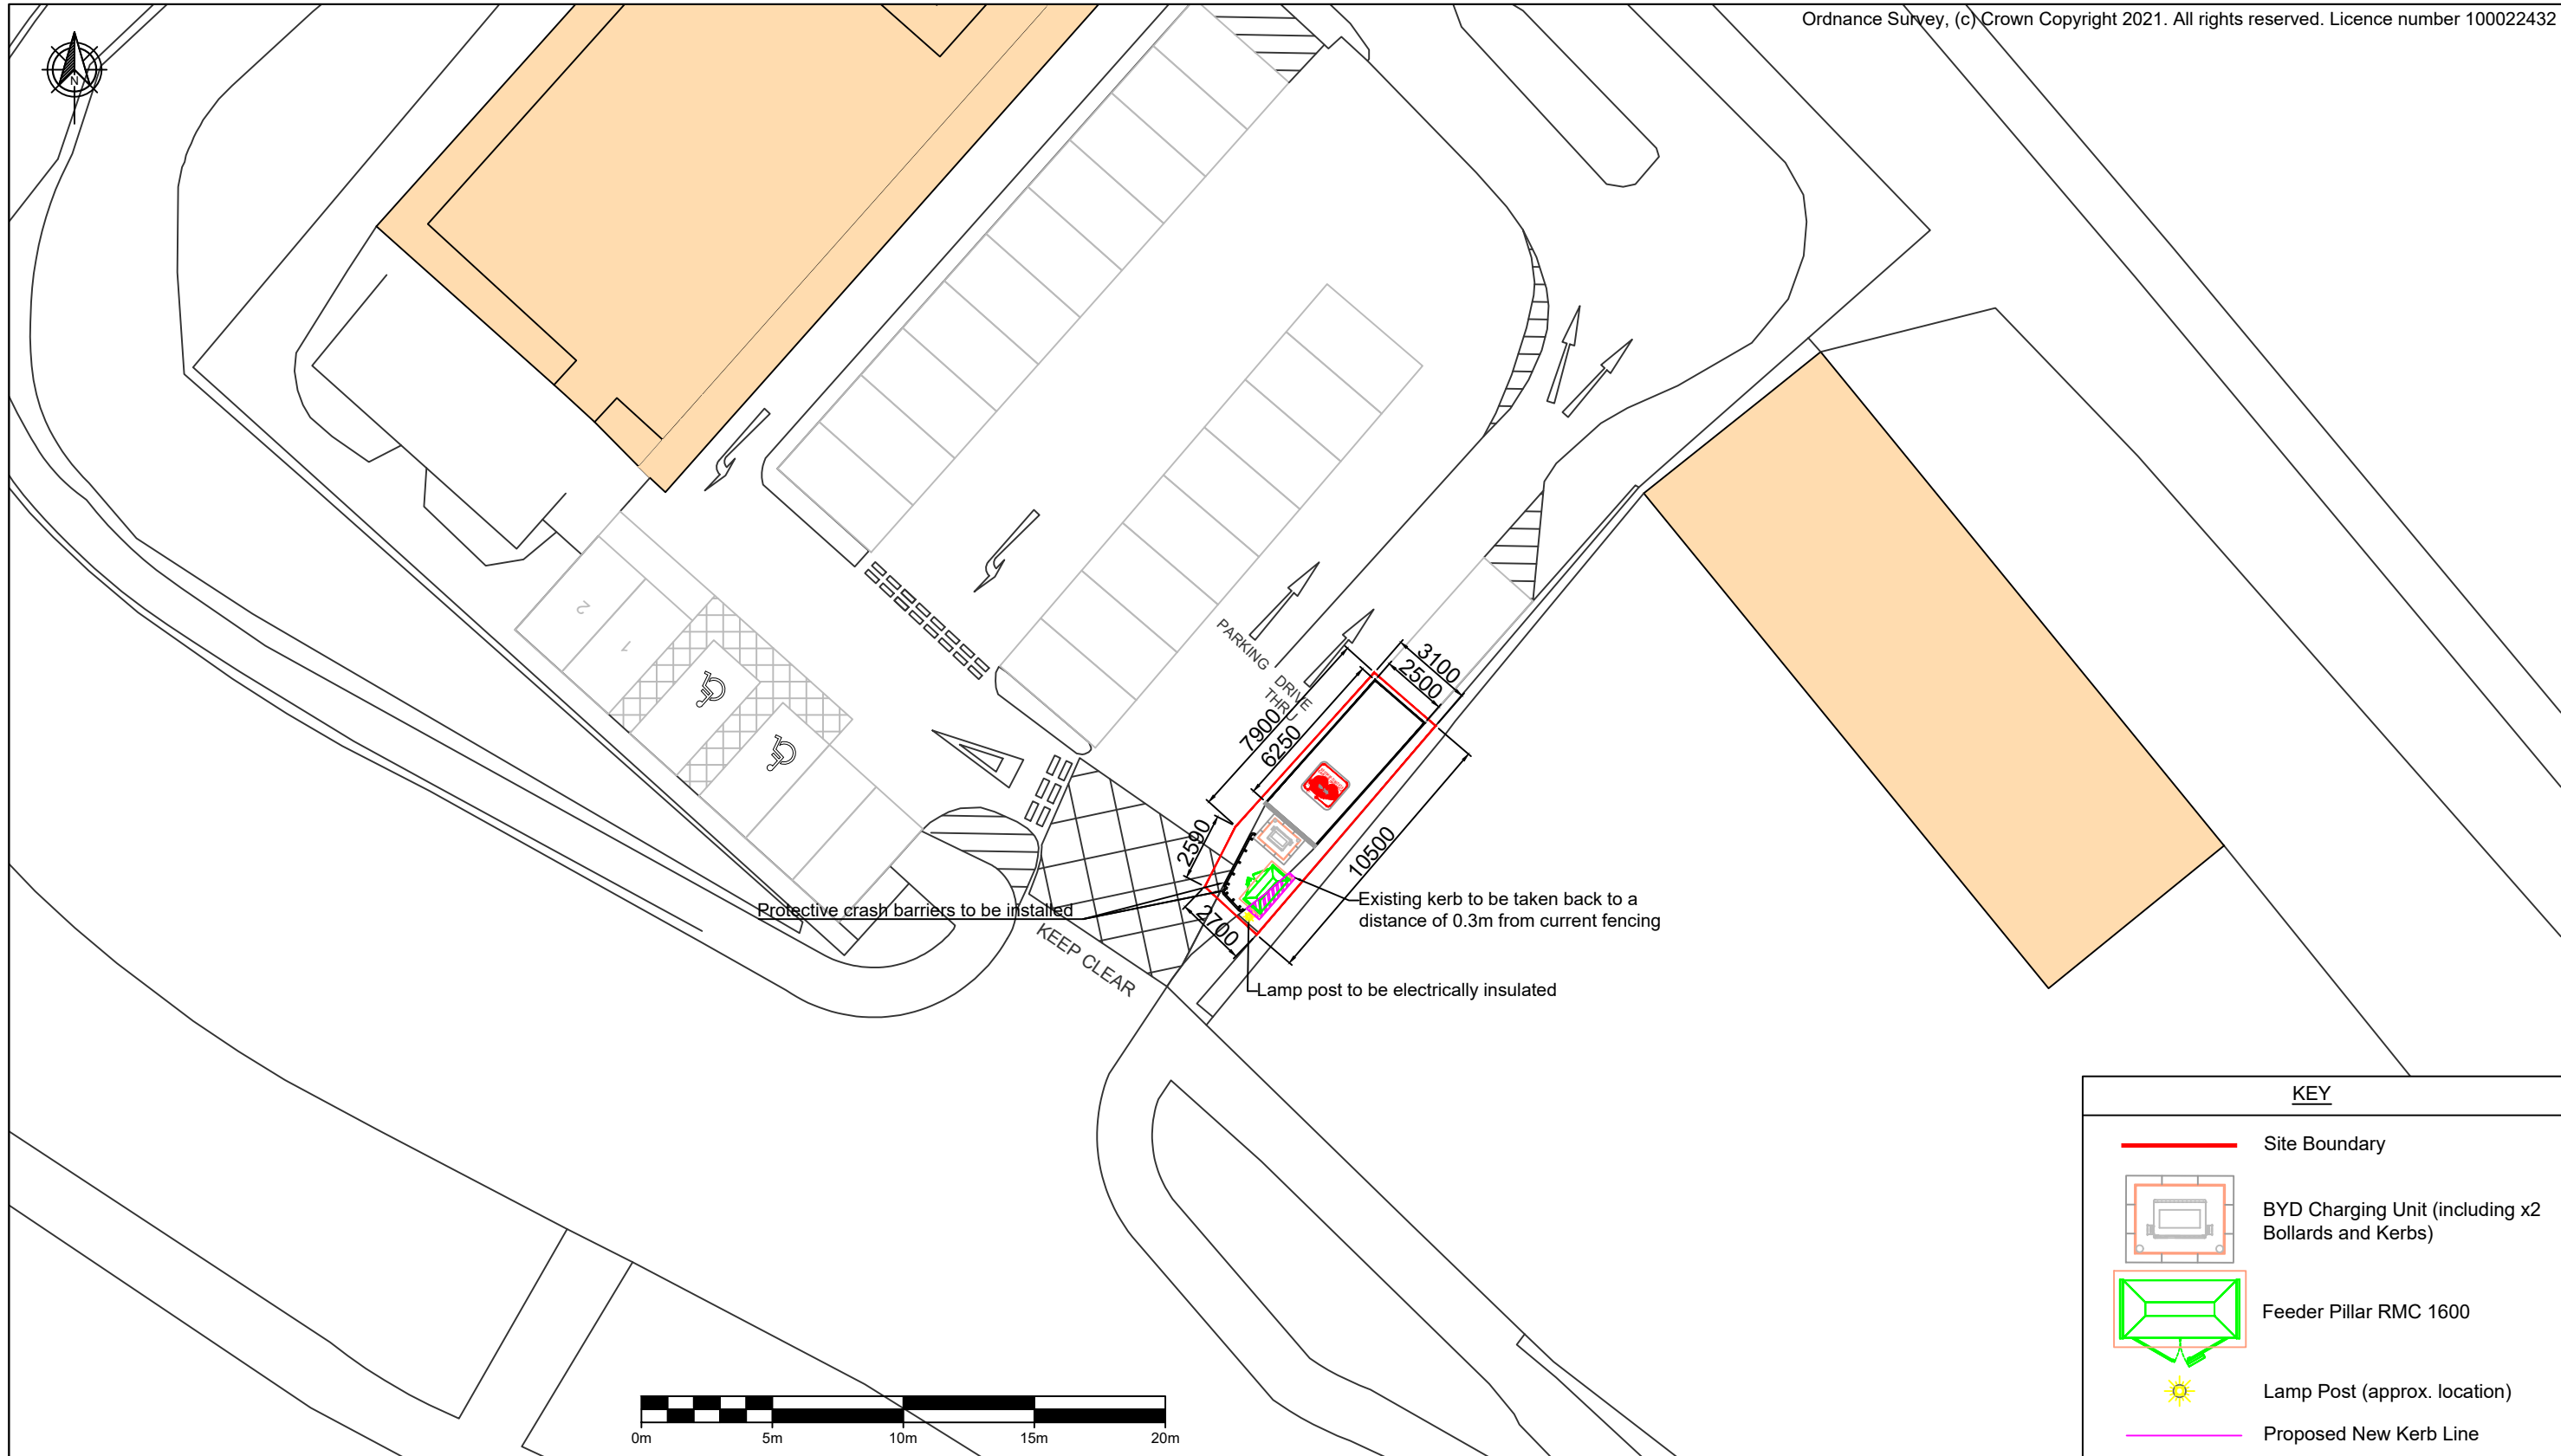

KEY	
	Site Boundary
	BYD Charging Unit (including x2 Bollards and Kerbs)
	Feeder Pillar RMC 1600
	Lamp Post (approx. location)
	Proposed New Kerb Line

COMMENTS		REV.	DESCRIPTION	REV. BY	APP.	DATE	ADDRESS	PROJECT NAME	 InstaVolt Ltd, 6 Cedarwood, Crockford Lane, Chineham Park, Hampshire, RG24 8WD © InstaVolt Ltd. 2020	
		A	Issued for comment	CM	PH	05/03/21	McDonald's, Wombwell Lane, Stairfoot, Barnsley, S70 3NT	MCDONALDS - BARNSELY STAIRFOOT ROUNDAABOUT		
								DRAWING TITLE		
								PLANNING SITE LAYOUT		
								DRAWING NO.		
								10376 - 0100_01-PL		
SCALE (@A3) 1:250	DRAWN BY CM									