

DRAWING TITLE	PROPOSED DEVELOPMENT LAND AT NORFOLK ROAD, GREAT HOUGHTON, BARNSLEY S72 0DU.
----------------------	--


DRAWING TITLE	PROPOSED DEVELOPMENT LAND AT NORFOLK ROAD, GREAT HOUGHTON, BARNSLEY S72 0DU.
----------------------	--

DRAWING NO.

00207/A

DRAWING NO.

00207/A

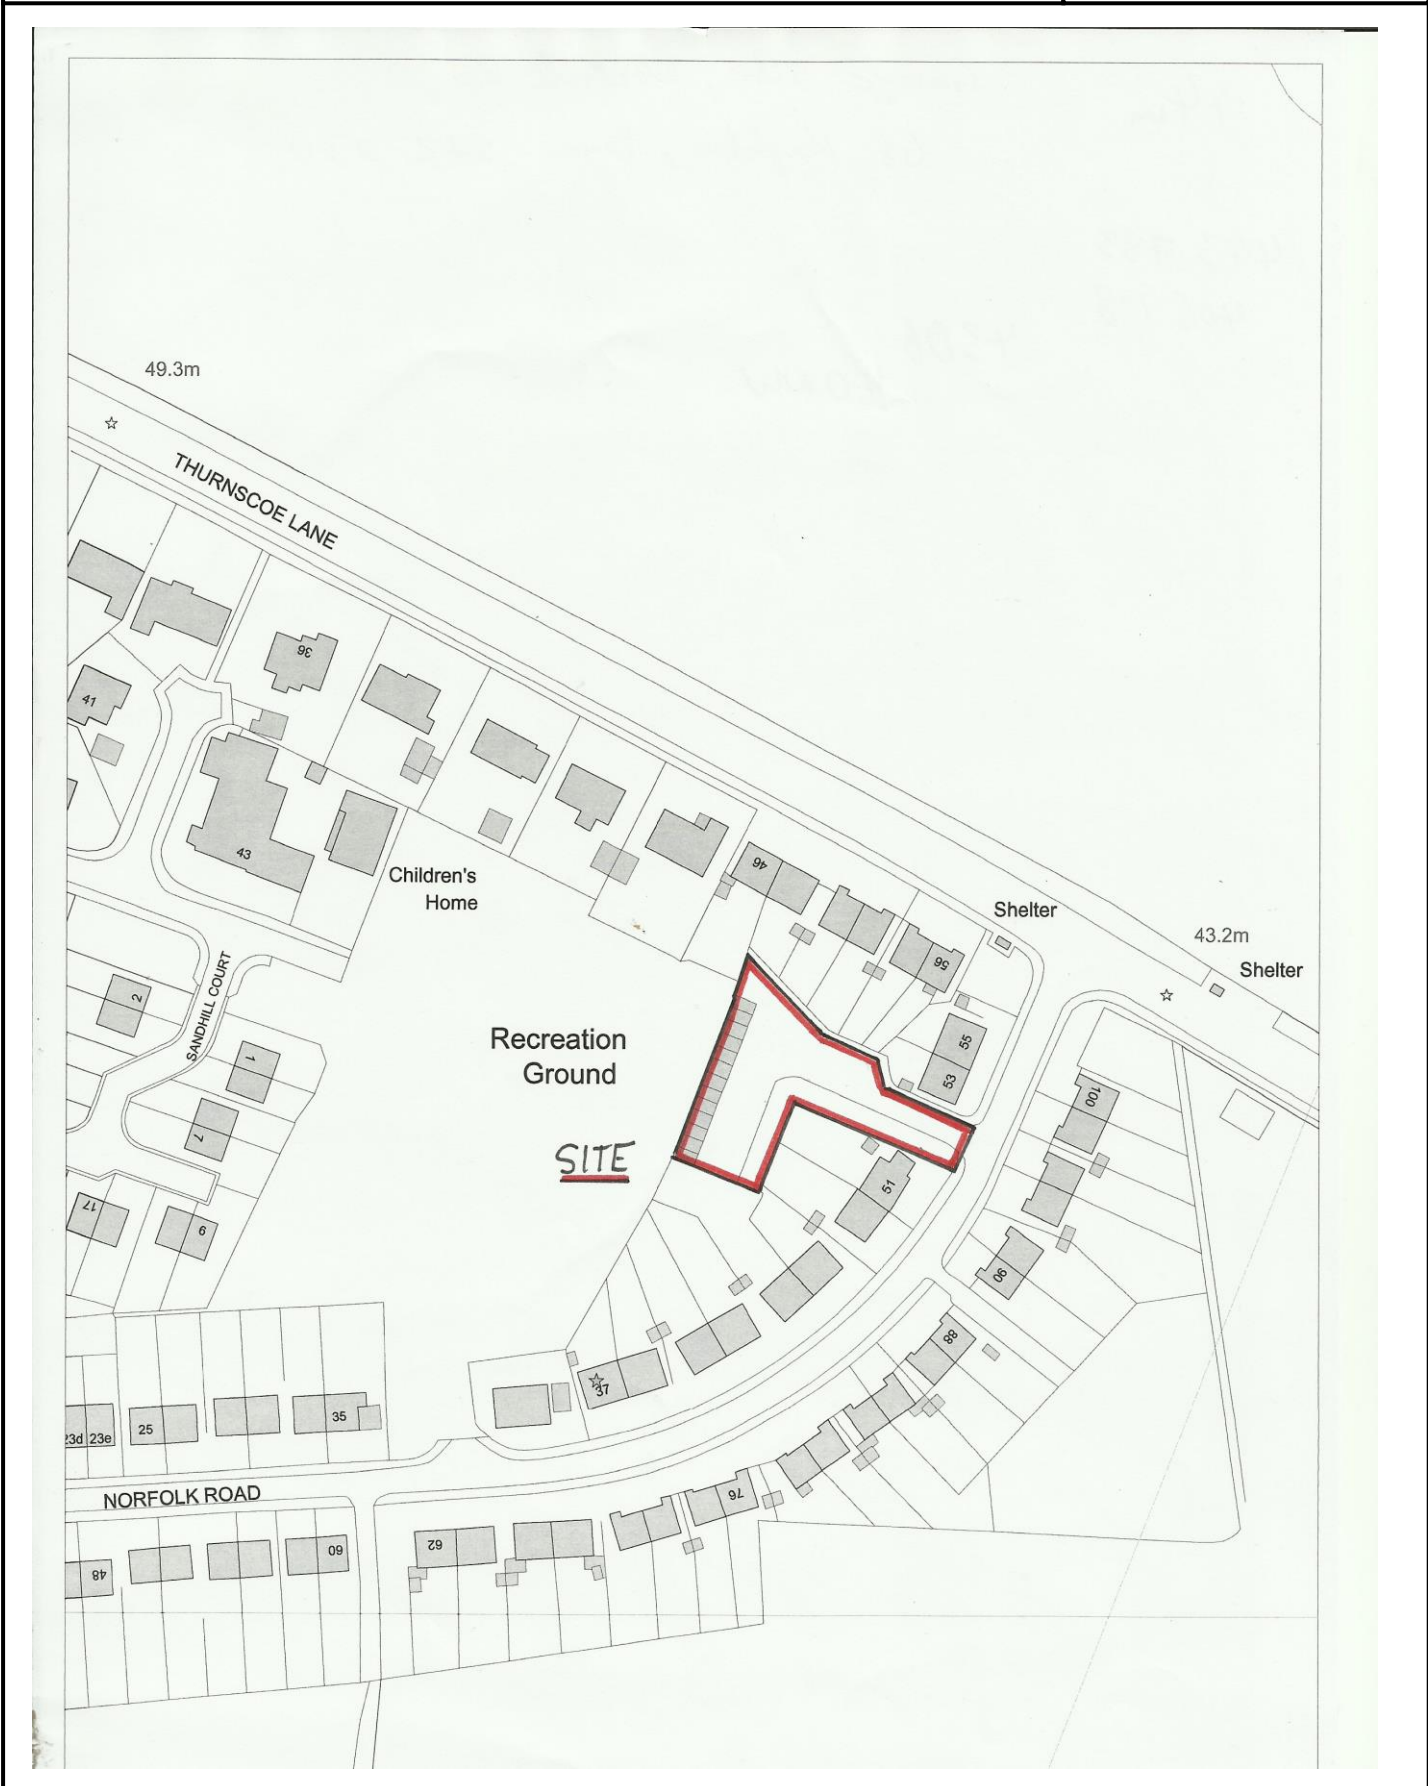

SCALE
1:1250

SCALE
1:1250

DATE
07/01/2019

DATE
07/01/2019

--

--