proposed g/floor

scale 1:100m.

proposed f/floor.

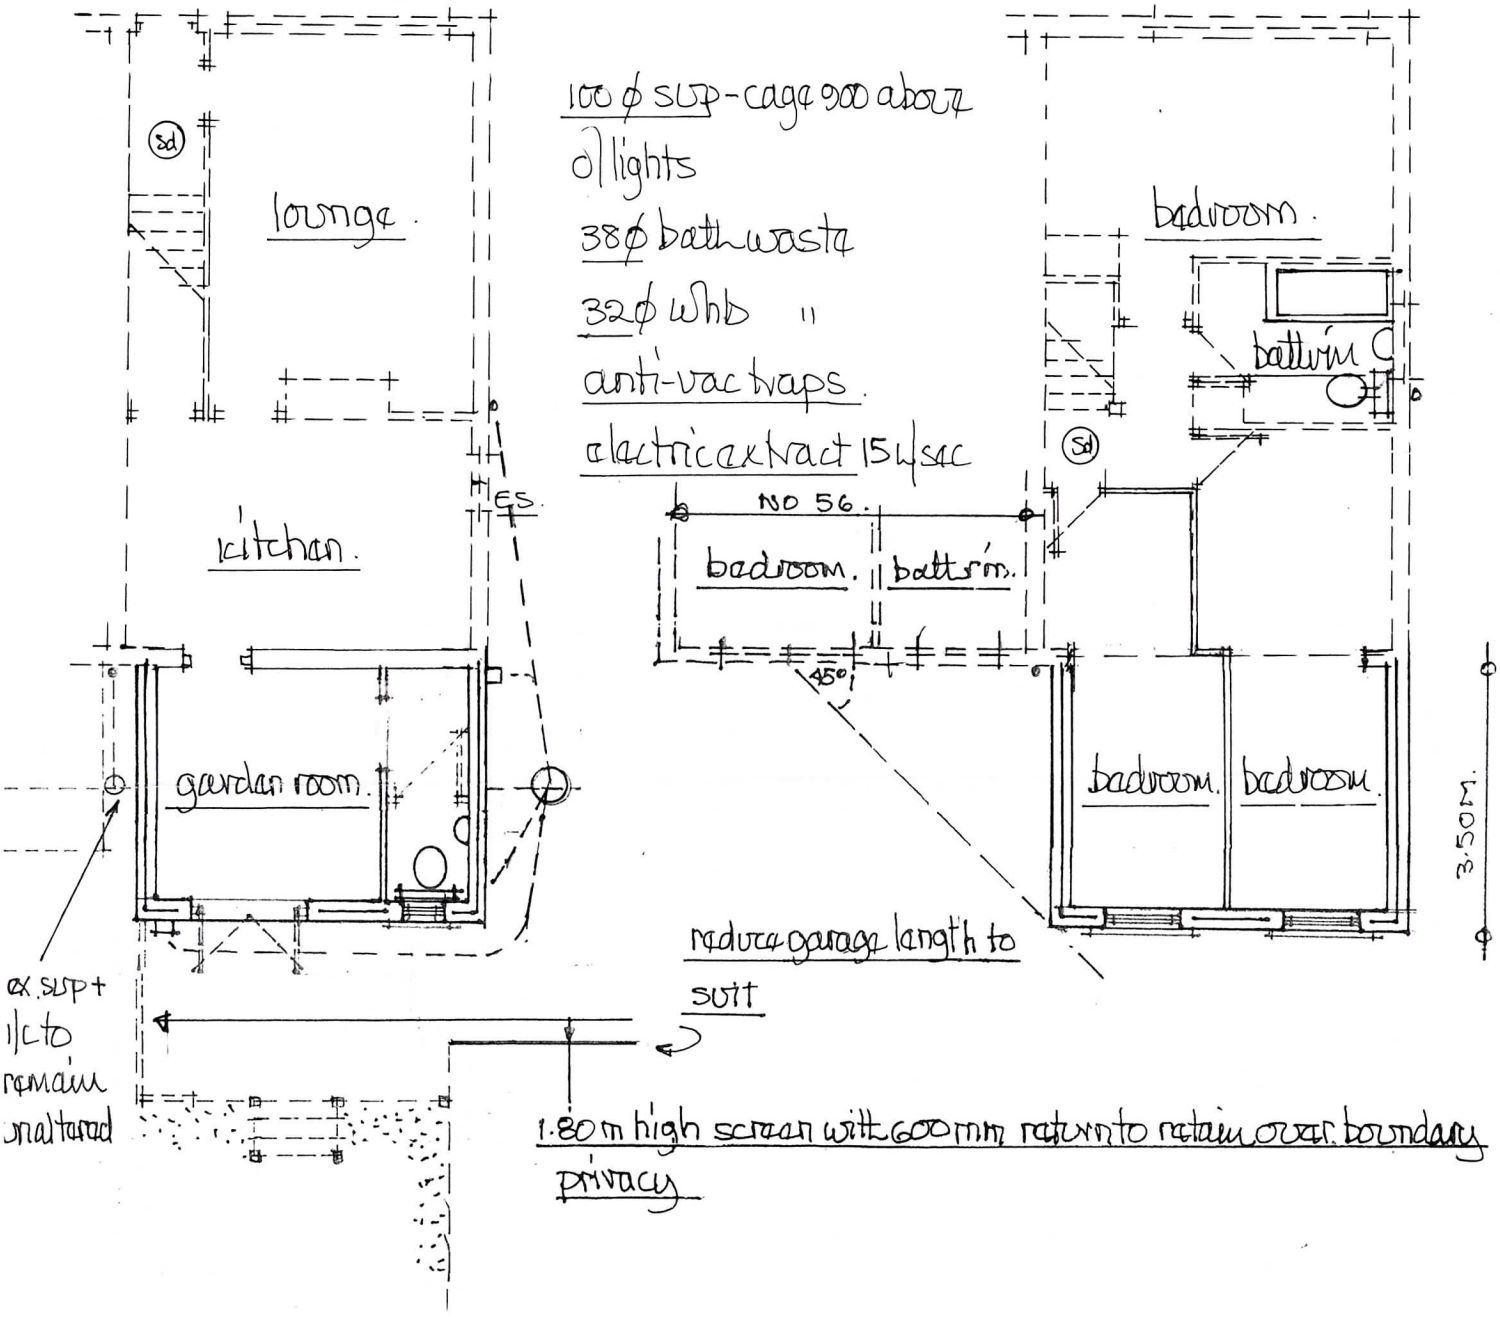

(sd) shows ceiling mounted smoke detectors wired back to fuse bd + interlinked with battery back up - fixed 300mm min from wall junctions + light fittings.

ES. shows fire safety escape sash 750 min high x 450 min wide to open thro' 90° bottom of sash between 800/1100mm above floor level.

* all electrical works by a person who is qualified thro' a competent persons scheme who shall provide a completion certificate for the local BCO.

* all heating works by a person who is a member of the current gas safety scheme.