
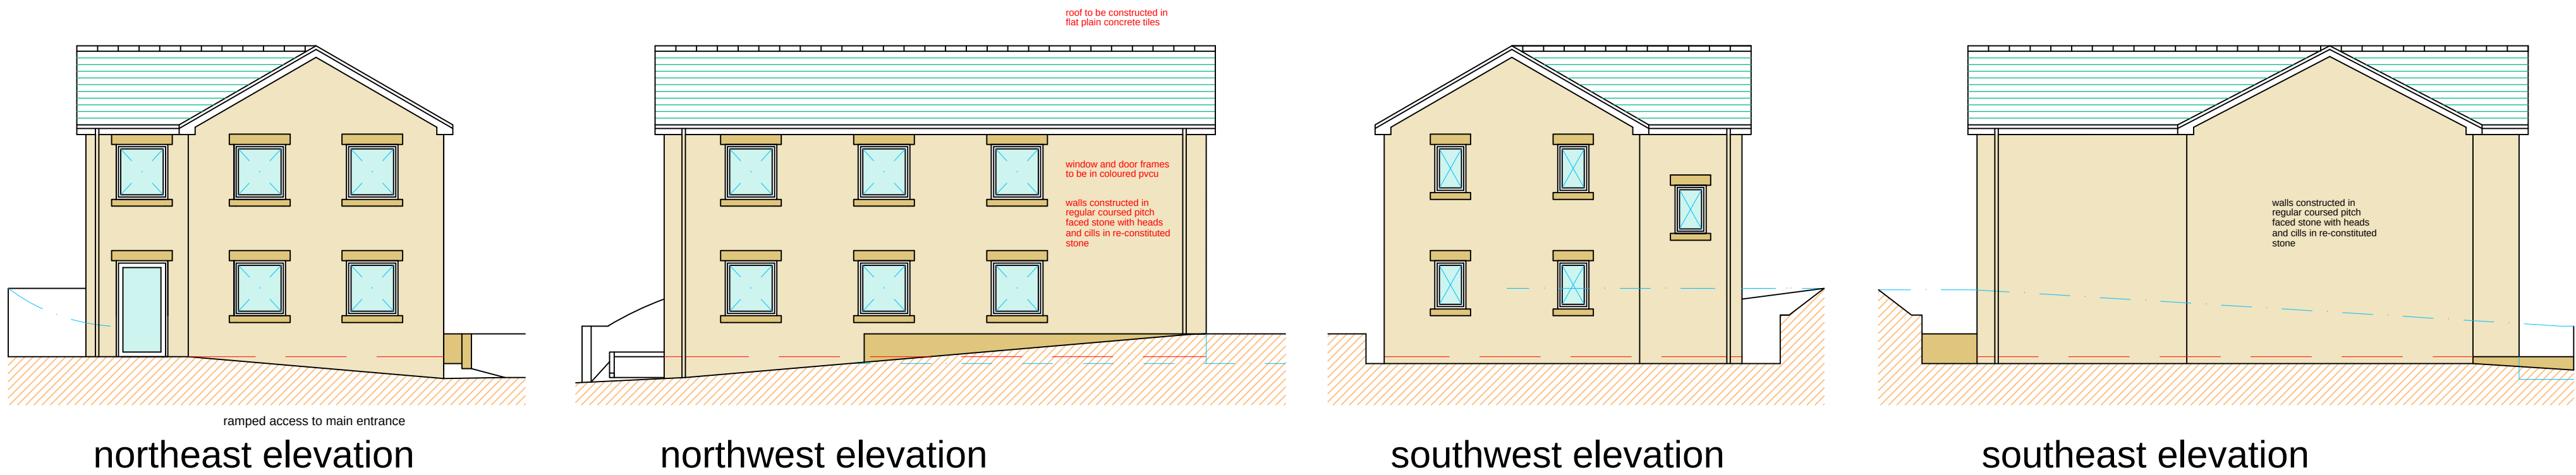




1) This drawing and the design and details depicted thereon are the copyright of Peter Dimberline Chartered Architect.
2) All dimensions on this drawing are to be checked by the Contractor and any discrepancies are to be reported to the Architect.
3) Do not scale critical dimensions off this drawing.
4) Contractor to ensure that all Health & Safety requirements (CDM Regulations) in relation to this project will be complied with.

PLANS AND ELEVATIONS OF PROPOSED BUILDING at 1:100 - (replacement building)

site boundary identified in purple showing orientation of new building in relation to the original building which is shown in a broken line

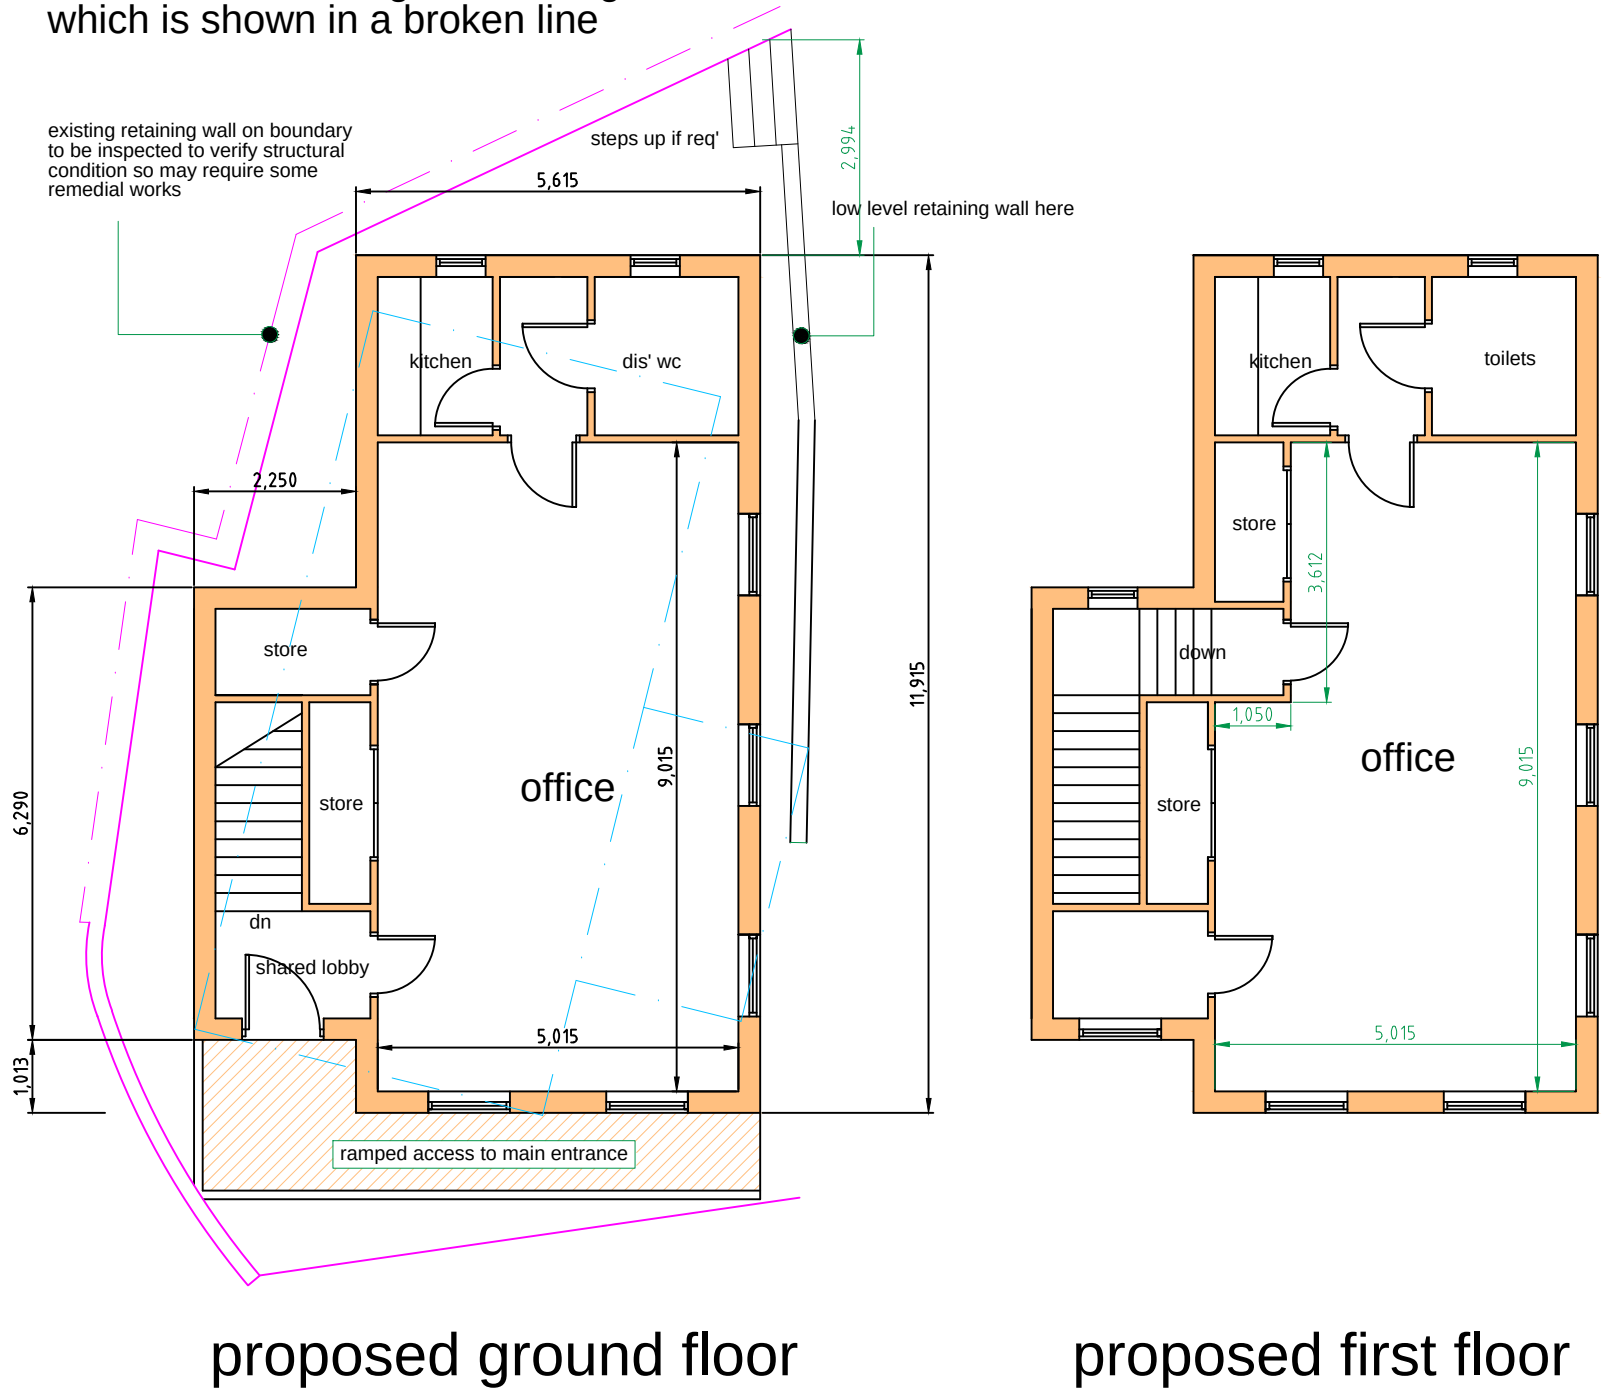

PLANS AND ELEVATIONS OF EXISTING BUILDING at 1:100 - (to be demolished and replaced)

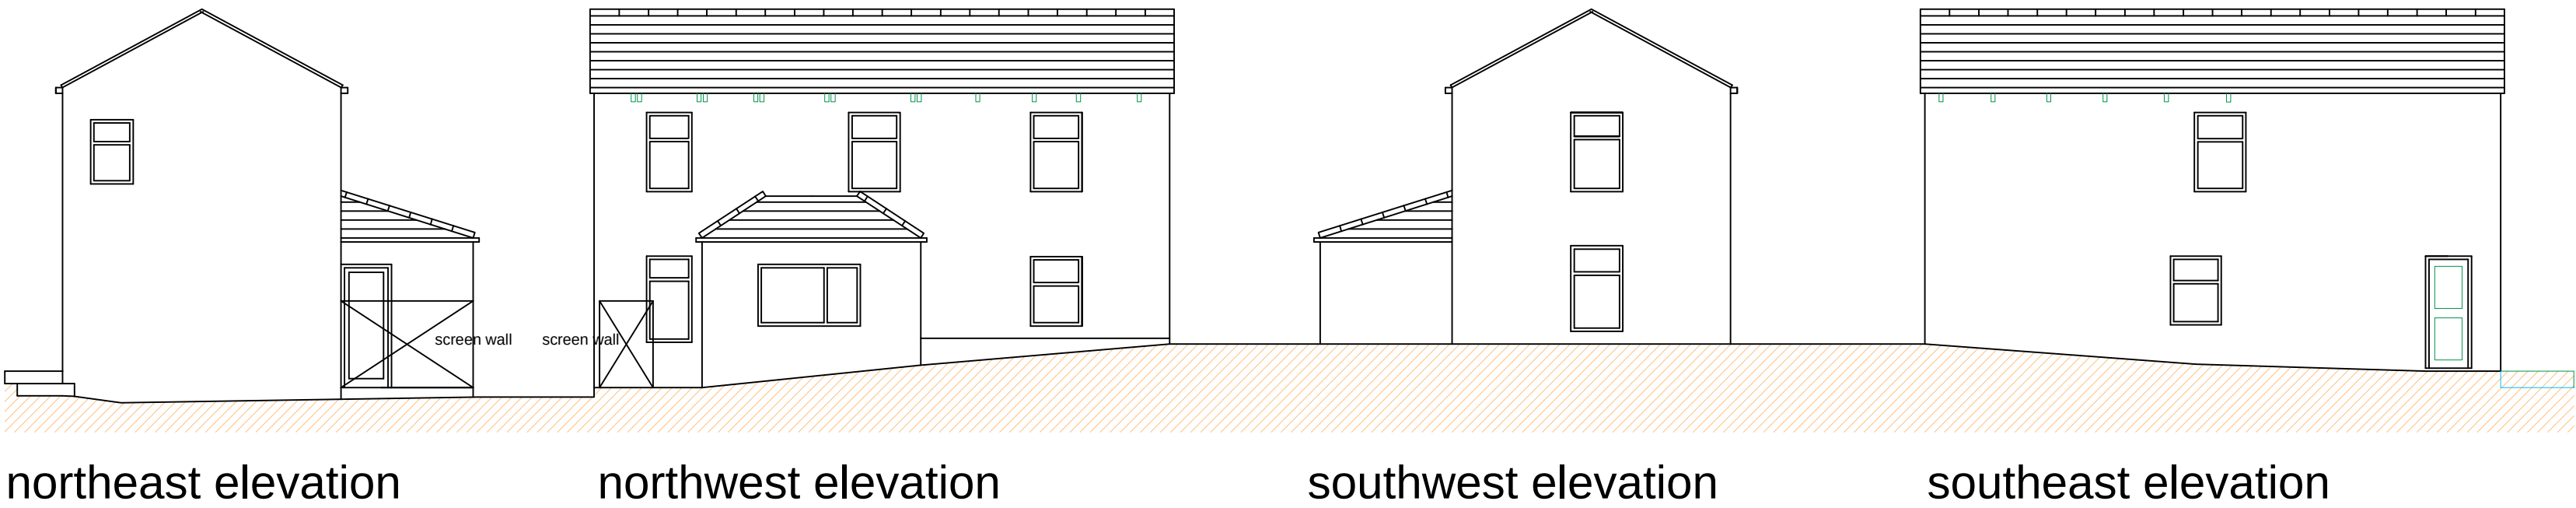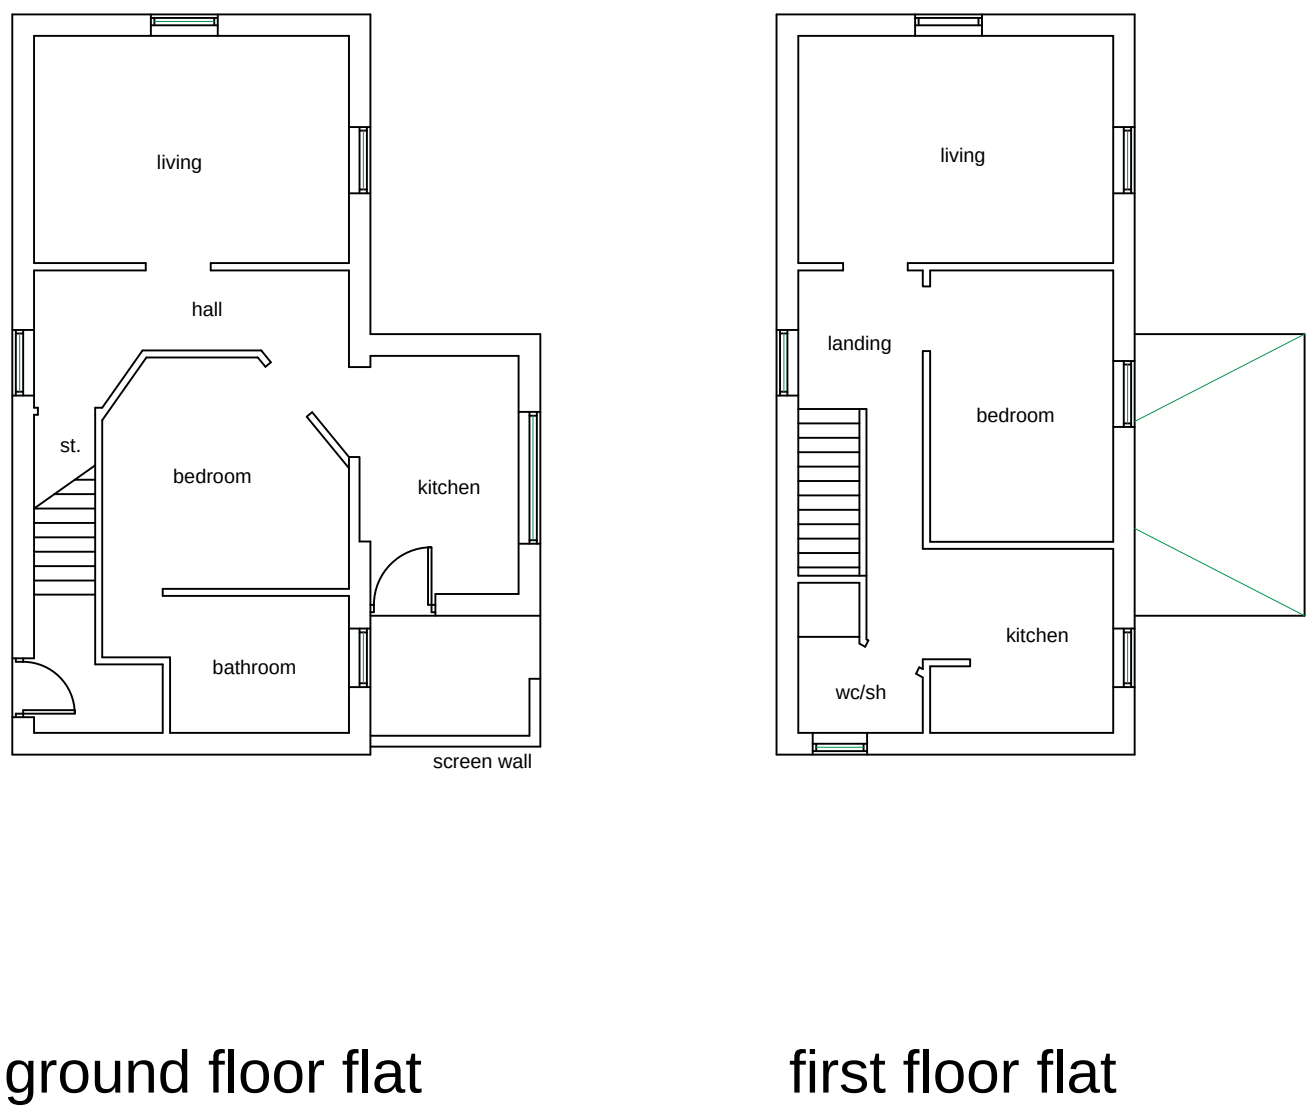

Rev. A External materials indicated on elevations.

REVISIONS

PETER DIMBERLINE Dip Arch, RIBA CHARTERED ARCHITECT	
2 TIPSEY COURT, STAINCROSS BARNSELEY, S75 6FZ	
tel/fax (01226) 390947 email: pdimberline@tiscali.co.uk	
CLIENT	A Coole Electrical Ltd
PROJECT	Proposed replacement building to create office accommodation for electrical contractors.
LOCATION	4 Station Road, Royston, Barnsley S71 4EW
DRAWING	Existing and proposed building details. PLANNING APPLICATION DRAWING
SCALES 1:100 at A1	DATE Feb' 19
DRWG No. 2018/14/01	DRAWN BY PD
REV. A	