

© Crown copyright and Landmark Information Group Limited 2008. All Rights Reserved.

SOLMEK

Large-Scale National Grid Data

Published 1993

Source map scale - 1:2,500


'Large Scale National Grid Data' superseded SIM cards (Ordnance Survey's 'Survey of Information on Microfilm') in 1992, and continued to be produced until 1999. These maps were the fore-runners of digital mapping and so provide detailed information on houses and roads, but tend to show less topographic features such as vegetation. These maps were produced at both 1:2,500 and 1:1,250 scales.

Map Name(s) and Date(s)

SE3402
1993

SE3401
1993

Historical Map - Segment A13

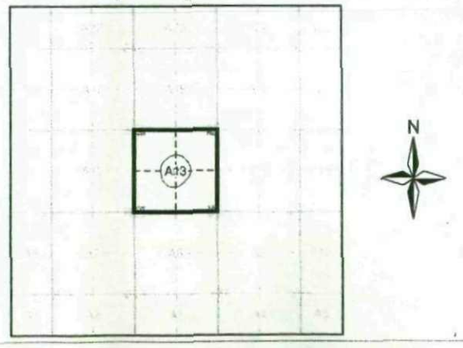


Order Details

Order Number:	26272664_1_1
Customer Ref:	S80902
National Grid Reference:	434620, 402260
Slice:	A
Site Area (Ha):	0.15
Search Buffer (m):	100

Site Details

Coronation Drive, Birdwell, Barnsley, S70 5RL

LANDMARK Information Group
Tel: 0844 844 9952
Fax: 0844 844 9951
Web: www.envirocheck.co.uk

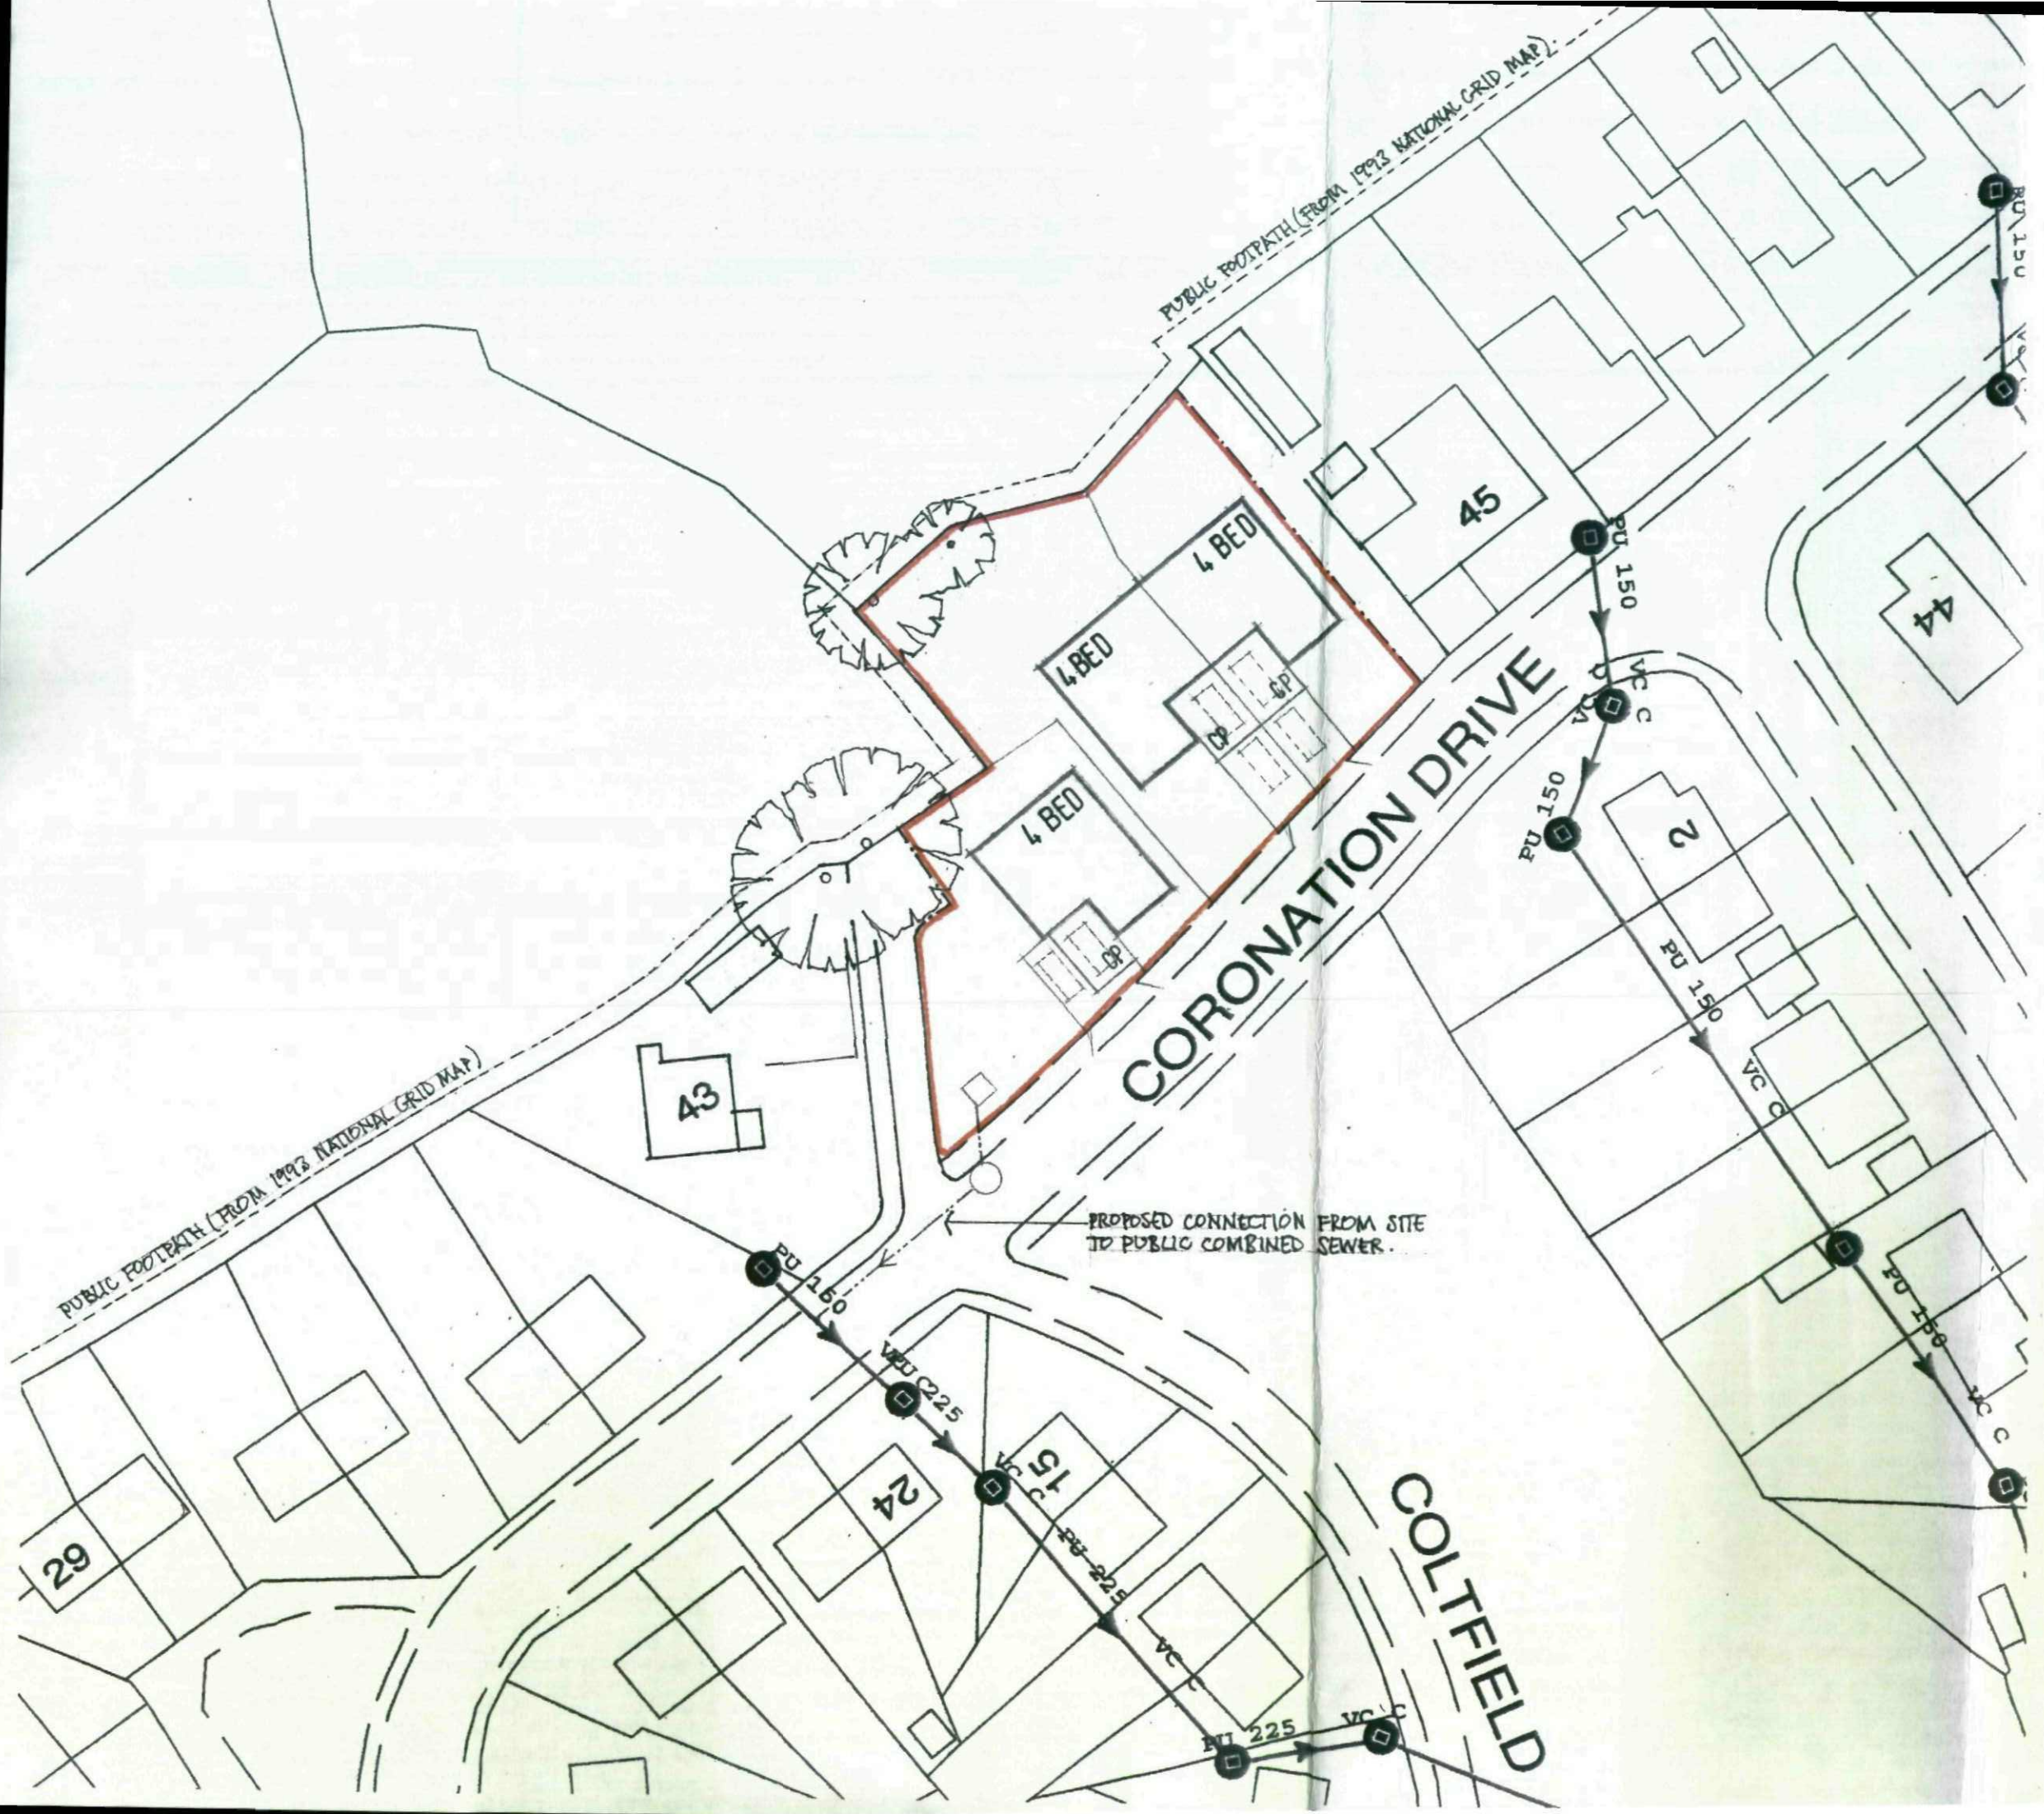

NOTES

Do not scale from this Drawing

It is the Contractor's responsibility to check all governing dimensions and verify all dimensions on site before commencing any work or making any shop drawings.

This drawing to be read in conjunction with structural, mechanical and electrical drawings and other relevant information and any discrepancies are to be reported to the Architect.

Work and materials to be in accordance with the Building Regulations and to comply with relevant British Standards.

This drawing is the copyright of Allen Tod Architecture Limited and should not be reproduced in whole or in part without their written permission.

ALLEN TOD ARCHITECTURE LTD
7 OCT 2008
ISSUE

rev:	notes:	date:	by:
E.	EXISTING PUBLIC FOOTPATH PAST REAR OF SITE ADDED.	06.10.08	WTH.
D.	PROPOSED CONNECTION TO PUBLIC SEWER SHOWN.	18.08.08	WTH.
C.	ACCESS TO REAR OF N° 45 EXTENDED TO BOUNDARY.	04.08.08	WTH.
B.	LAYOUT REVISED FOLLOWING SITE SURVEY & REVISED ACCESS TO REAR OF N° 45.	23.07.08	WTH.
A.	BUNGALOWS ENLARGED TO 4 BED. LAYOUT REVISED.	29.05.08	WTH.

N

allen tod architecture

project: BARNSLEY BUNGALOWS FOR THE DISABLED PH5

client: YORKSHIRE HOUSING

drawing title: CORONATION DRIVE, BIRDWELL. SITE PLAN

scale @ A3: 1/500 date: MAY '08

drawn: WTH checked:

job no: 200977 drawing no: 03

issue status: revision: E

Leeds leeds@allentod.co.uk
The Studio, 32 The Calls
Leeds LS2 7EW
tel: 0113 244 8973 fax: 0113 242 2607

Sheffield sheffield@allentod.co.uk
The Studio, 11th Floor, St James House,
Vicar Lane, Sheffield S1 2EX
tel: 0114 241 3440 fax: 0114 241 3441

www.allentod.co.uk

HORSE PADDOCK
OWNED BY N°45 CORONATION DRIVE

STILE

EXISTING PALISADE FENCE 1·5
400 mm TRELLIS ON TOP OF

EXISTING PUBLIC FOOTPATH (UN-MADE)

NEW 2·0 M H FENCE ON SITE SIDE

TREE CANOPY LINE

400mm TRELLIS ON TOP OF NEW 2·0 M H FENCE ON SITE SIDE

EXISTING METAL FENCE 1·2

1·05 M H FENCE

DRIER

EXT ST.

PATIO

2·0

2·0 M H BRICK WALL

NEW GATE INSERTED BY OWNER OF N°45 CORONATION DRIVE TO REPLACE EXISTING ACCESS INTO HORSE PADDOCK

EXISTING PUBLIC FOOTPATH (UN-MADE)

400mm TRELLIS ON TOP

2·0 M H SCREEN FENCE

BR1 B L BR4 BR3 H K/D BR2 2 4B 6P WC/S

BR1 B L BR4 BR3 H K/D BR2 3 4B 6P WC/S

BR1 B L BR4 BR3 H K/D BR2 1 4B6P WC/S

CP

BINS

1·05 M H RAILINGS

45

3·0 M ACCESS STRIP TO REAR OF N°45

43

ADOPTED ACCESS TO N°43

1·05 M H BOW TOP RAILINGS

1·05 M H BOW TOP RAILINGS & GATES TO FRONTAGES

NEW CROSSING

NEW CROSSING

CORONATION DRIVE

NOTES
Do not scale from this Drawing
It is the Contractor's responsibility to check all governing dimensions and verify all dimensions on site before commencing any work or making any shop drawings.
This drawing to be read in conjunction with structural, mechanical and electrical drawings and other relevant information and any discrepancies are to be reported to the Architect.
Work and materials to be in accordance with the Building Regulations and to comply with relevant British Standards.
This drawing is the copyright of Allen Tod Architecture Limited and should not be reproduced in whole or in part without their written permission.

ALLEN TOD ARCHITECTURE LTD.
7 OCT 2008
ISSUED

rev:	notes:	date:	by:
A.	NEW GATE SHOWN AT END OF ADOPTED ACCESS. EXISTING PUBLIC FOOTPATH PAST REAR OF SITE ADDED. S.Y. POLICE SBD RECOMMENDATIONS ADDED: NEW 2.0M FENCE EXTENDED ALL ALONG REAR BOUNDARY & TRELLIS ADDED ON TOP. PLOT 1: EXT. ST., BINS & DRIER RELOCATED.	06.10.08	WTH.

N

allen tod architecture

project: BARNSLEY BUNGALOWS FOR THE DISABLED PH5
client: YORKSHIRE HOUSING
drawing title: CORONATION DR. BIRDWELL. SITE LAYOUT
scale @ A3: 1/200 date: AUG. 08
drawn: WTH checked:
job no: 200977 drawing no: 102
issue status: revision: A

Leeds leeds@allentod.co.uk
The Studio, 32 The Calls
Leeds LS2 7EW
tel: 0113 244 9973 fax: 0113 242 3687

Sheffield sheffield@allentod.co.uk
The Studio, 11th Floor, St James House,
Vicar Lane, Sheffield S1 2EX
tel: 0114 241 3440 fax: 0114 241 3441

www.allentod.co.uk