
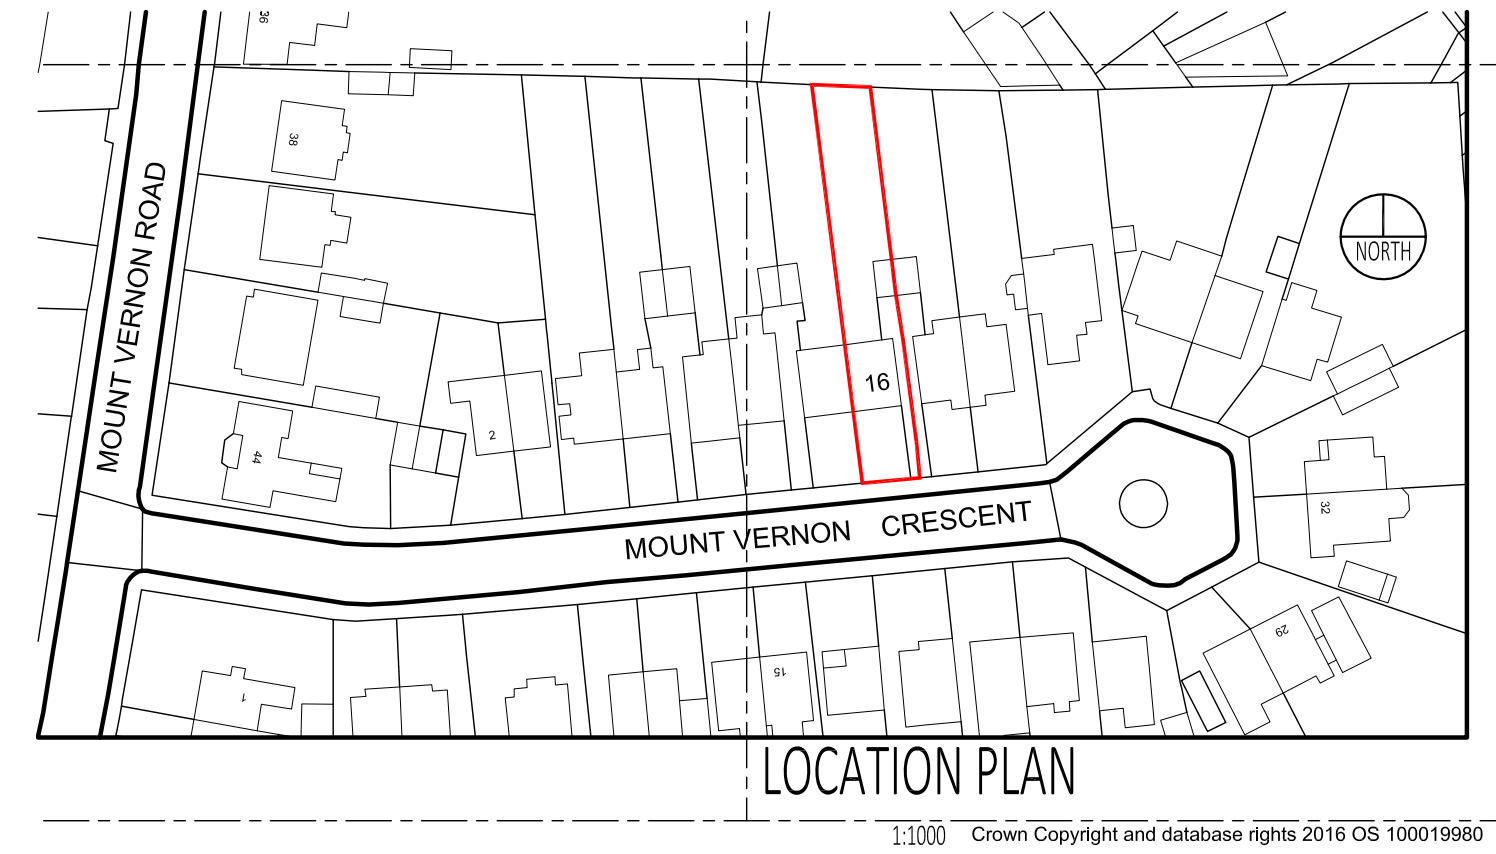
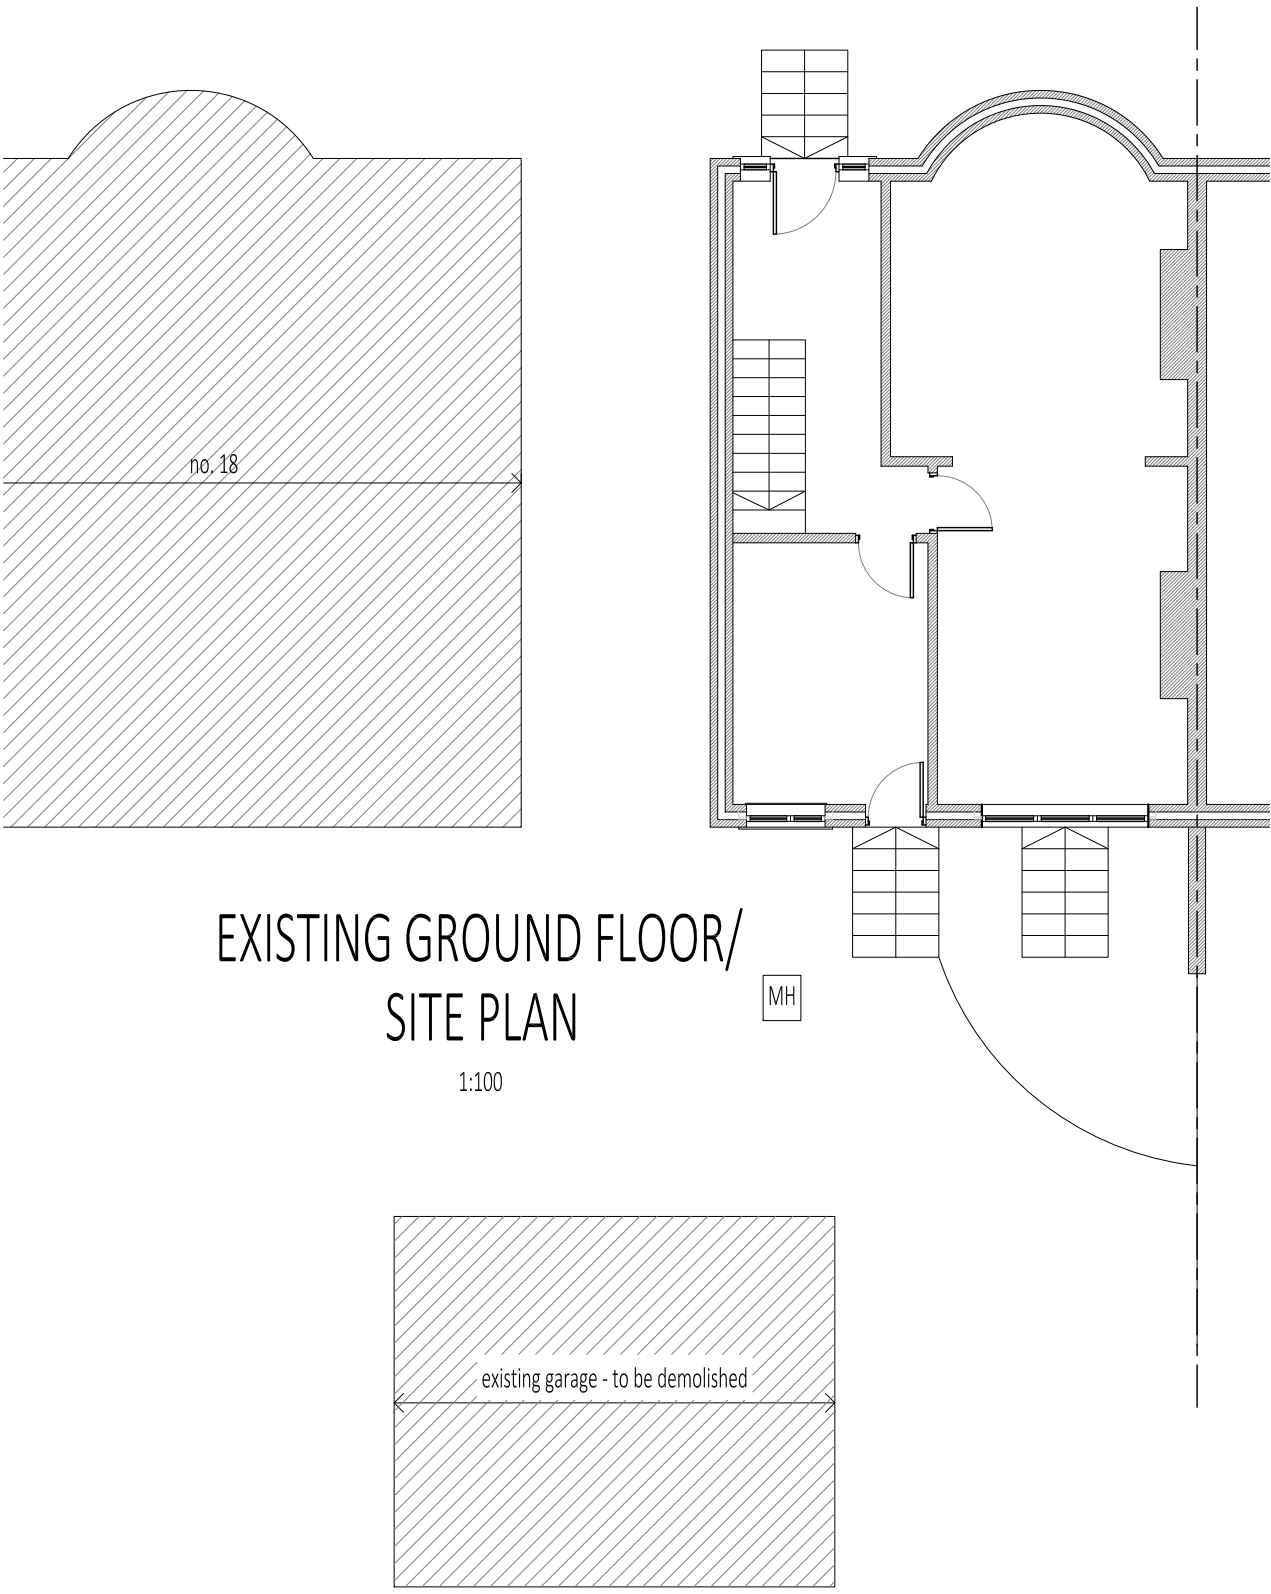
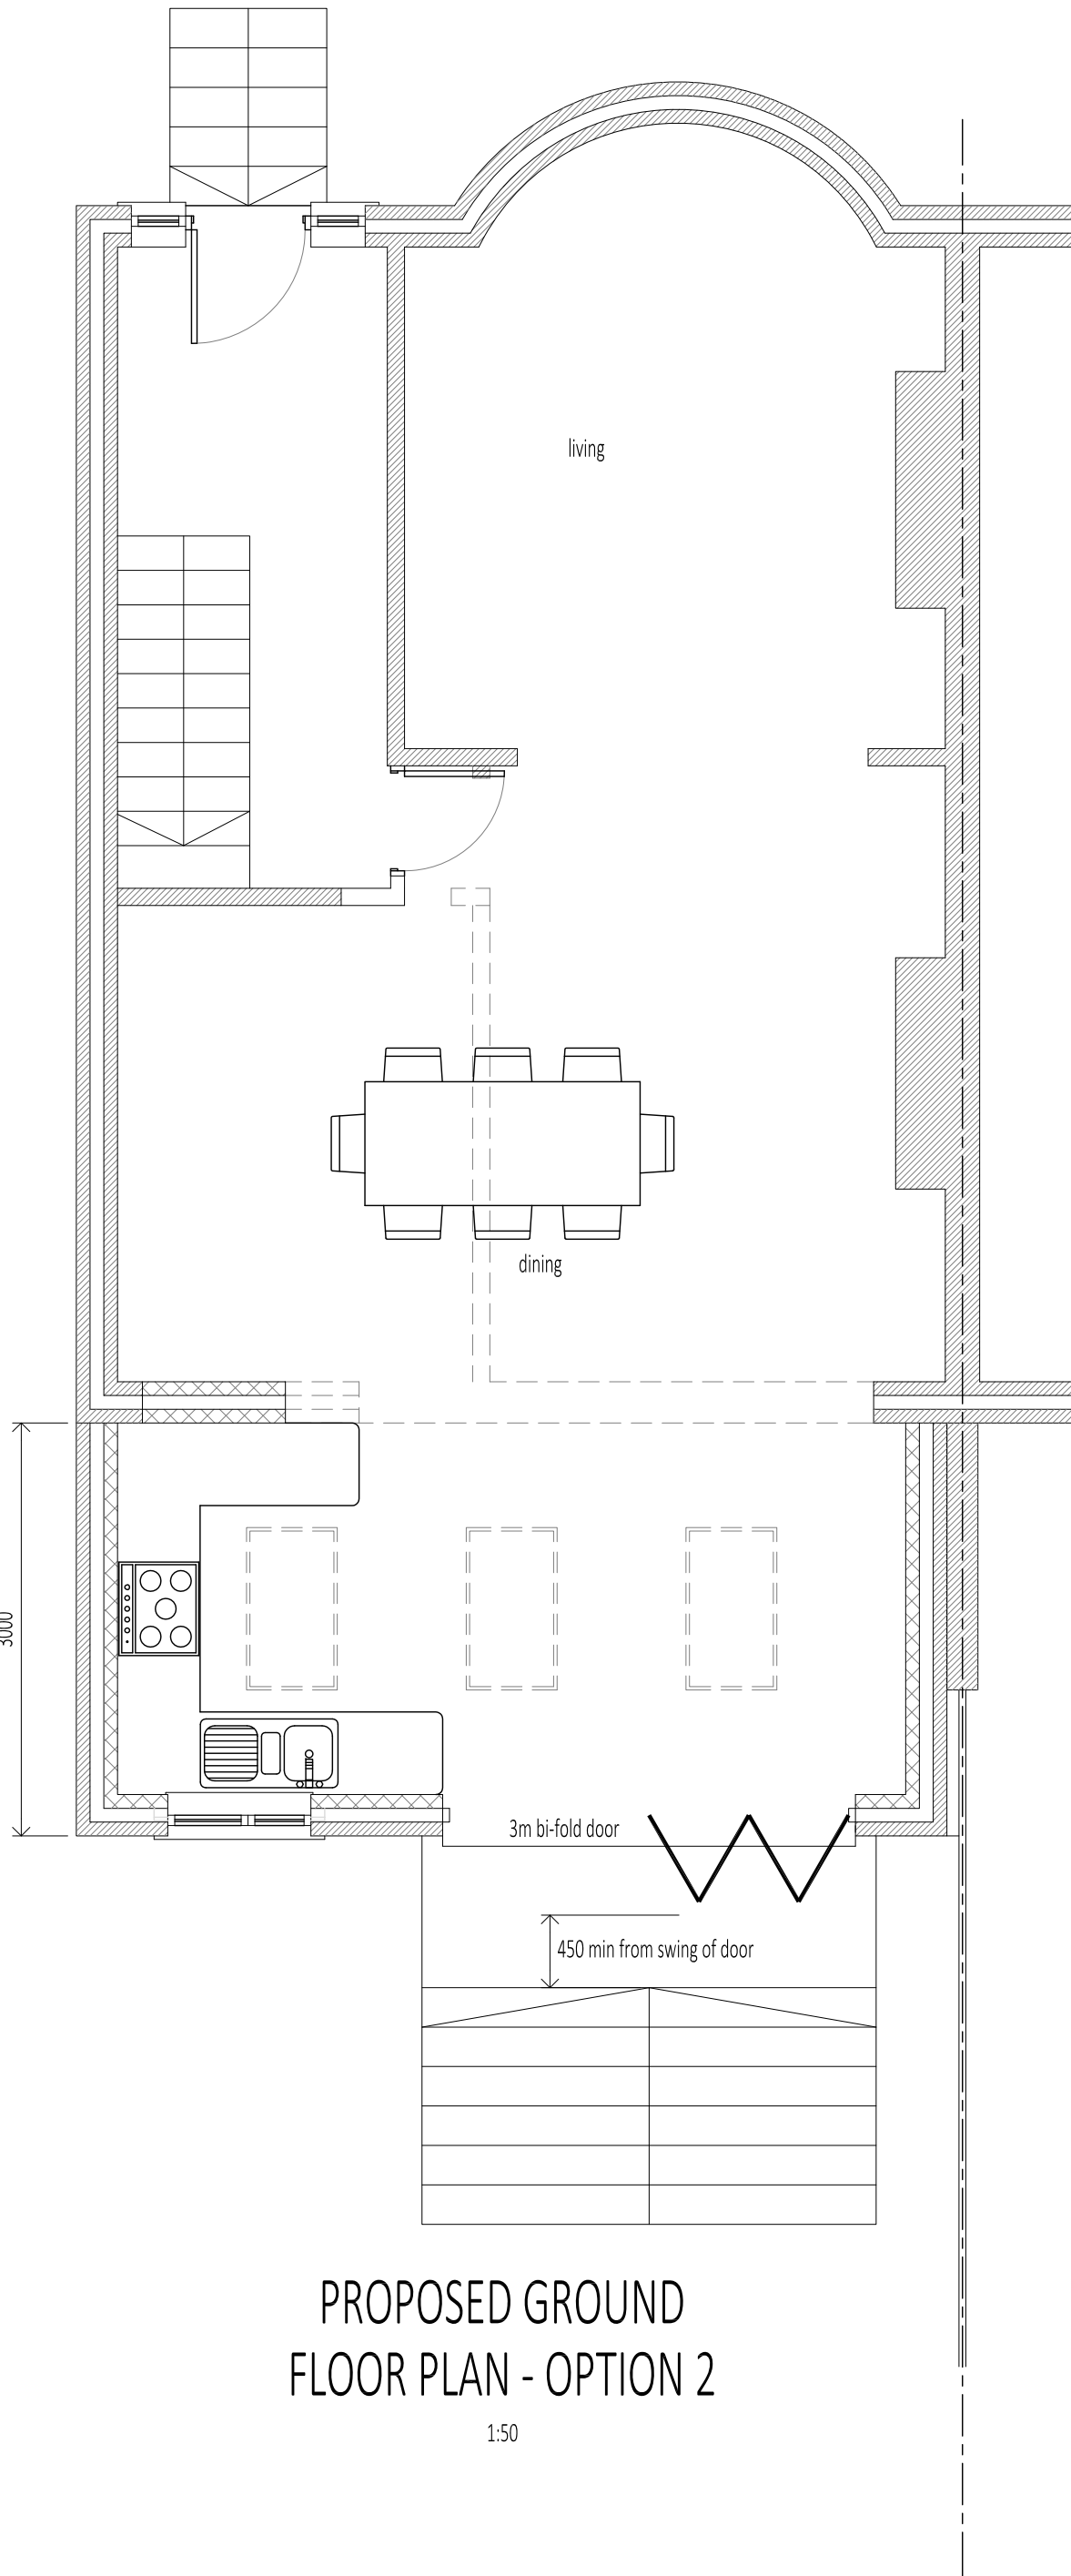
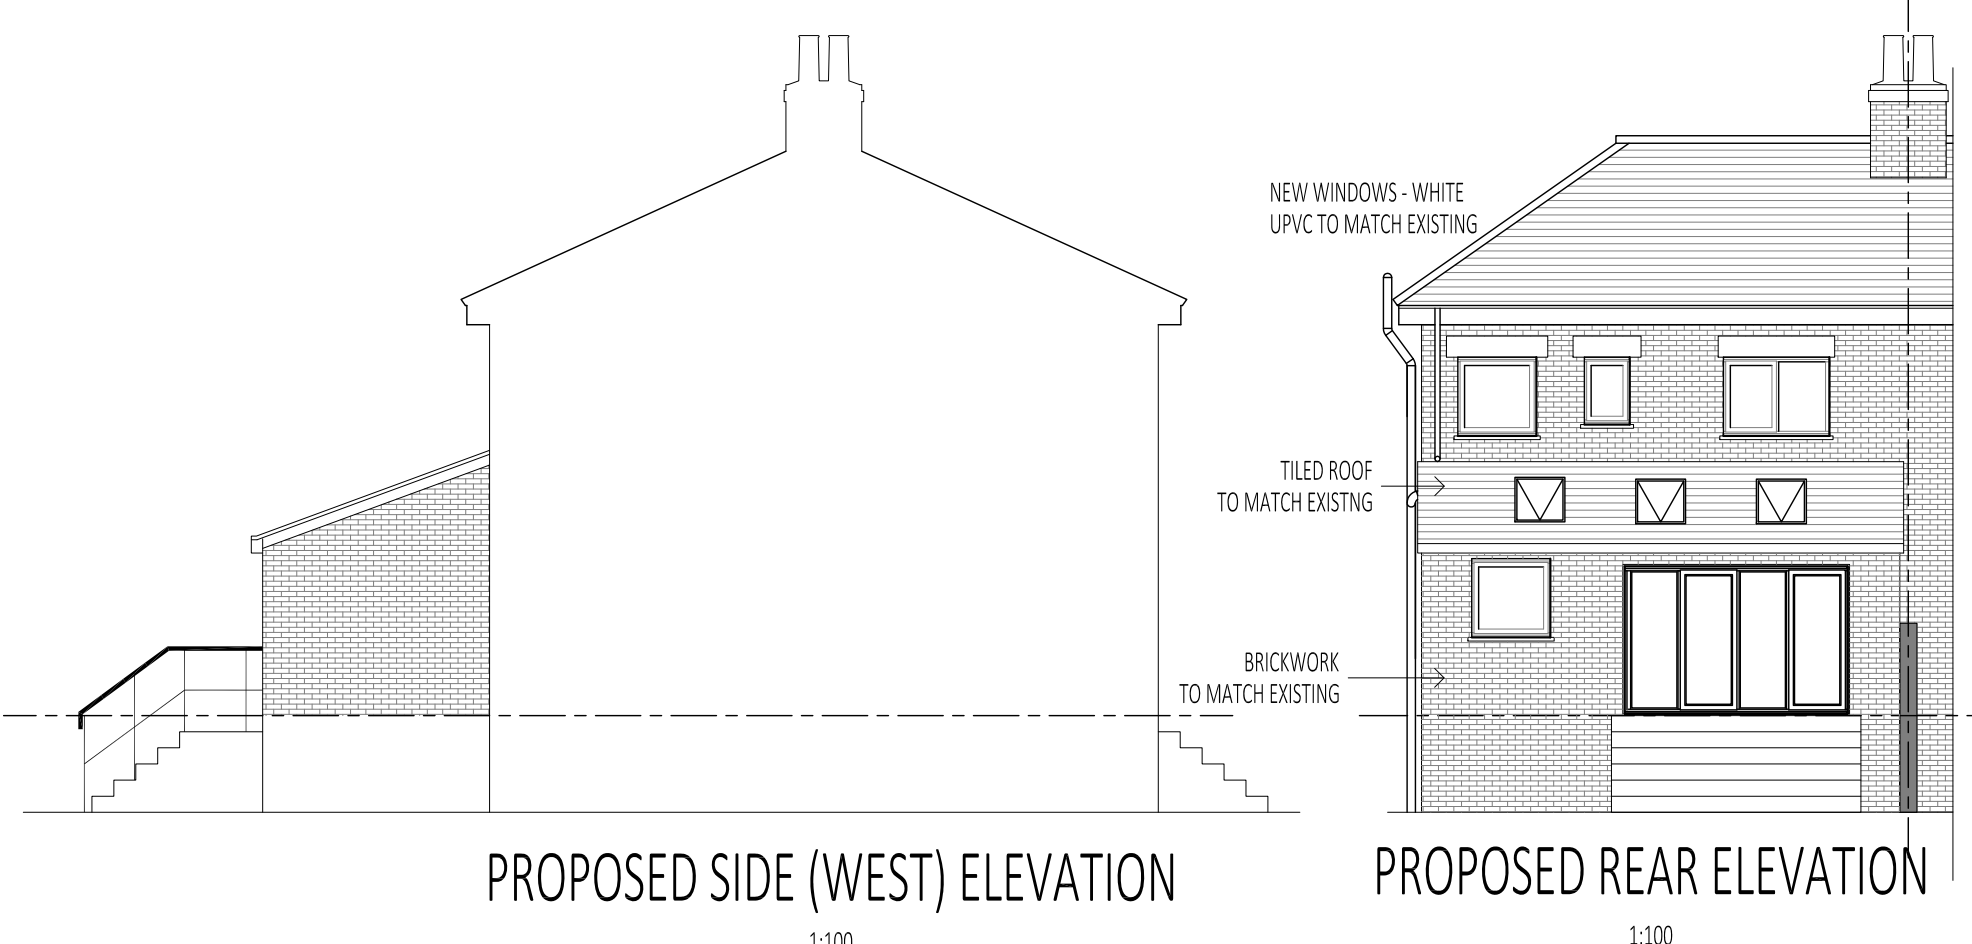


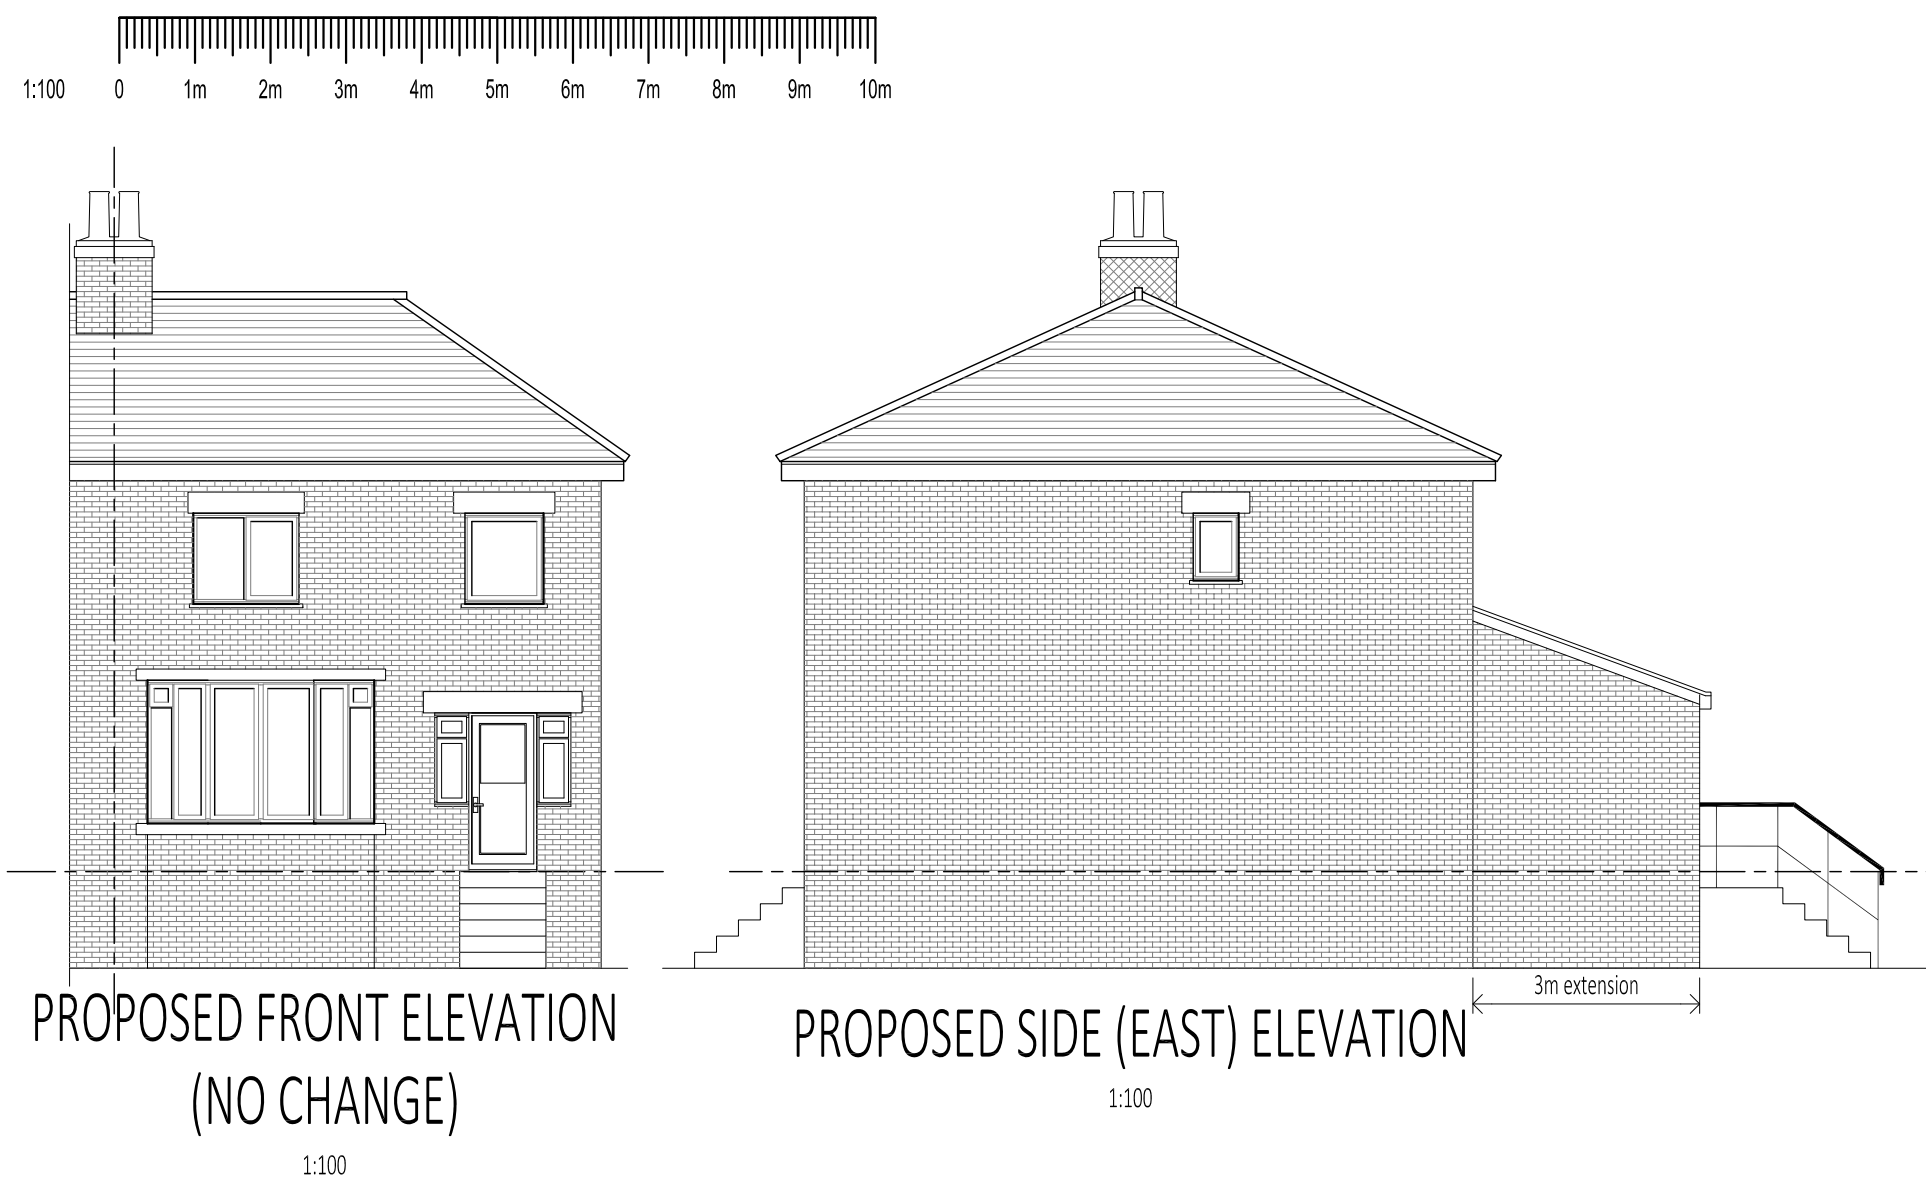

GENERAL NOTES

- THIS DRAWING IS COPYRIGHT AND THE PROPERTY OF STRICTLY STRUCTURAL ENGINEERING AND IS NOT TO BE COPIED IN WHOLE OR IN PART EXCEPT UNDER A WRITTEN AGREEMENT.
- DO NOT SCALE THIS DRAWING. ANY DISCREPANCY IS TO BE REPORTED TO THE ENGINEER IMMEDIATELY.
- THIS DRAWING IS TO BE READ IN CONJUNCTION WITH ALL ENGINEER'S, ARCHITECT'S OR OTHER RELEVANT DRAWINGS AND SPECIFICATIONS.
- ALL DIMENSIONS AND LEVELS ARE TO BE CHECKED ON SITE BY THE CONTRACTOR PRIOR TO PREPARING ANY WORKING DRAWINGS OR COMMENCING ON SITE.
- THE CONTRACTOR MUST ENSURE AND WILL BE HELD RESPONSIBLE FOR THE OVERALL STABILITY OF THE BUILDING/STRUCTURE/EXCAVATION AT ALL STAGES OF THE WORK.
- ALL WORK BY THE CONTRACTOR MUST BE CARRIED OUT IN SUCH A WAY THAT ALL REQUIREMENTS UNDER THE HEALTH AND SAFETY AT WORK ACT ARE SATISFIED.
- ALL WORK IS TO BE CARRIED OUT IN COMPLIANCE WITH THE REQUIREMENTS OF THE RELEVANT STATUTORY AUTHORITIES AND REGULATIONS.

A	23.03.17	first issue	pd
Rev	Date	Description	By
Amendments			
Project			
16 MOUNT VERNON CRESCENT			
Title			
REAR EXTENSION AND INTERNAL GROUND FLOOR STRUCTURAL ALTERATIONS			
Client			
DONNA & MICK SHAW			
Architect			
strictly structural engineering			
the workstation, paternoster row, sheffield S1 2BX, tel: 0114 3990149			
Drawing Status			
PLANNING			
Designed by pd		Project No 61221	
Drawn by pd		FEB 2017	
Scales @ A1		AS SHOWN	
work to figured dimensions only			
Series	Number	Revision	
20	0001	A	