


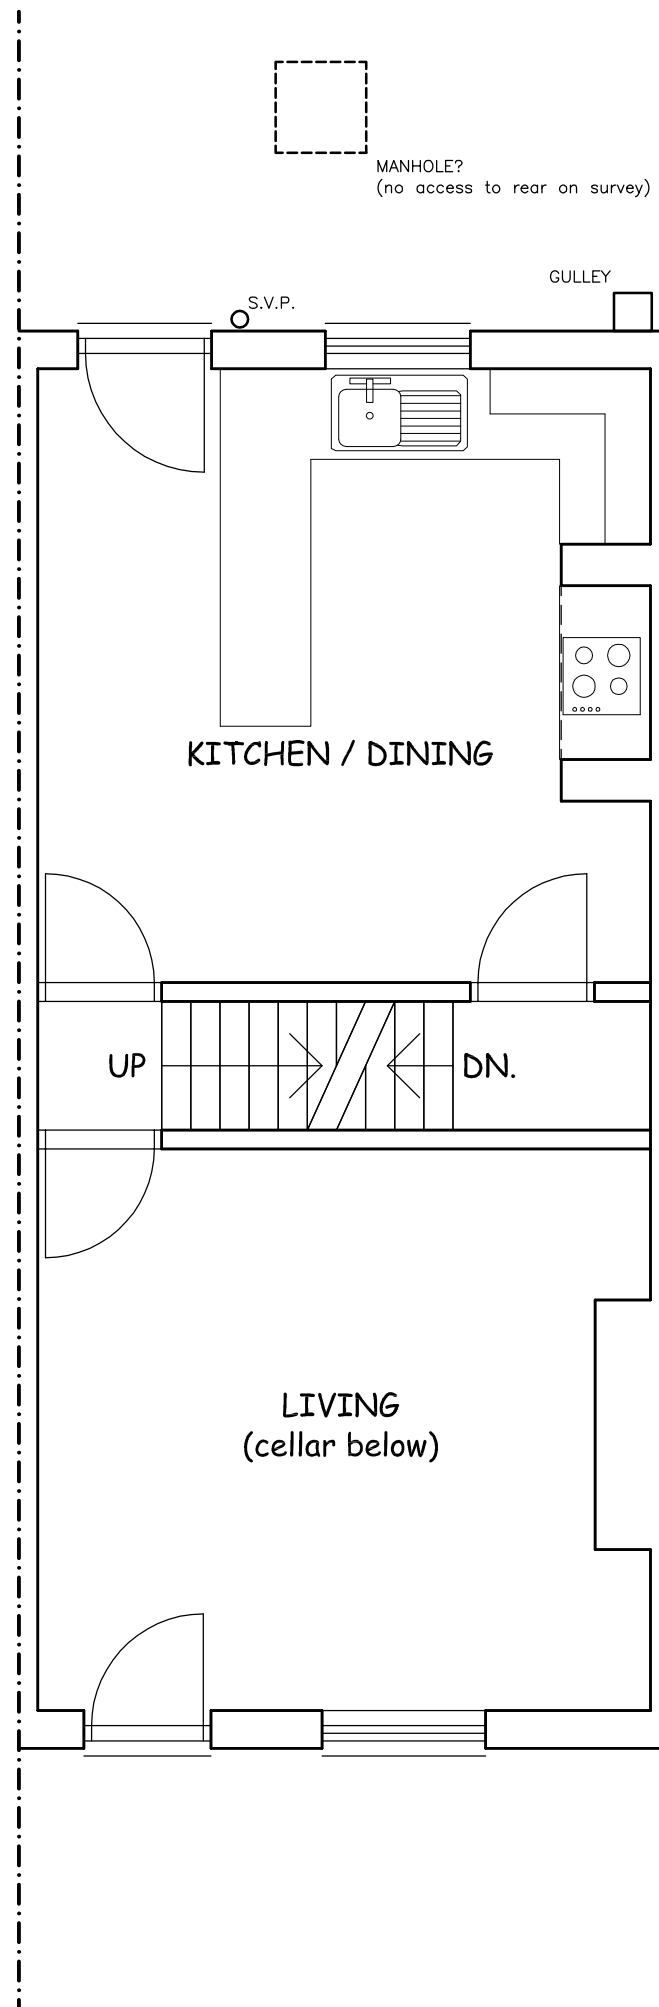

GROUND FLOOR PLAN AS EXISTING 1/50