


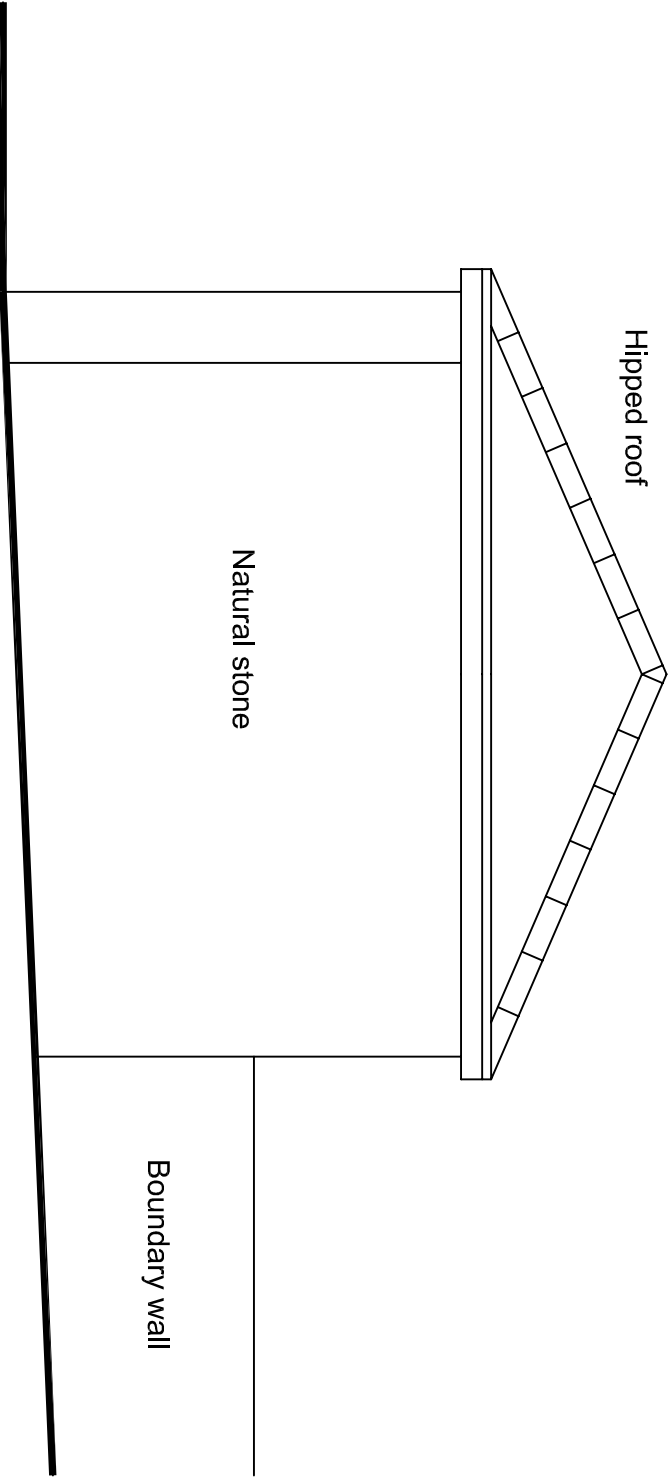

Existing elevation

1:50

Revisions	A. A----	00-00-00
This drawing is for planning permission only and is not a construction drawing.		
Drawing Title	EXISTING-ELEVATION	
Job No. - Dwg No.	TN/2014/2	-
Client:	Terry Noyor Westfield House Farm/Brockholes Lane; Pennytons, Sheffield S66 7PB	
Scale.	1:50	