

ANCE SURVEY
REFERENCE

SE 3507



SECTION H

Scale
1/1250


NTY SOUTH YORKSHIRE

DISTRICT BARNSELY

© Crown copyright 1974

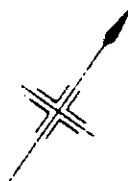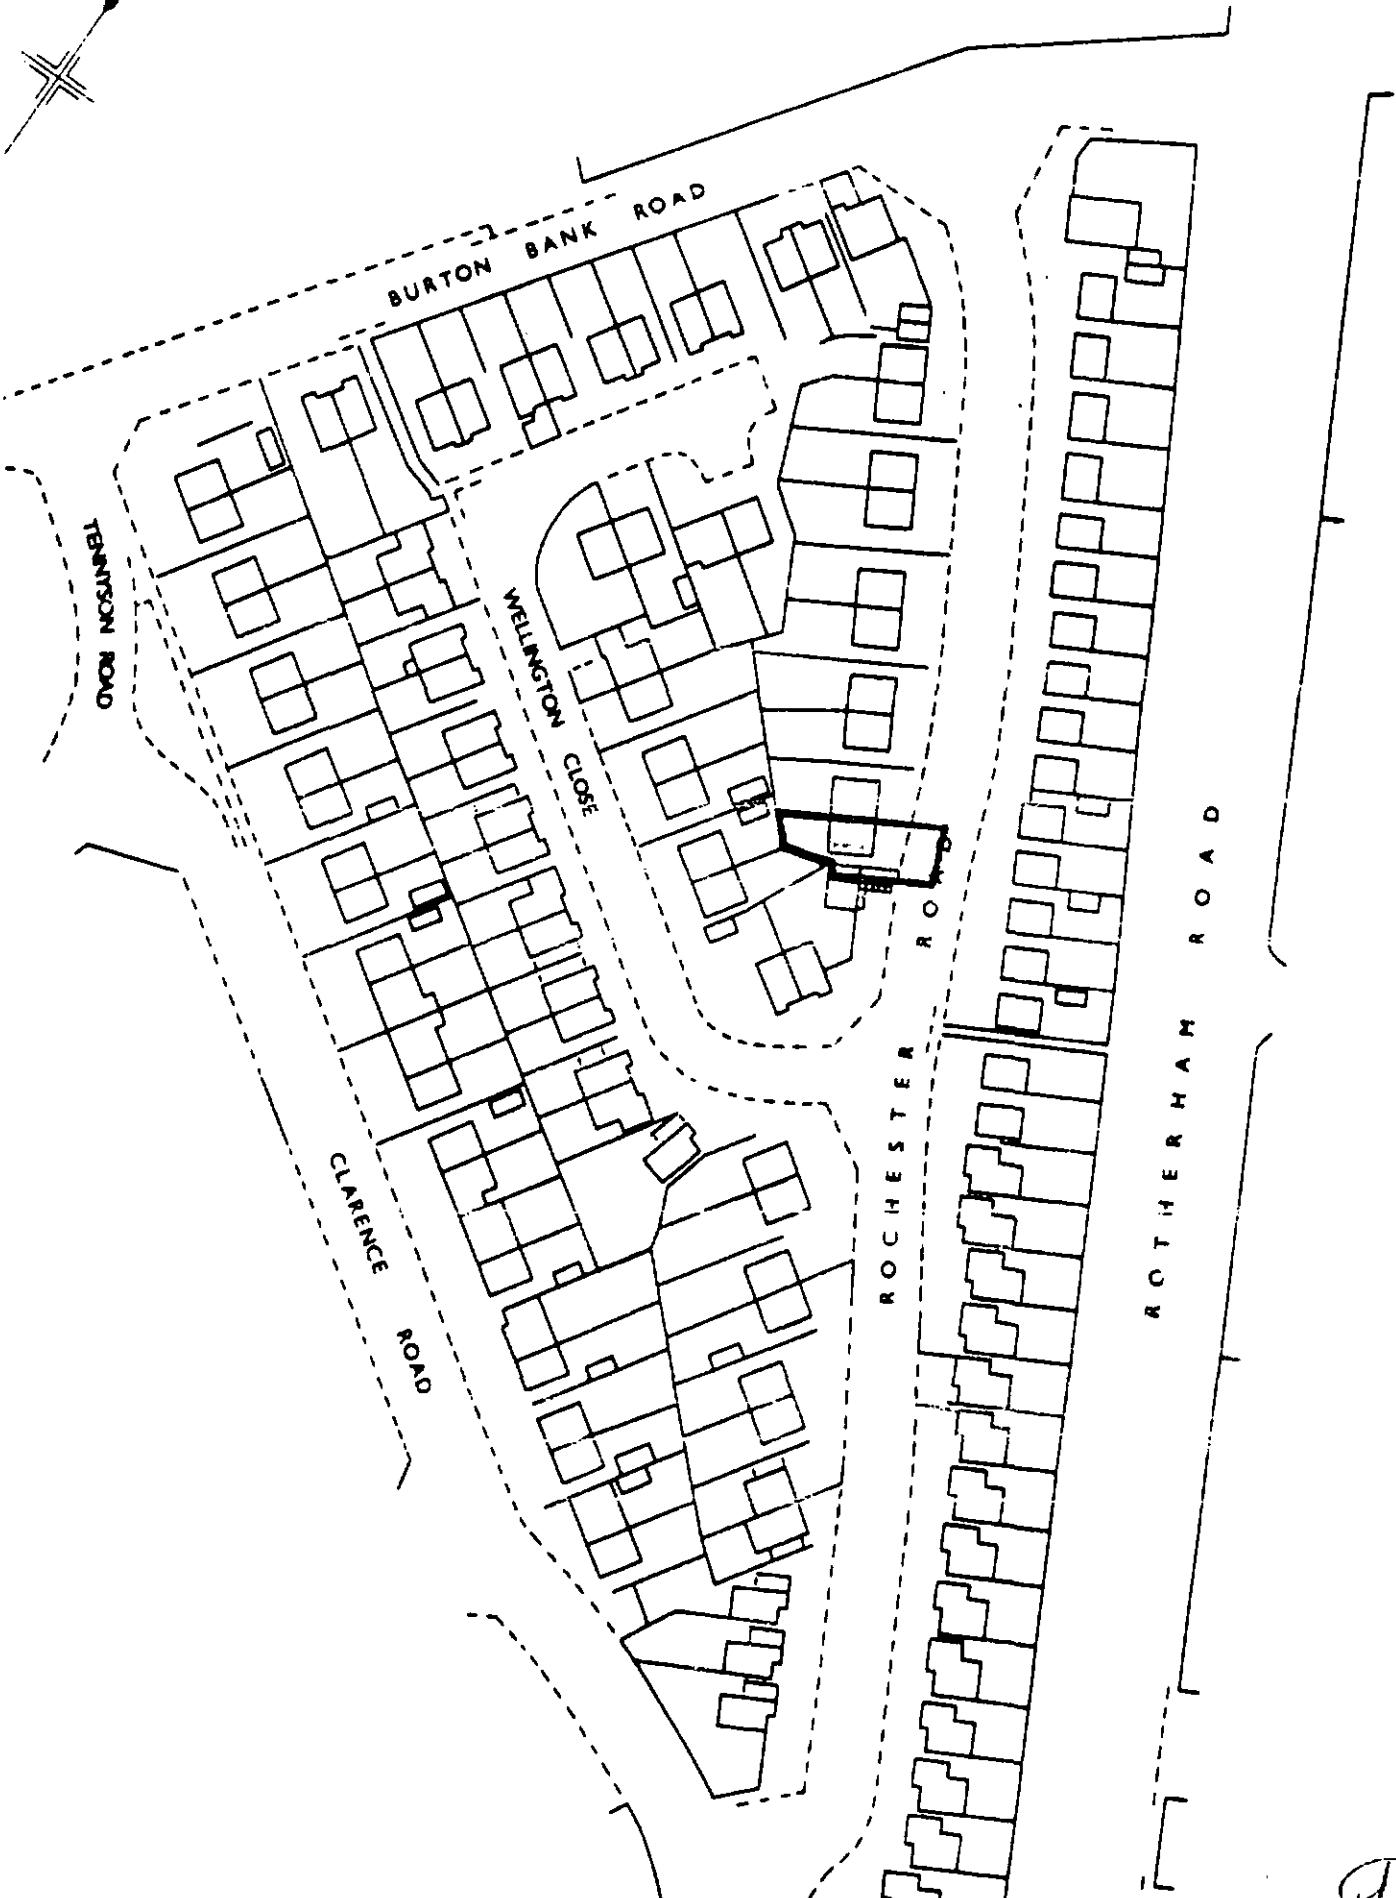


P

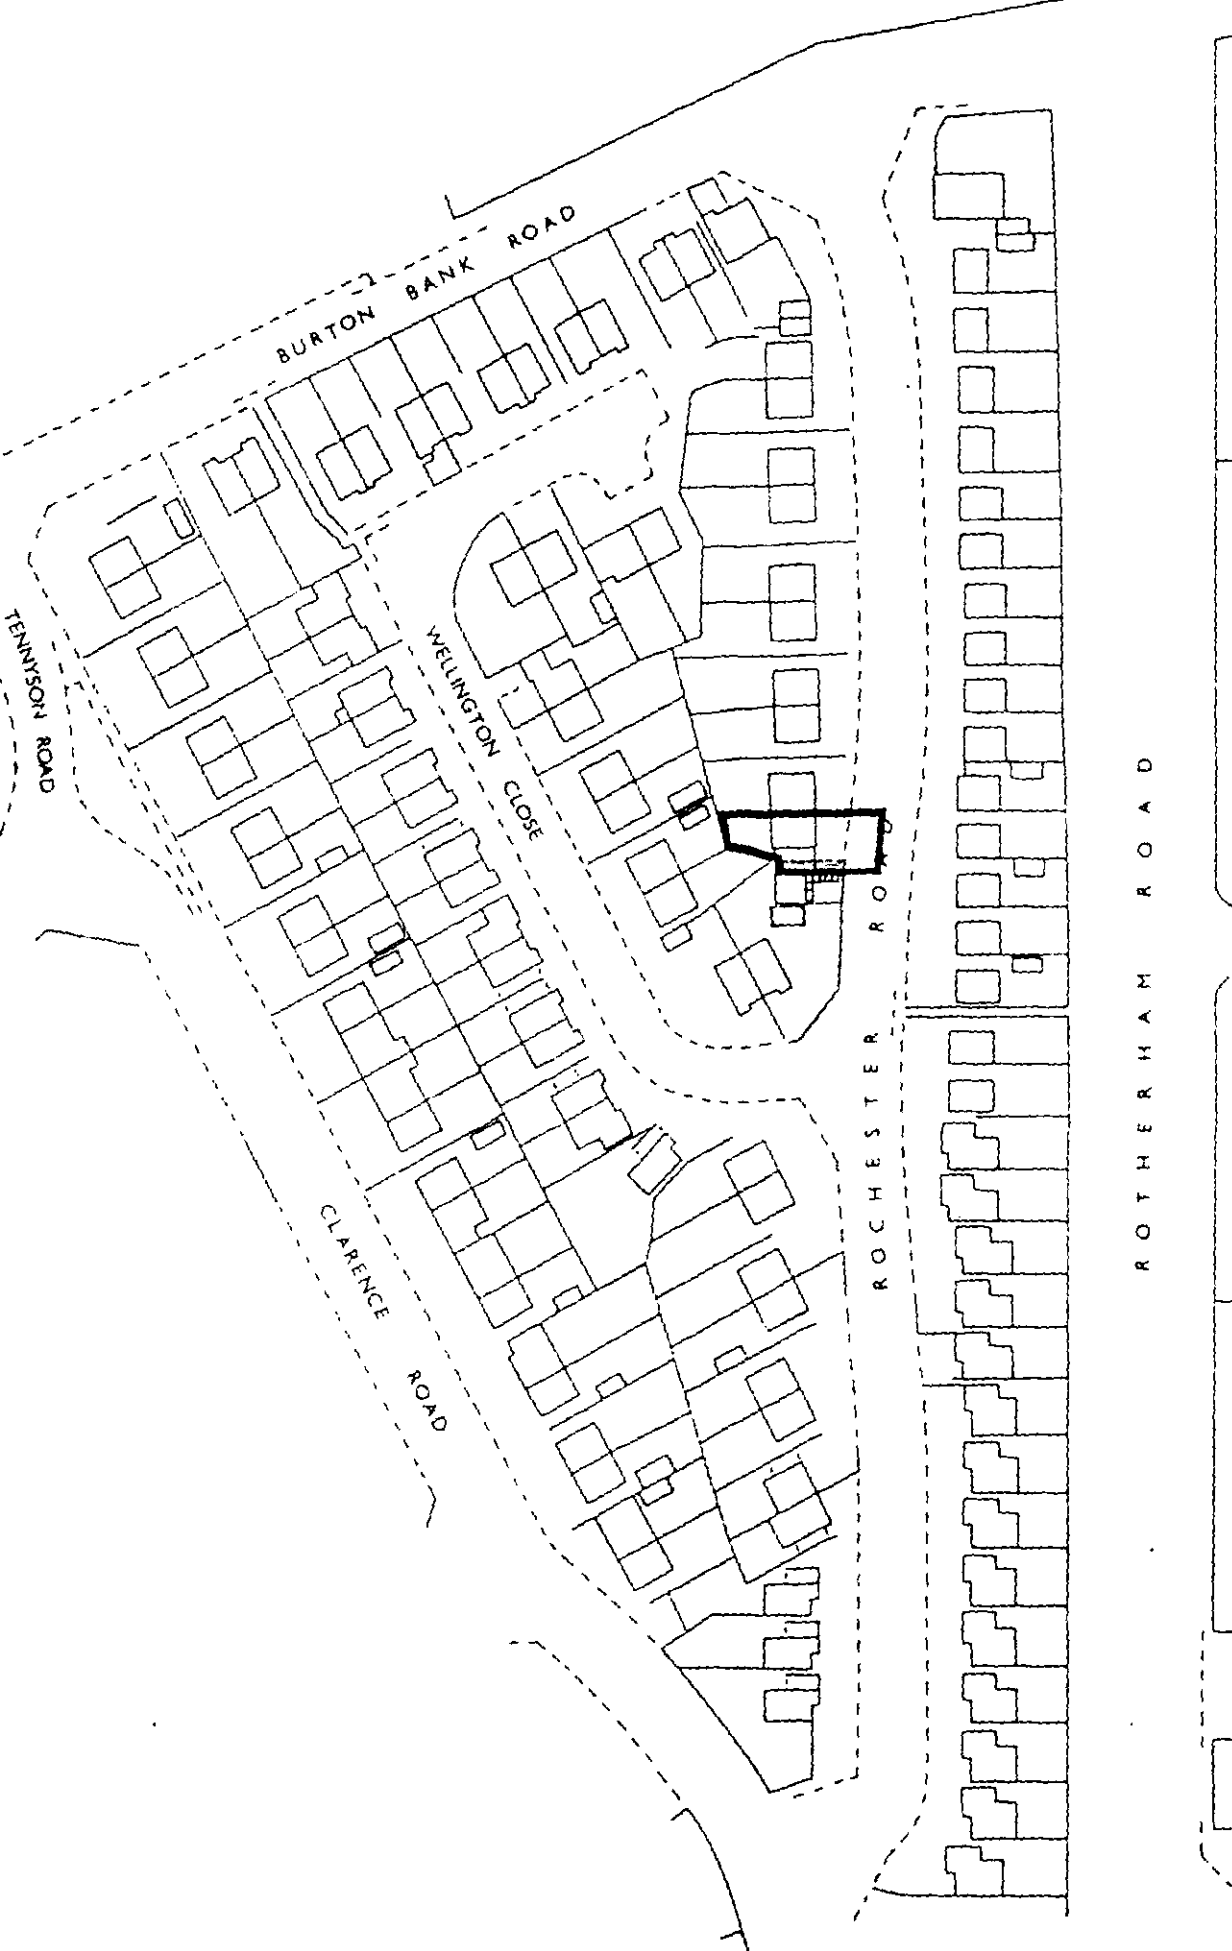

THIS IS THE PLAN REFERRED TO IN THE
ACCOMPANYING NOTICE DATED...15/6/1984
LETTER
O.S. REFERENCE..... TITLE No. SY1521776



EXISTING FLOOR PLAN

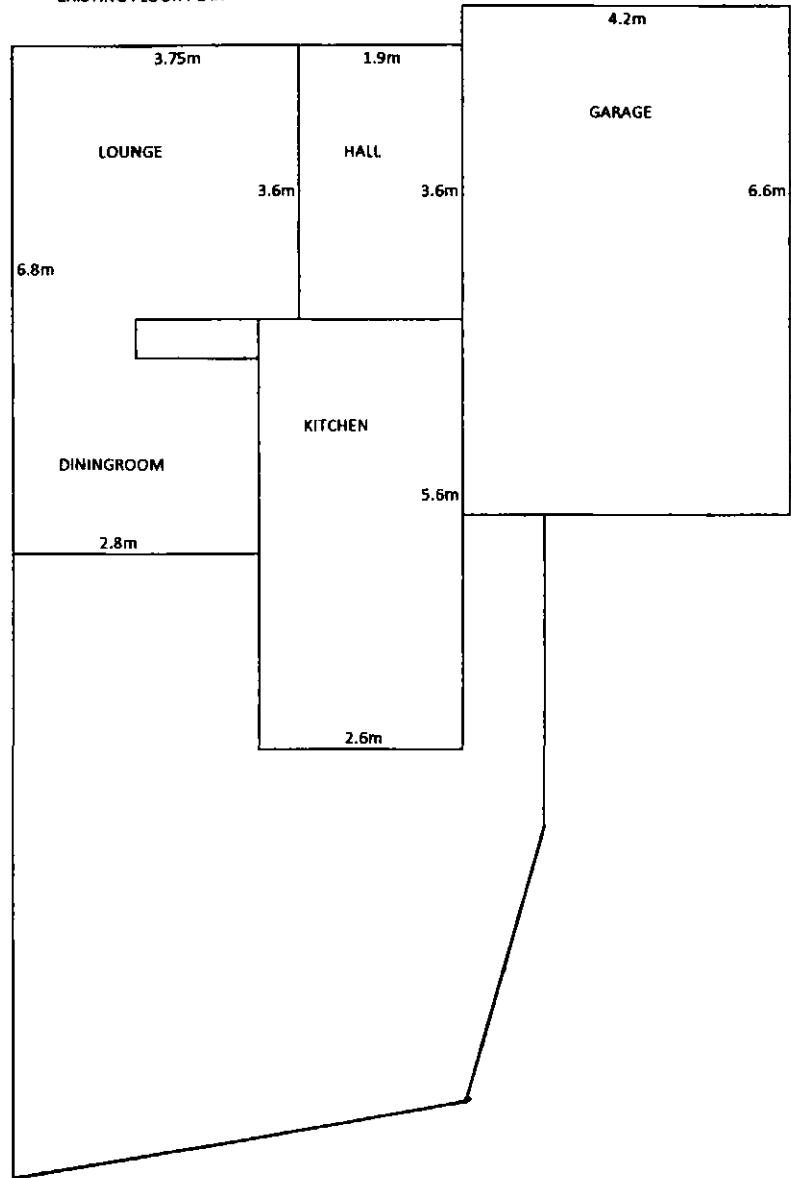

PROPOSED FLOOR PLAN

