


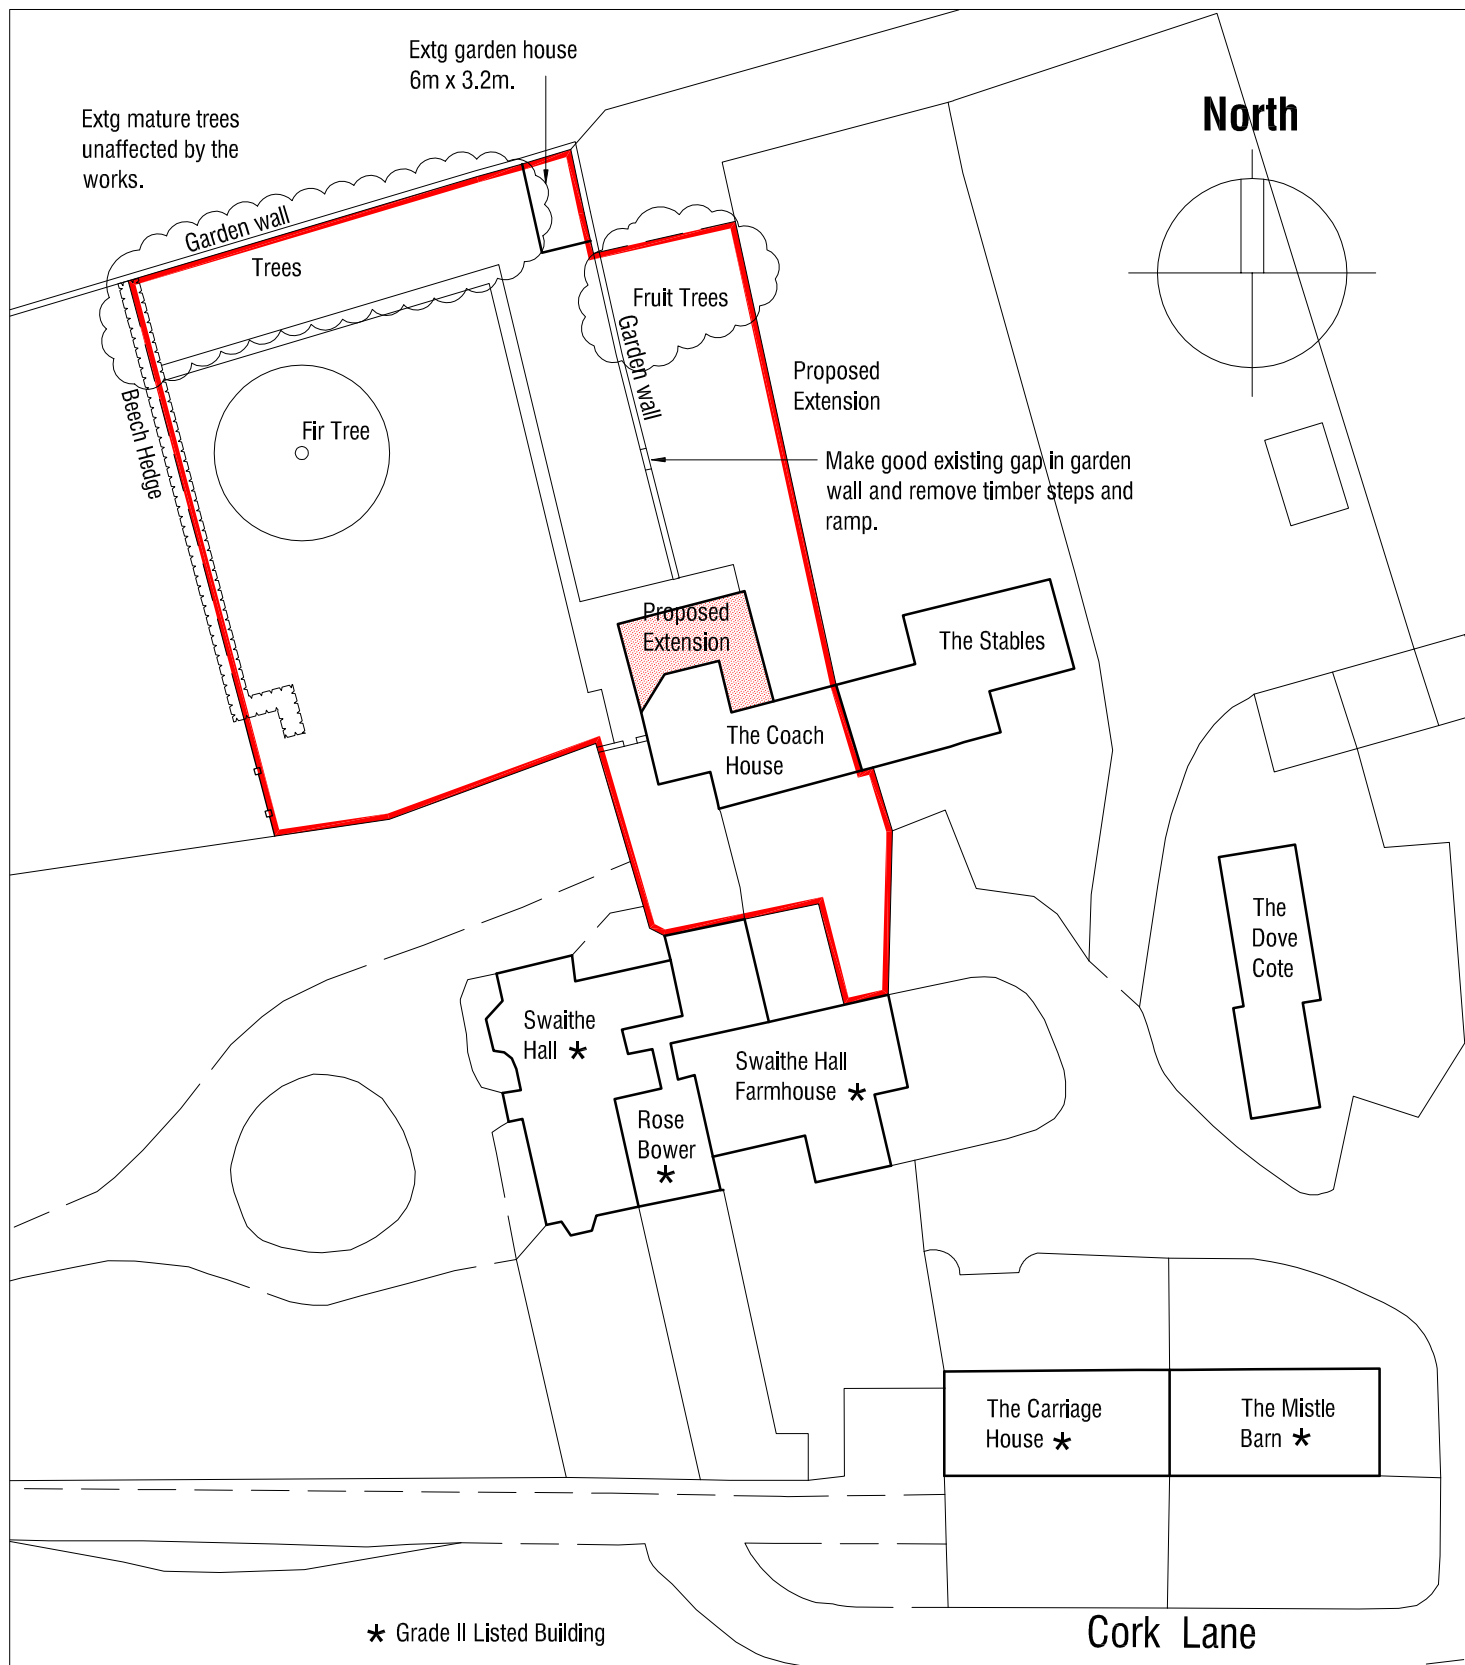

Ordnance Survey (c) Crown Copyright 2017. All rights reserved. Licence number 100022432

THE COACH HOUSE
CORK LANE
SWAITHE
BARNSELY
S70 3QG

BLOCK PLAN

Scale 1:500

Date July 2017

Ref 17.20

Drwg No **BP1**

 **mboothdesign**
architectural design and building consultants

Fairfield House
Berneslai Close Barnsley
S70 2FL
T: 01226 286256
M: 07881898300
E: mark@mboothdesign.co.uk