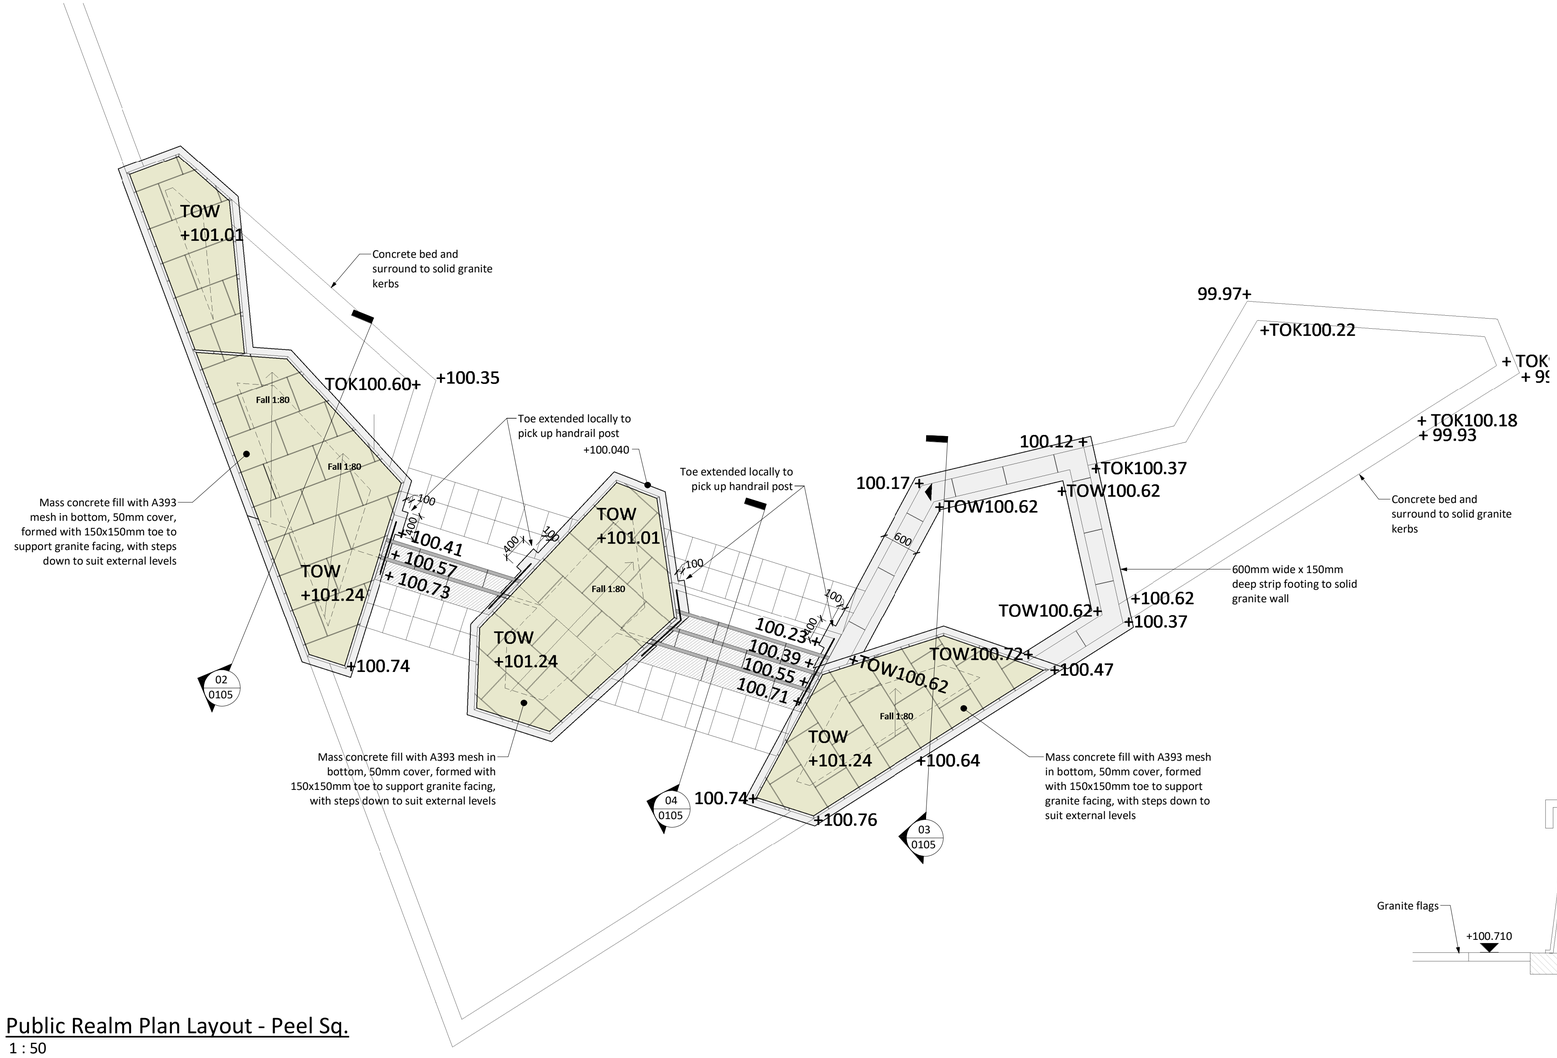
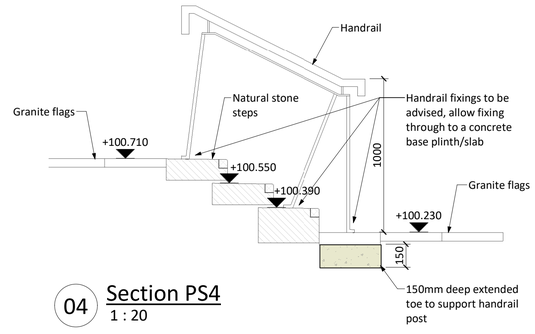
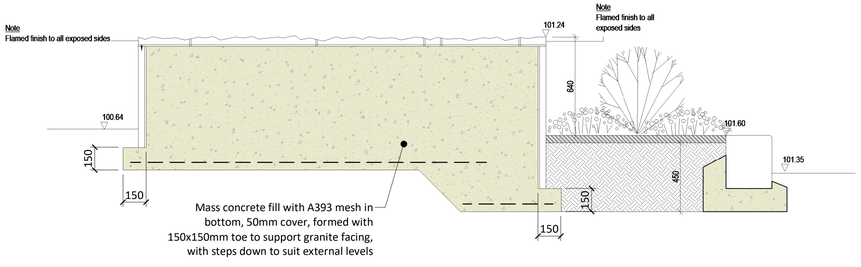
Do Not Scale



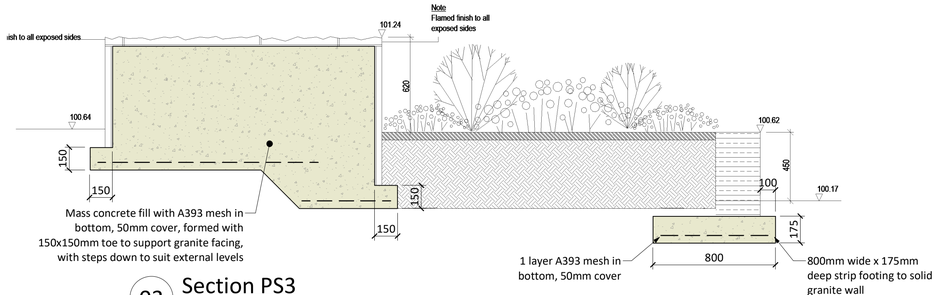

01 Public Realm Plan Layout - Peel Sq.
1 : 50




04 Section PS4
1 : 20




02 Section PS2
1 : 20




03 Section PS3
1 : 20

## DESIGN REVIEW

| Design review by: | | Checked by: | |
|---|---|---|---|

Residual hazards:

## DRAWING NOTES

1. For general notes refer to BGW2-ACE-ZB-ZZ-DR-S-XXXX-0010.
2. All materials and workmanship to comply with Adept Standard Specification for concrete works.
3. This drawing is to be read in conjunction with all relevant Architects & Adept drawings.
4. Concrete to be grade C28/35 with a minimum cement content of 340kg/m$^3$ and a maximum water/cement ratio of 0.5.
5. Ground to retaining walls and foundations to have an allowable bearing pressure of 50kN/m$^2$.

| Date | Description | Rev |
|---|---|---|
| 25.11.20 | Initial Issue | P1 |


ADEPT
CIVIL AND STRUCTURAL CONSULTING ENGINEERS
Web www.adeptcsce.com
Email inbox@adeptcsce.com
Tel 0113 239 4518
Office address
1912 Mill, Sunny Bank Mills,
Farsley, Leeds LS28 5UJ


Project
The Glass Works, Barnsley Development Site

Title
Public Realm - Peel Square Feature Foundations

Client
Henry Boot CONSTRUCTION

| Scale @ A1 | Drawn | Checked | Approved | Date |
|---|---|---|---|---|
| As indicated | GJH | PW | EE | 25.11.20 |

Suitability S2 — Purpose Preliminary

| UPRN | Originator | Zone | Level | Type | Role | Uniclass | Drg. No. | Rev. |
|---|---|---|---|---|---|---|---|---|
| | BGW2 | ACE | ZX | ZZ | DR | S | G200-0105 | P1 |