




01 Proposed View A - A From Harborough Hill Road
1:200 @ A0

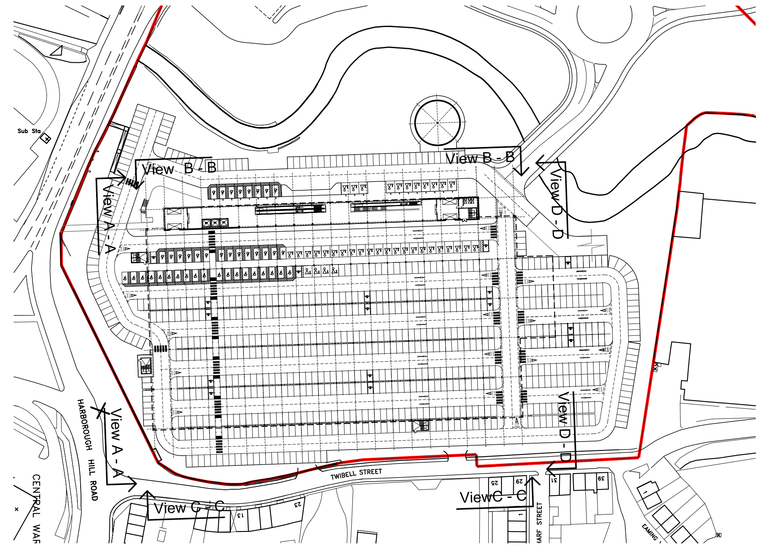


05 Proposed Location Plan
1:1250 @ A0

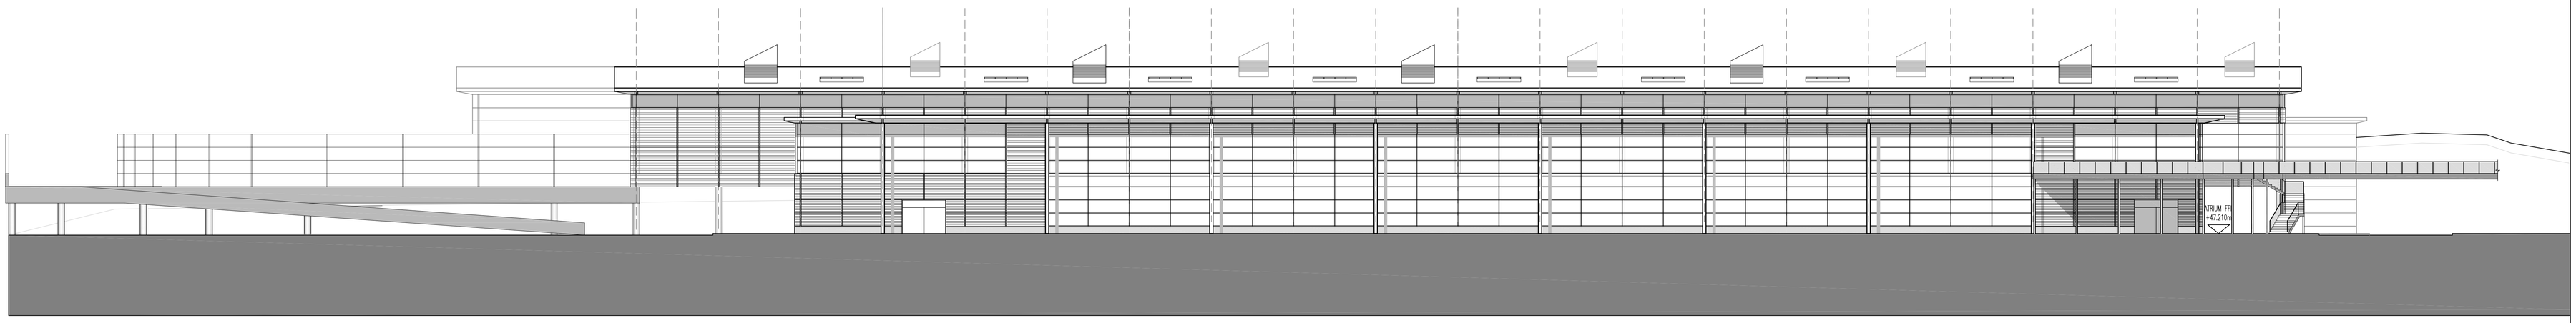

02 Proposed View B - B From River
1:200 @ A0

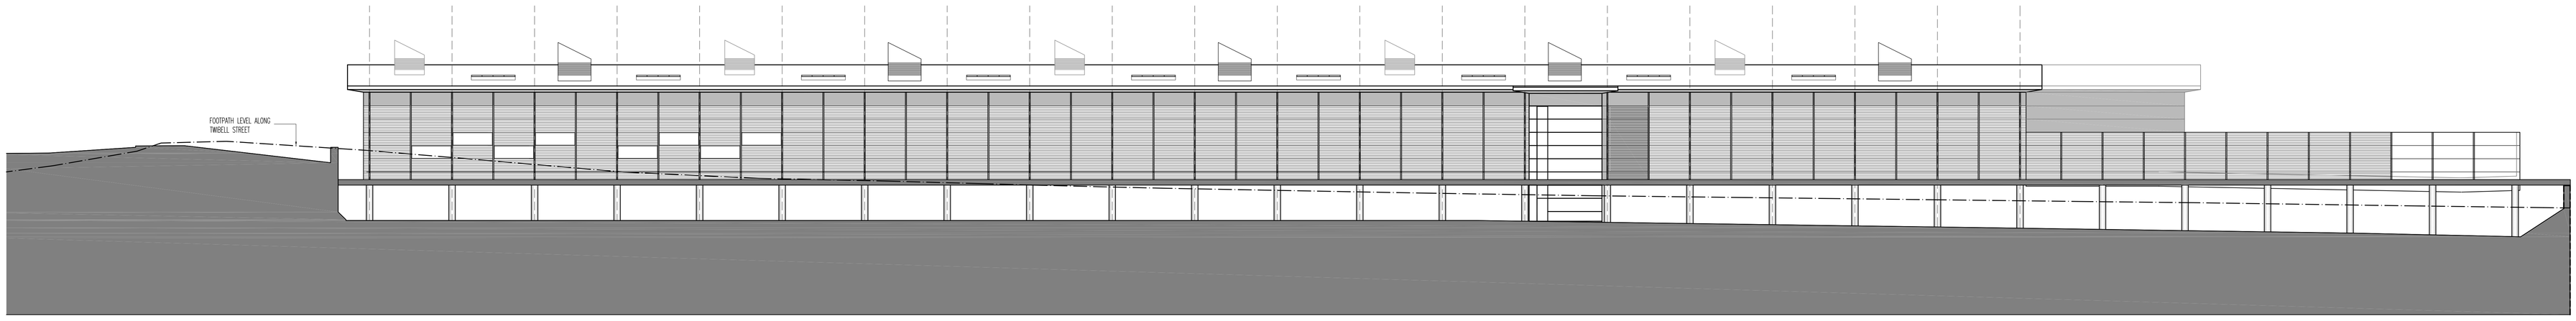

03 Proposed View C - C From Twibell Street
1:200 @ A0

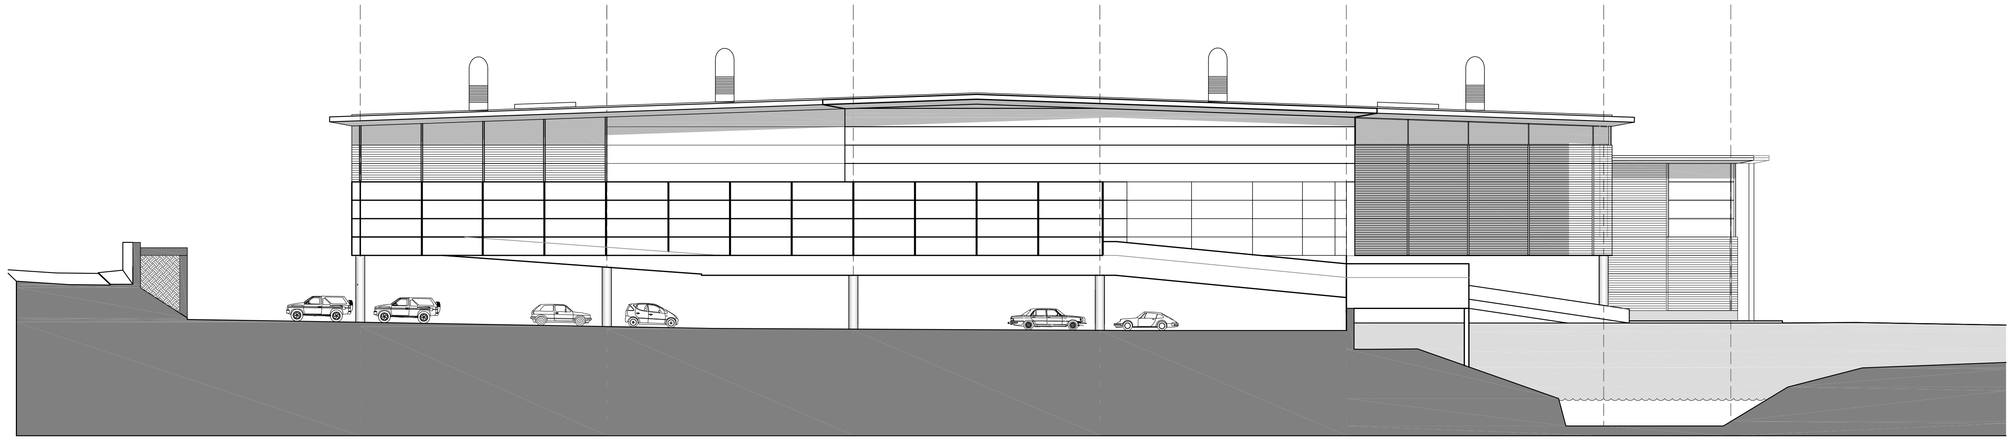

04 Proposed View D - D From Warehouses
1:200 @ A0

Rev	Description	Date	By	Chk
A	ELEVATIONS UPDATED TO SHOW REVISED CAFE TERRACE & LANDSCAPED BUFFER ZONE, LOCATION PLAN UPDATED TO SHOW REVISED ROAD DESIGN	14.11.11	PR	GB

Status: Purpose for Issue

Planning ☐ Tender ☐

Construction ☐ As Built ☐

Client
Peel Developments (UK) Ltd.

Contract
Proposed Development
Old Mill Lane
Barnsley

Drawing
Proposed Eco Store Elevations

bateandtaylor architects
www.bate-taylor.co.uk
macintosh house
4a cambridge street
manchester m1 5gg
tel: 0161 236 0999
fax: 0161 236 0404
mail@bate-taylor.co.uk

Drawing No. MH403-204 Revision A
Scales 1:200 @ A0 Date AUG '11
Drawn PR Checked GB

This drawing is the copyright of the Architect and may not be reproduced without licence.
DO NOT scale from this drawing.