




LOCATION PLAN

SCALE 1 : 1250

PLAN OF DRAINAGE THAT RUNS FROM KIAMA
 N°70 MOOR END LANE.
 ACROSS THE PROPOSED SITE WHICH IS
 RED OUTLINED.

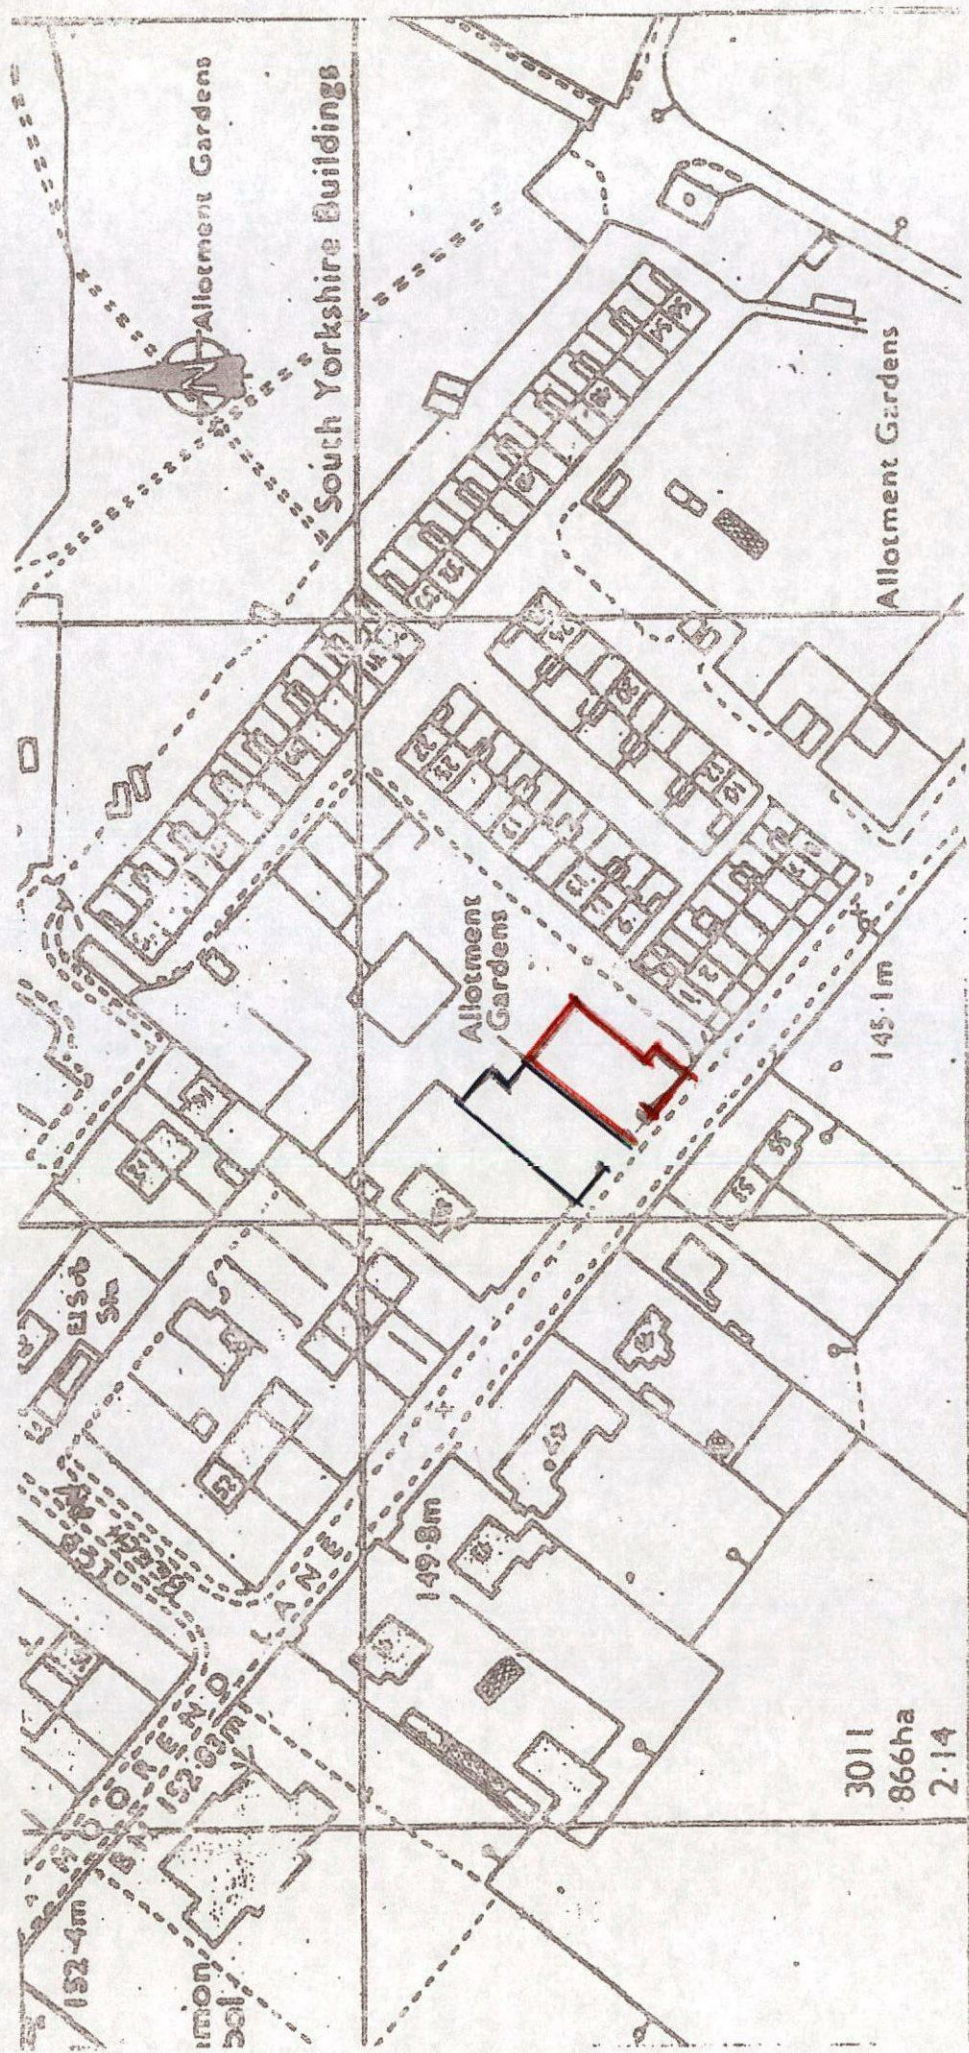

BLOCK PLAN
 SCALE 1:500

