

GATEWAY

36

BARNSELEY

FROM
Q4 2022


A PROJECT BY
Harworth

FOR SALE / TO LET

INDUSTRIAL AND LOGISTICS UNITS

5,000 - 300,000 SQ FT


Transform Regenerate Revitalise
gateway36barnsley.com

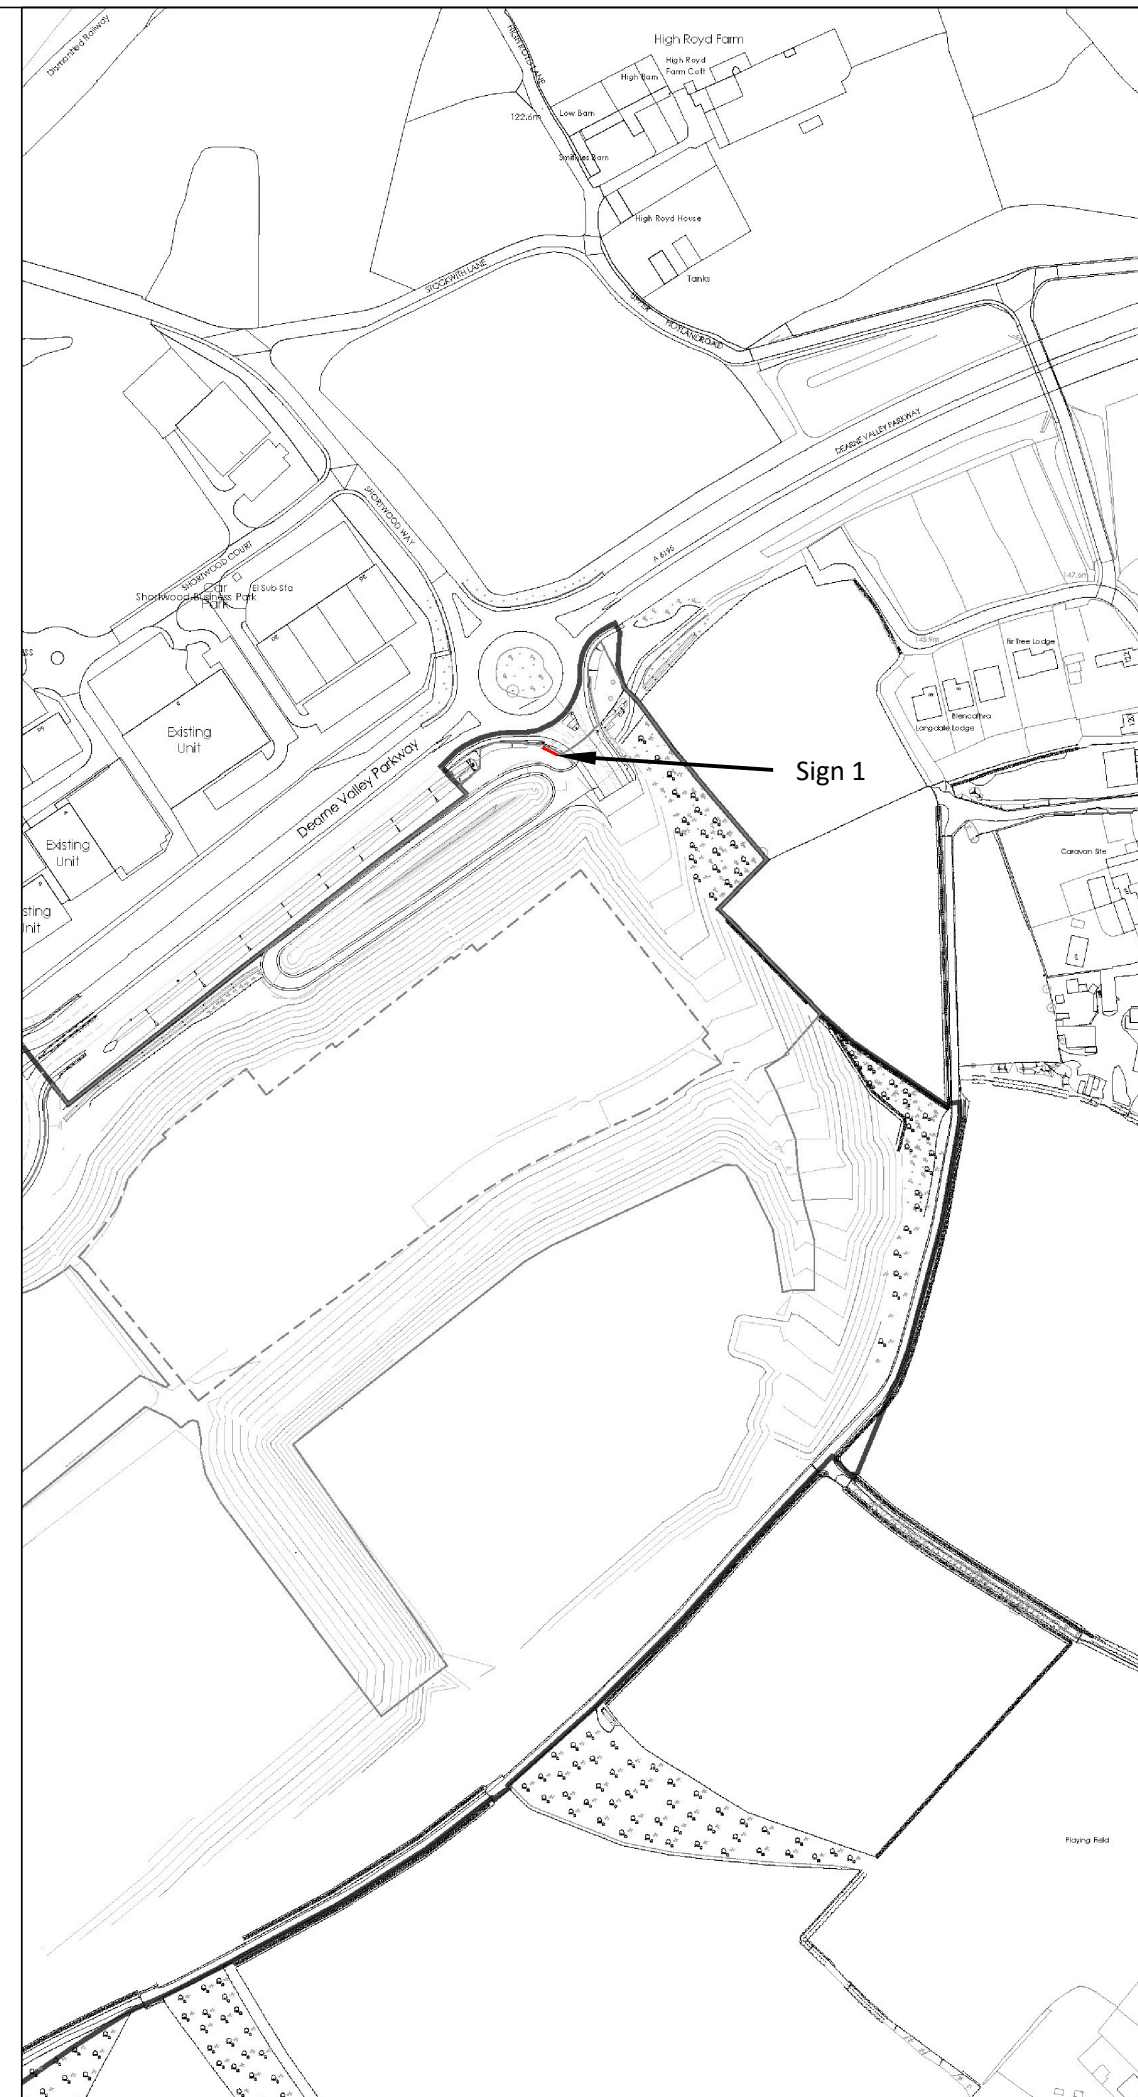

010/ROK/YAC/A3



Gateway 36 (Harworth) 6x3.05m sign + cross section

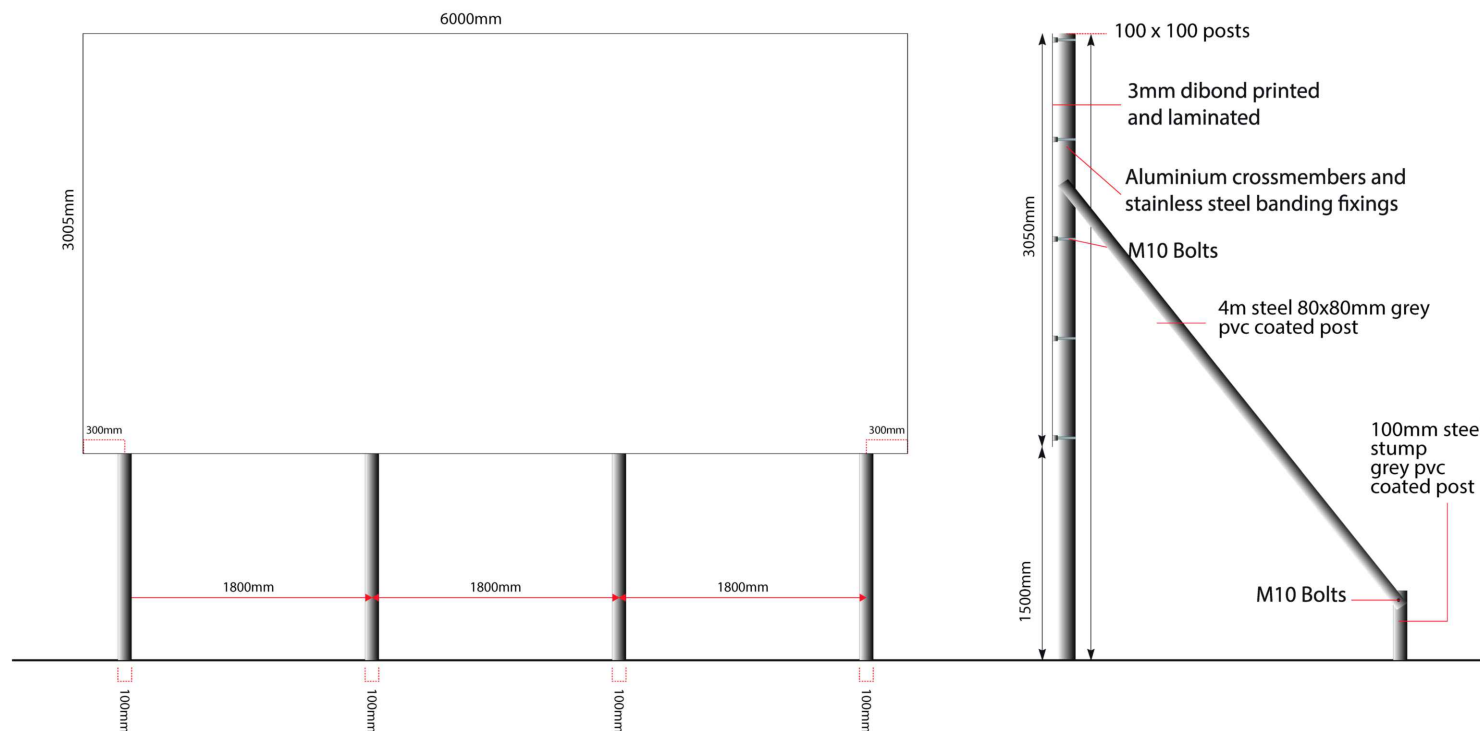

SITE NAME:-		ROCKINGHAM	
TITLE:-		SIGN 1 LOCATION AND DETAIL	
DEPT:-		YORKSHIRE AND CENTRAL	
DRAWN	MR	CHKD	EH
DATE	22/04/2022	DATE	22/04/2022
Harworth Transforming Regenerating Revitalising harworthgroup.com Advantage House, Poplar Way, Catcliffe Rotherham, South Yorkshire, S60 5TR © 2022 Harworth Group The copyrights within this drawing belong to Harworth Group and the drawing may not be reproduced without prior written consent.			
SCALE:-		NTS	
DRAWING No.		010/ROK/YAC/A3	ACAD
LAYOUT:-		LAYOUT 1	A3