
Plan Referred to

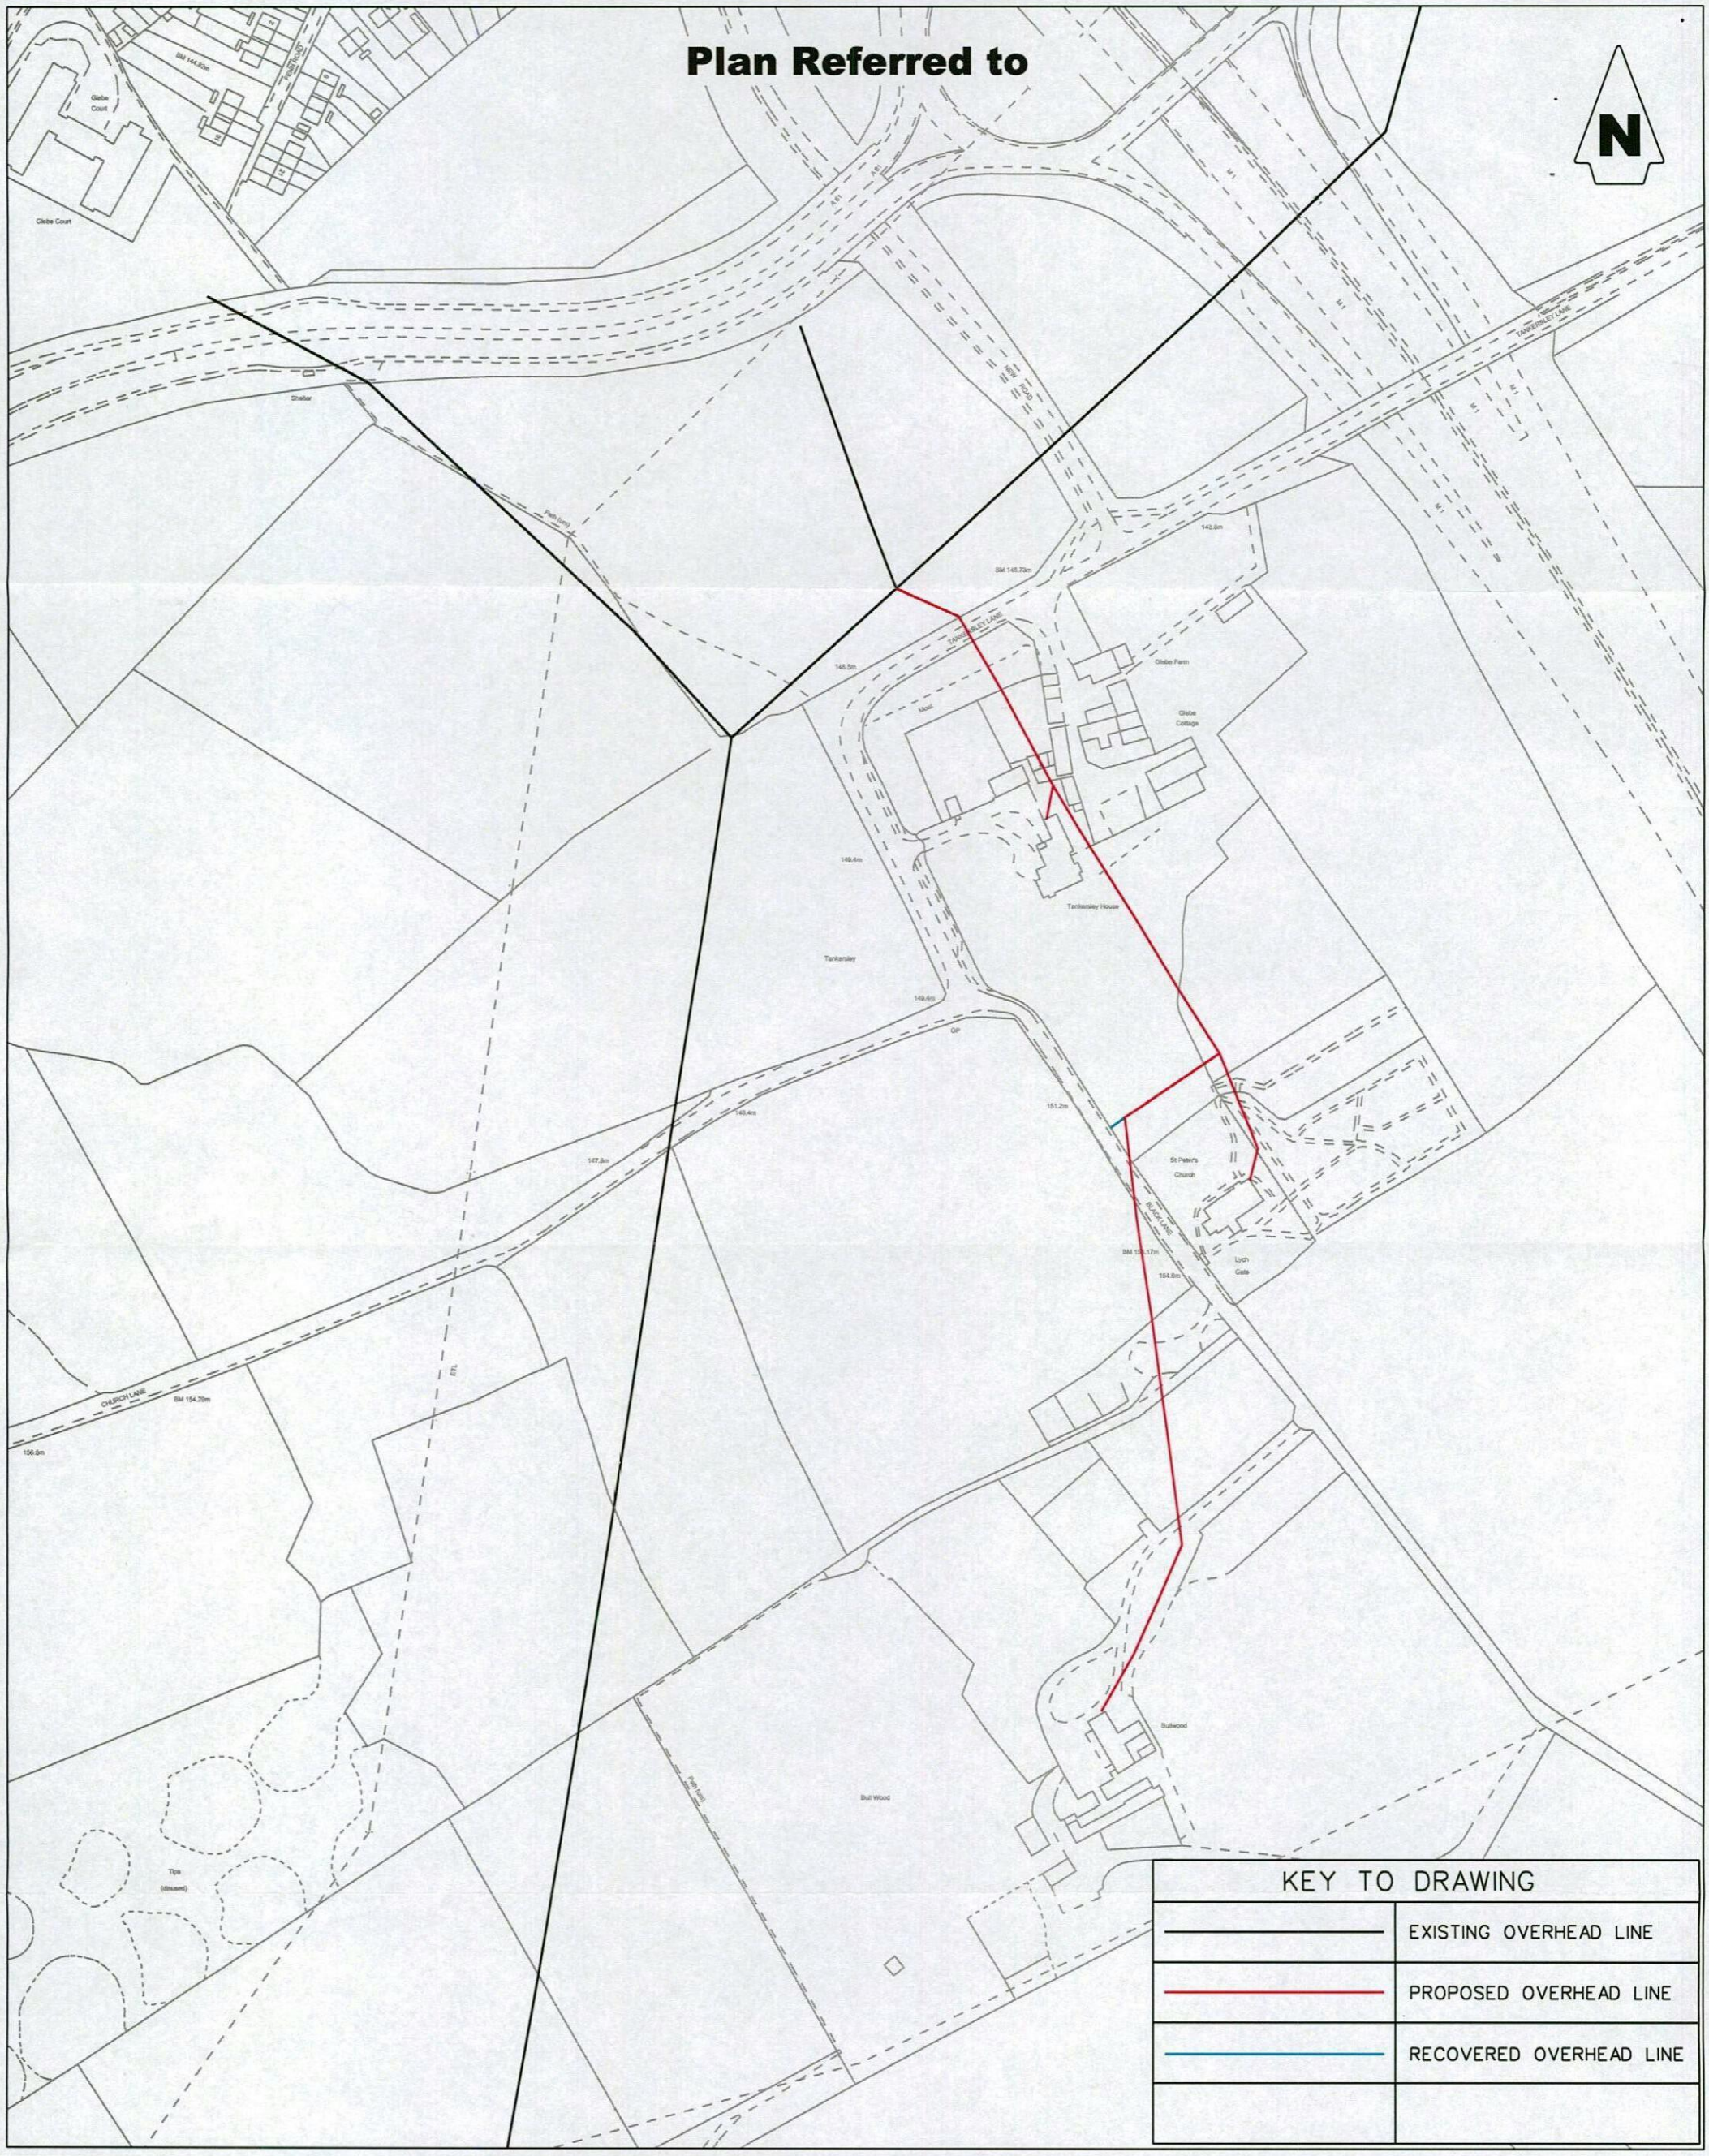

File last saved / modified on the 18/06/2013 15:14:23 by Anthony.Mallon, OS File Name - [C1023937.dgn]

National Grid Reference SK345991
1:50,000 Sheet Number 110
Local Authority ..... BARNSLEY MBC

NORTHERN POWERGRID

Manufacturer Details

Lloyds Court, 78 Grey Street, Newcastle Upon Tyne, NE1 6AF

BARNSLEY
GLEBE FARM S/S 1177
REPEAT COPPER THEFTS OF LV OPEN WIRES - INSTALL ABC
PLANNING PLAN

Sheet No.	Scale
2 OF 2	1:2500

Prepared By: Anthony.Mallon

Document Details: LEGAL DRAWINGS OTHER

Revised	Grid Reference	Drawing No.	Historic Ref No.
	SK345991	C1023937	YP15045

Date Issued	Checked By	Revision	Notes	
18/06/2013	D.JOHNSON			A3

Based on the Ordnance Survey Map with the sanction of the controller of HM Stationery Office Crown copyright reserved.
Licensee: Northern Powergrid Holdings Company
Registered Office: Lloyds Court, 78 Grey Street, Newcastle Upon Tyne, NE1 6AF
Registered in England and Wales Number 3476201

Copyright of Northern Powergrid Holdings Company. No part of this drawing to be reproduced without prior permission.