



HAYSELDEN GARAGE
 WILTHORPE ROAD REDBROOK BARNESLEY
 LOCATION PLAN
 scale 1:1250

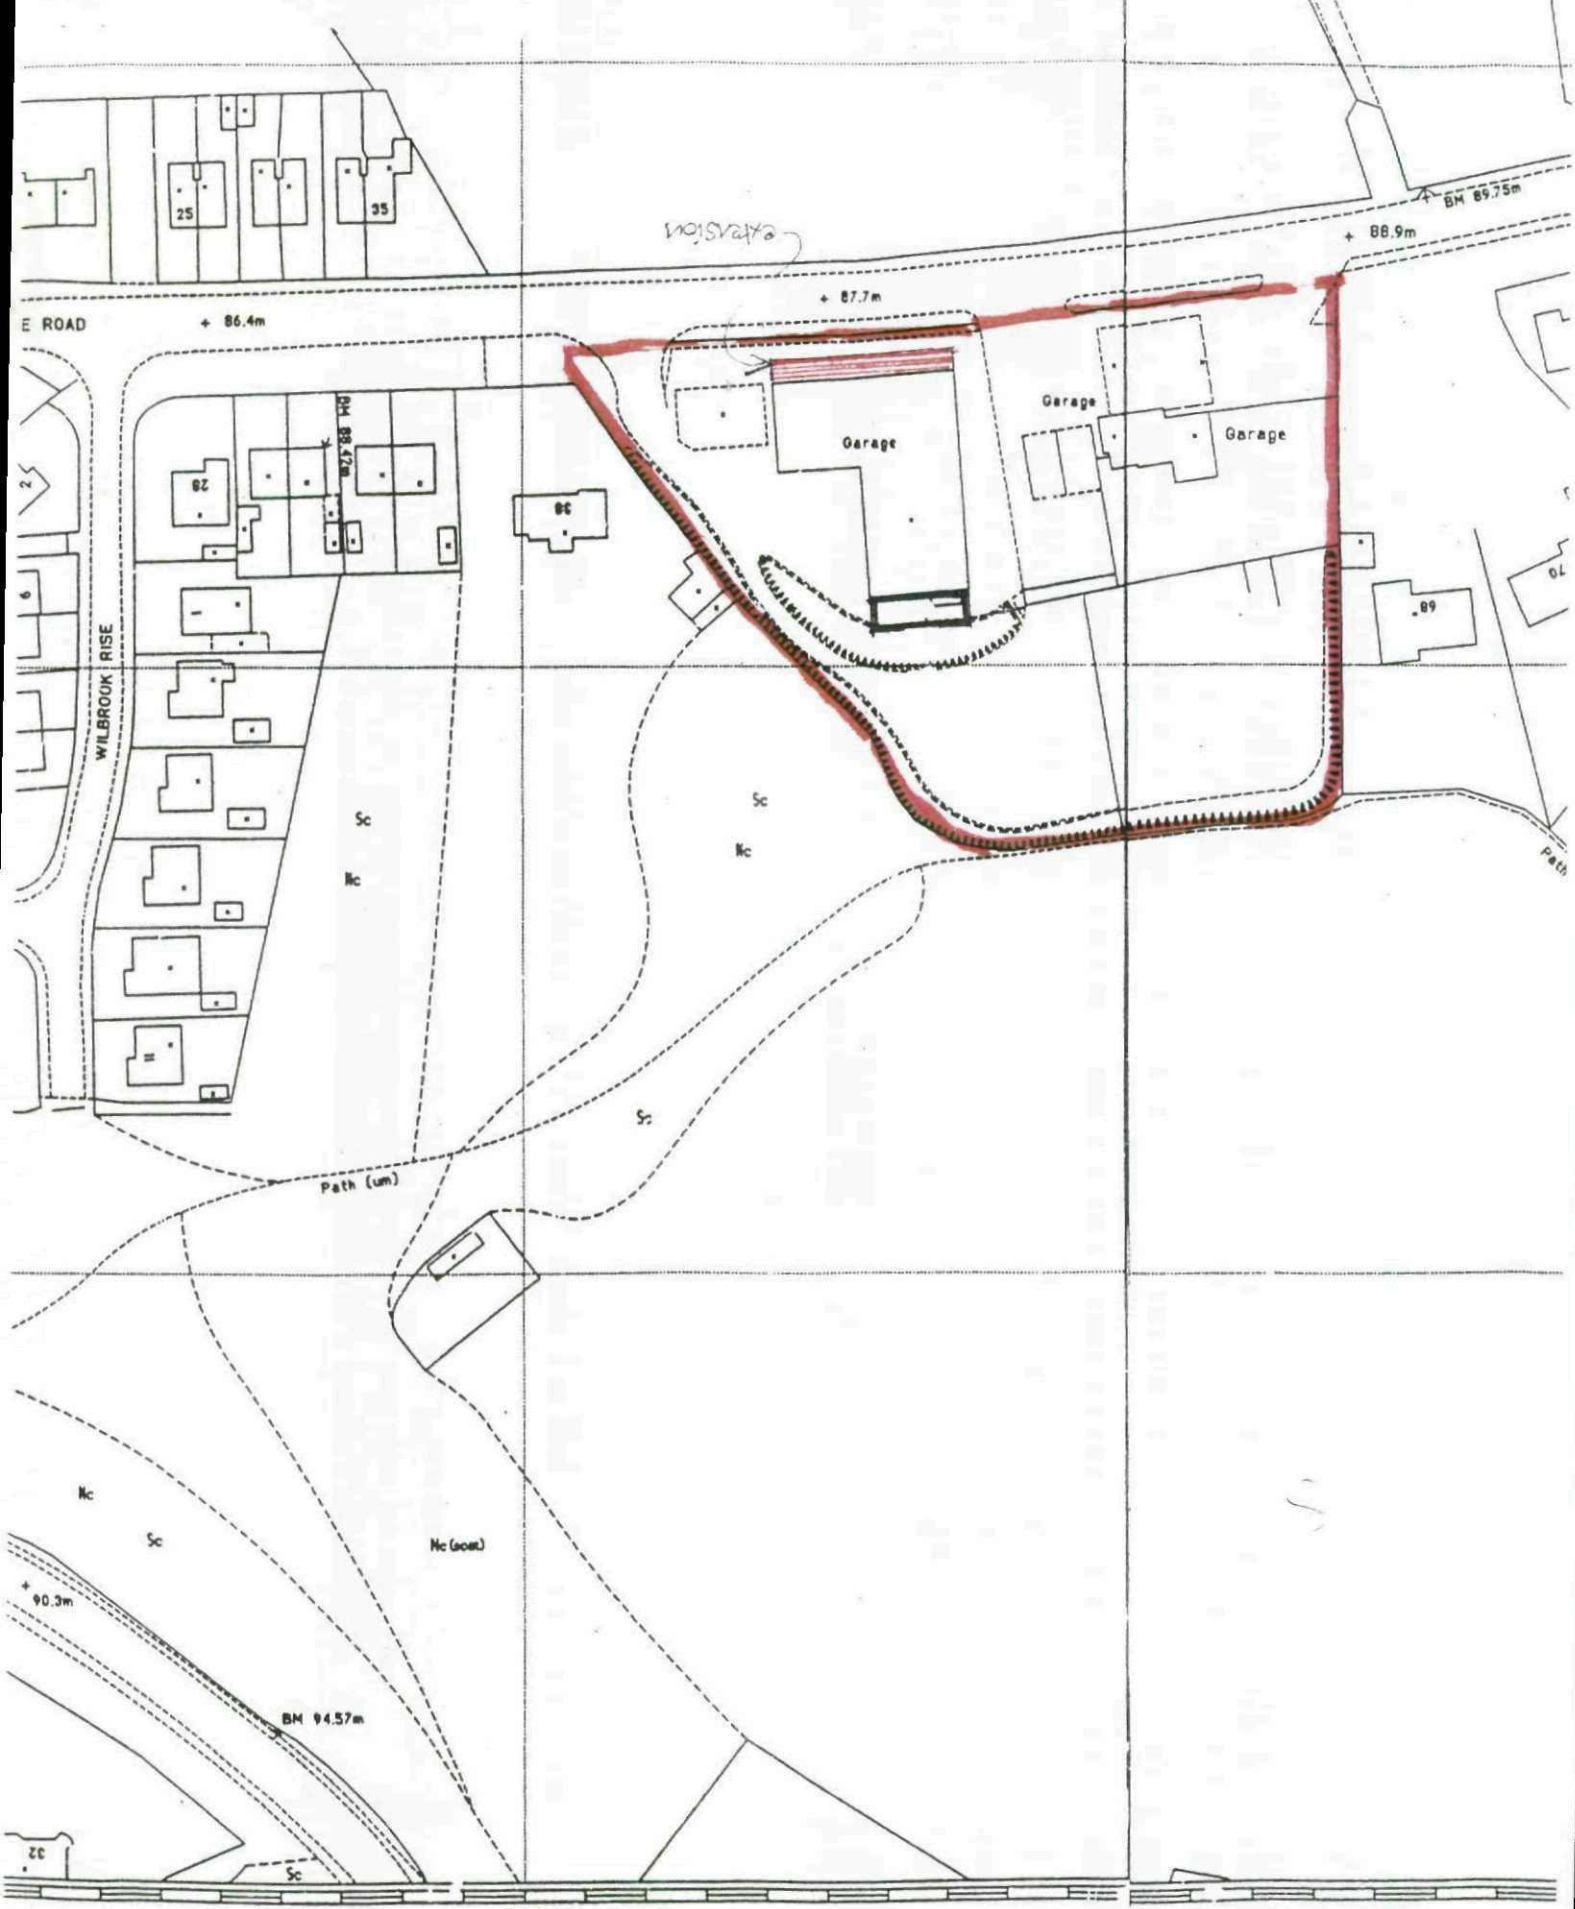

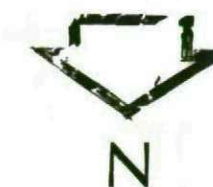

block paving to
forecourt.

proposed showroom extension

existing landscaped
strip + dwarf wall to be
retained

WILTHORPE ROAD

ALTERATIONS AND EXTENSION TO
HAYSELDEN CAR DEALERSHIP
WILTHORPE BARNSELY

BLOCK PLAN scale 1:200

Kevin Tan 20.08.11

2111.04

